PROJE LUKE FIELD
STATE ARIZ
COUNTY
DATE 3-16-42

LOS ANGELES ENGINEER DISTRICT

S½ - Sec. 17
N½ - Sec. 20
T 1 N - R 4 W
G & S R. B & M

F-140

SKETCH OF AUXILLIARY SITE #5
BASE OF BEARING ASSUMED Bry & Coord

AR-F7-440
FIELD BOOK NO.
MAP NO.

IN ___ SHEETS
SHEET NO. 8A
COMPUTED BY R.L.M.
CHECKED BY DFM

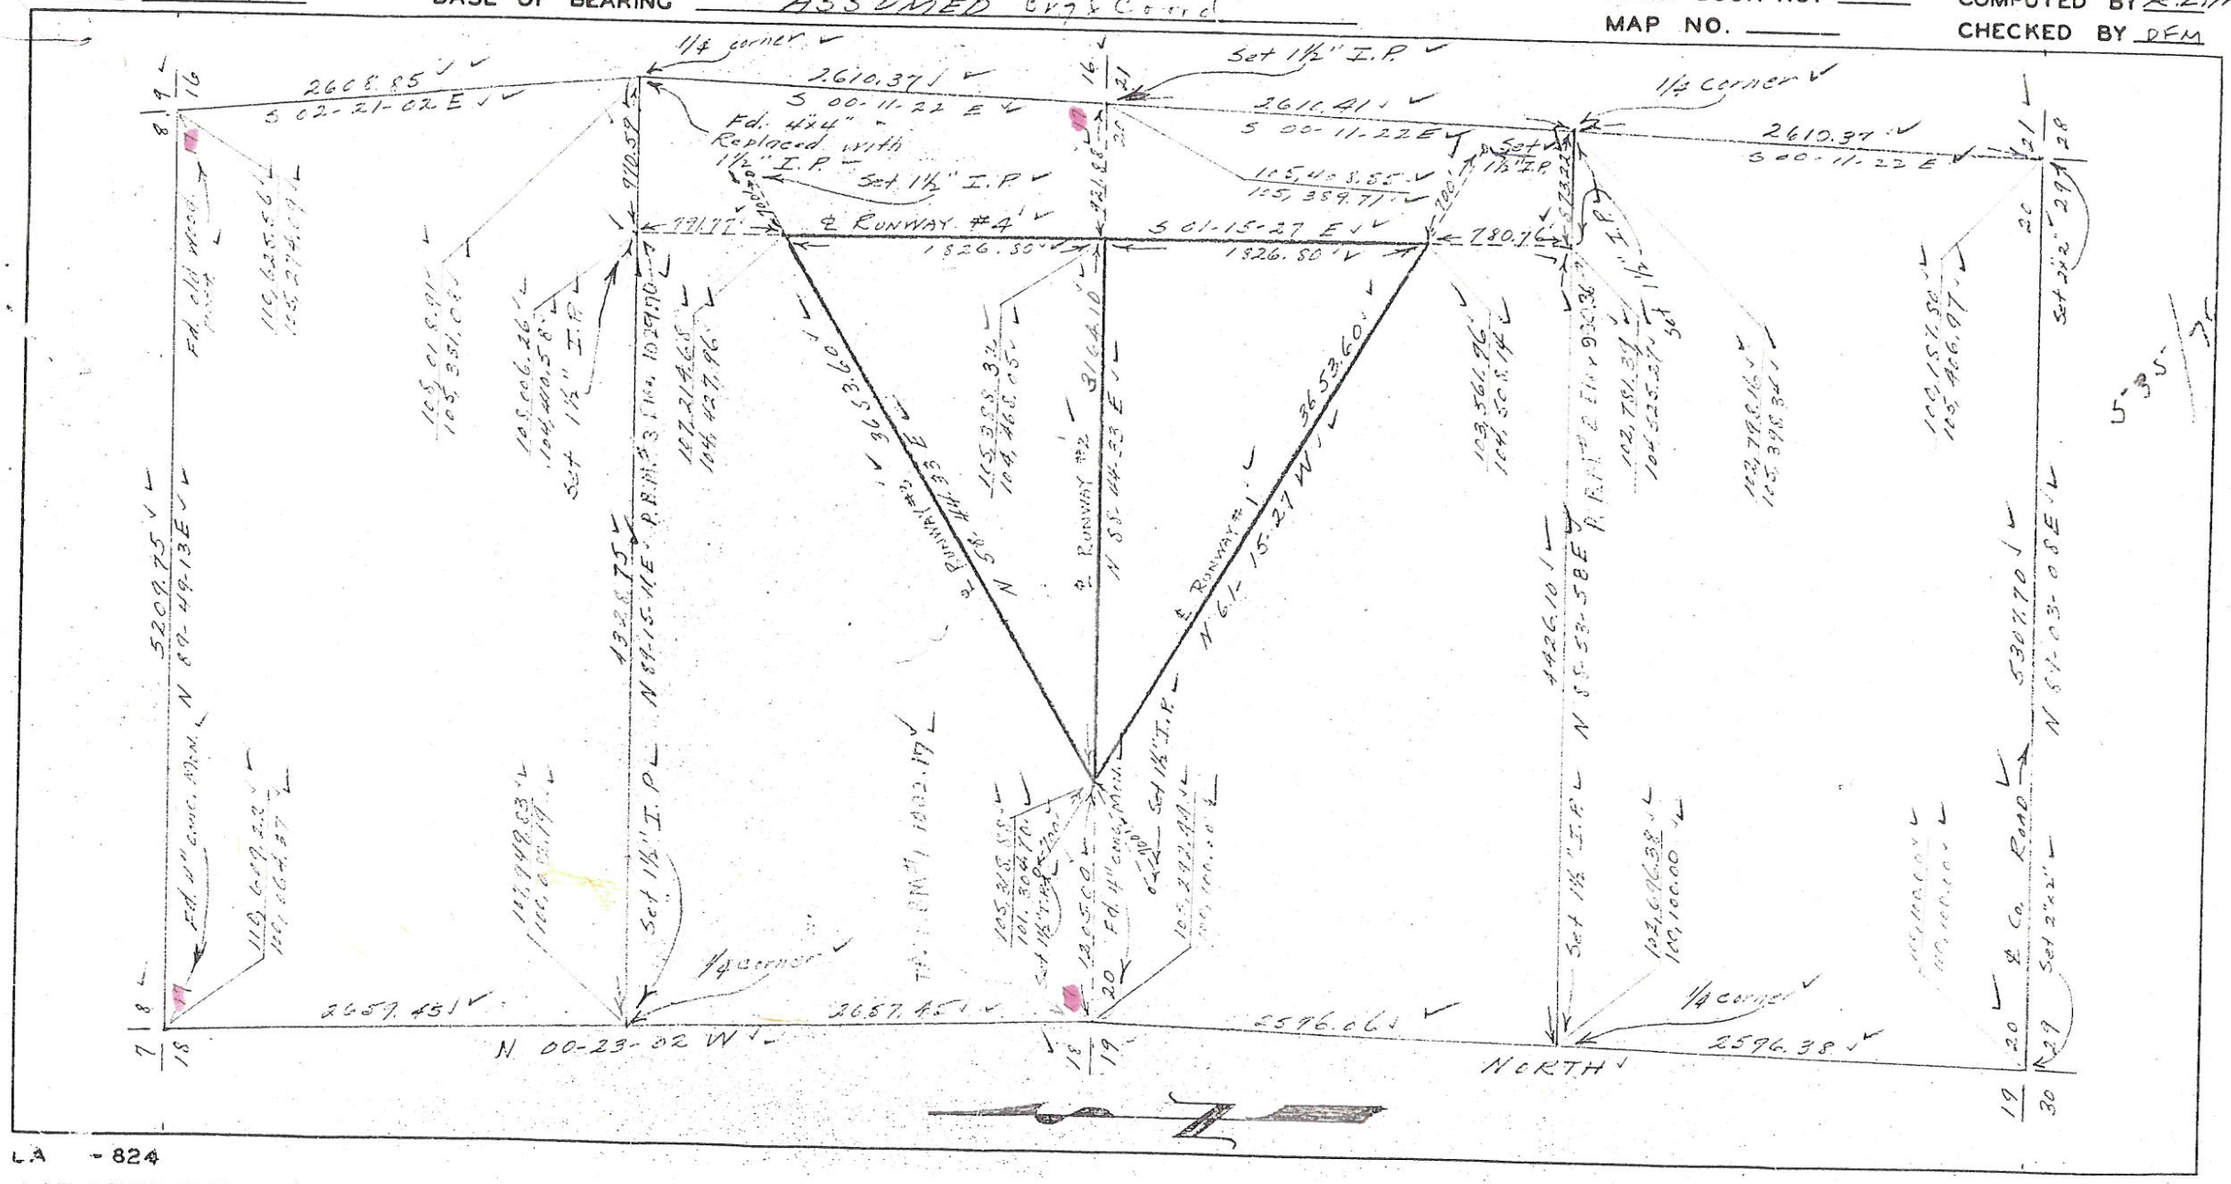

L.A. - 824

DIN # 2806-1