NOTICE

Because A.D.O.T. plan sets are large we have scanned just the first page(s). This gives you reference data.

The complete plan sets are available through A.D.O.T.

R29

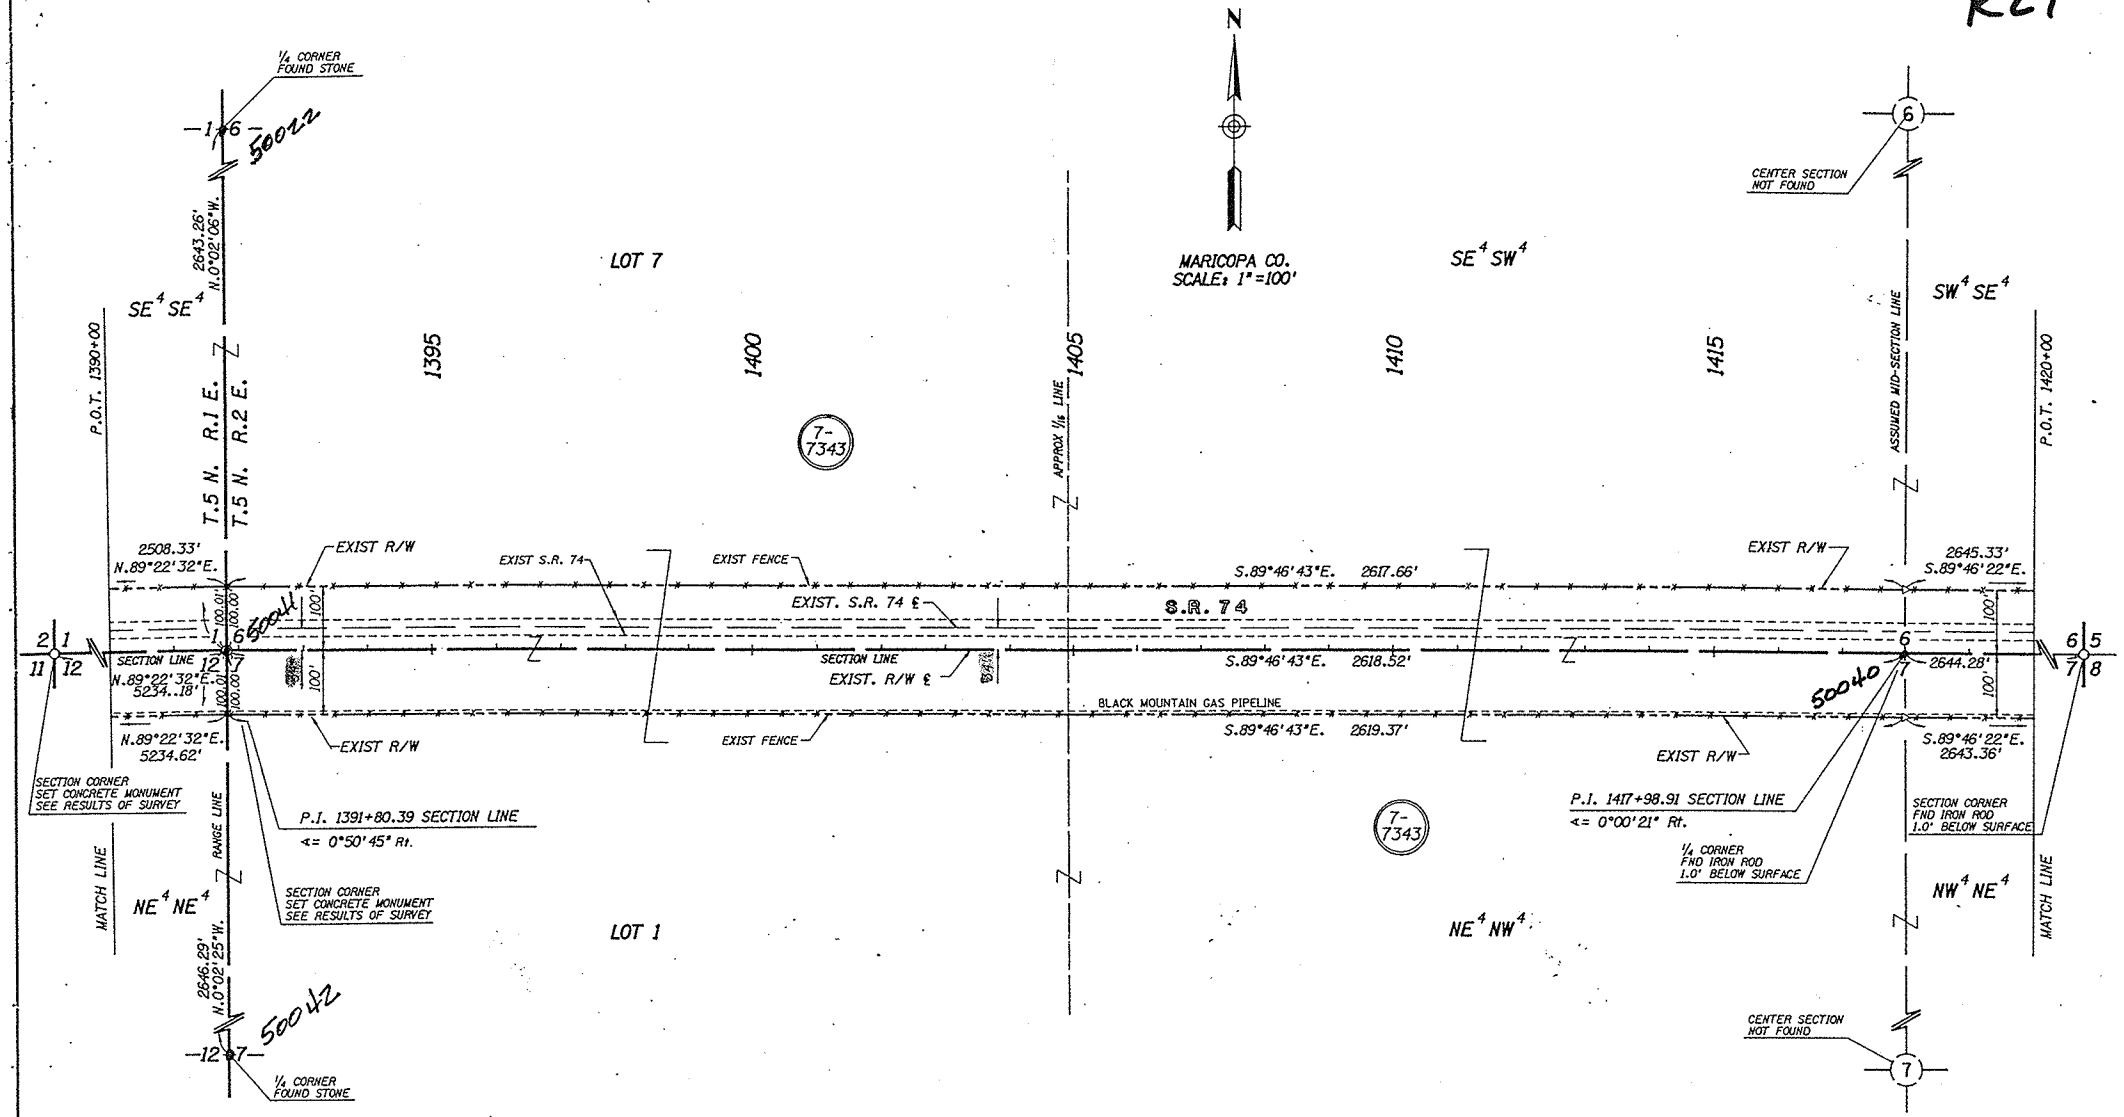

33572-1

REVISIONS			
C.O. NO.	DATE	BY	DESCRIPTION

DRAWING NO.	D-7-T-876
HARD COPY	
DRAWN/DATE	WM 4/93
CHECKED/DATE	S. ACKERMAN
GMTS CONSULTING ENGINEERS CORPORATION	
ROUTE	S.R. 74
LOCATION	LAKE PLEASANT - JCT. I-17

ARIZONA DEPARTMENT OF TRANSPORTATION
HIGHWAYS DIVISION
RIGHT OF WAY PLANS SERVICES

HIGHWAY: MORRISTOWN - I-17 (S.R. 74)
PROJECT NO. STP-434(5)

Dael Shaw 6/8/93

SHEET 12 OF 20

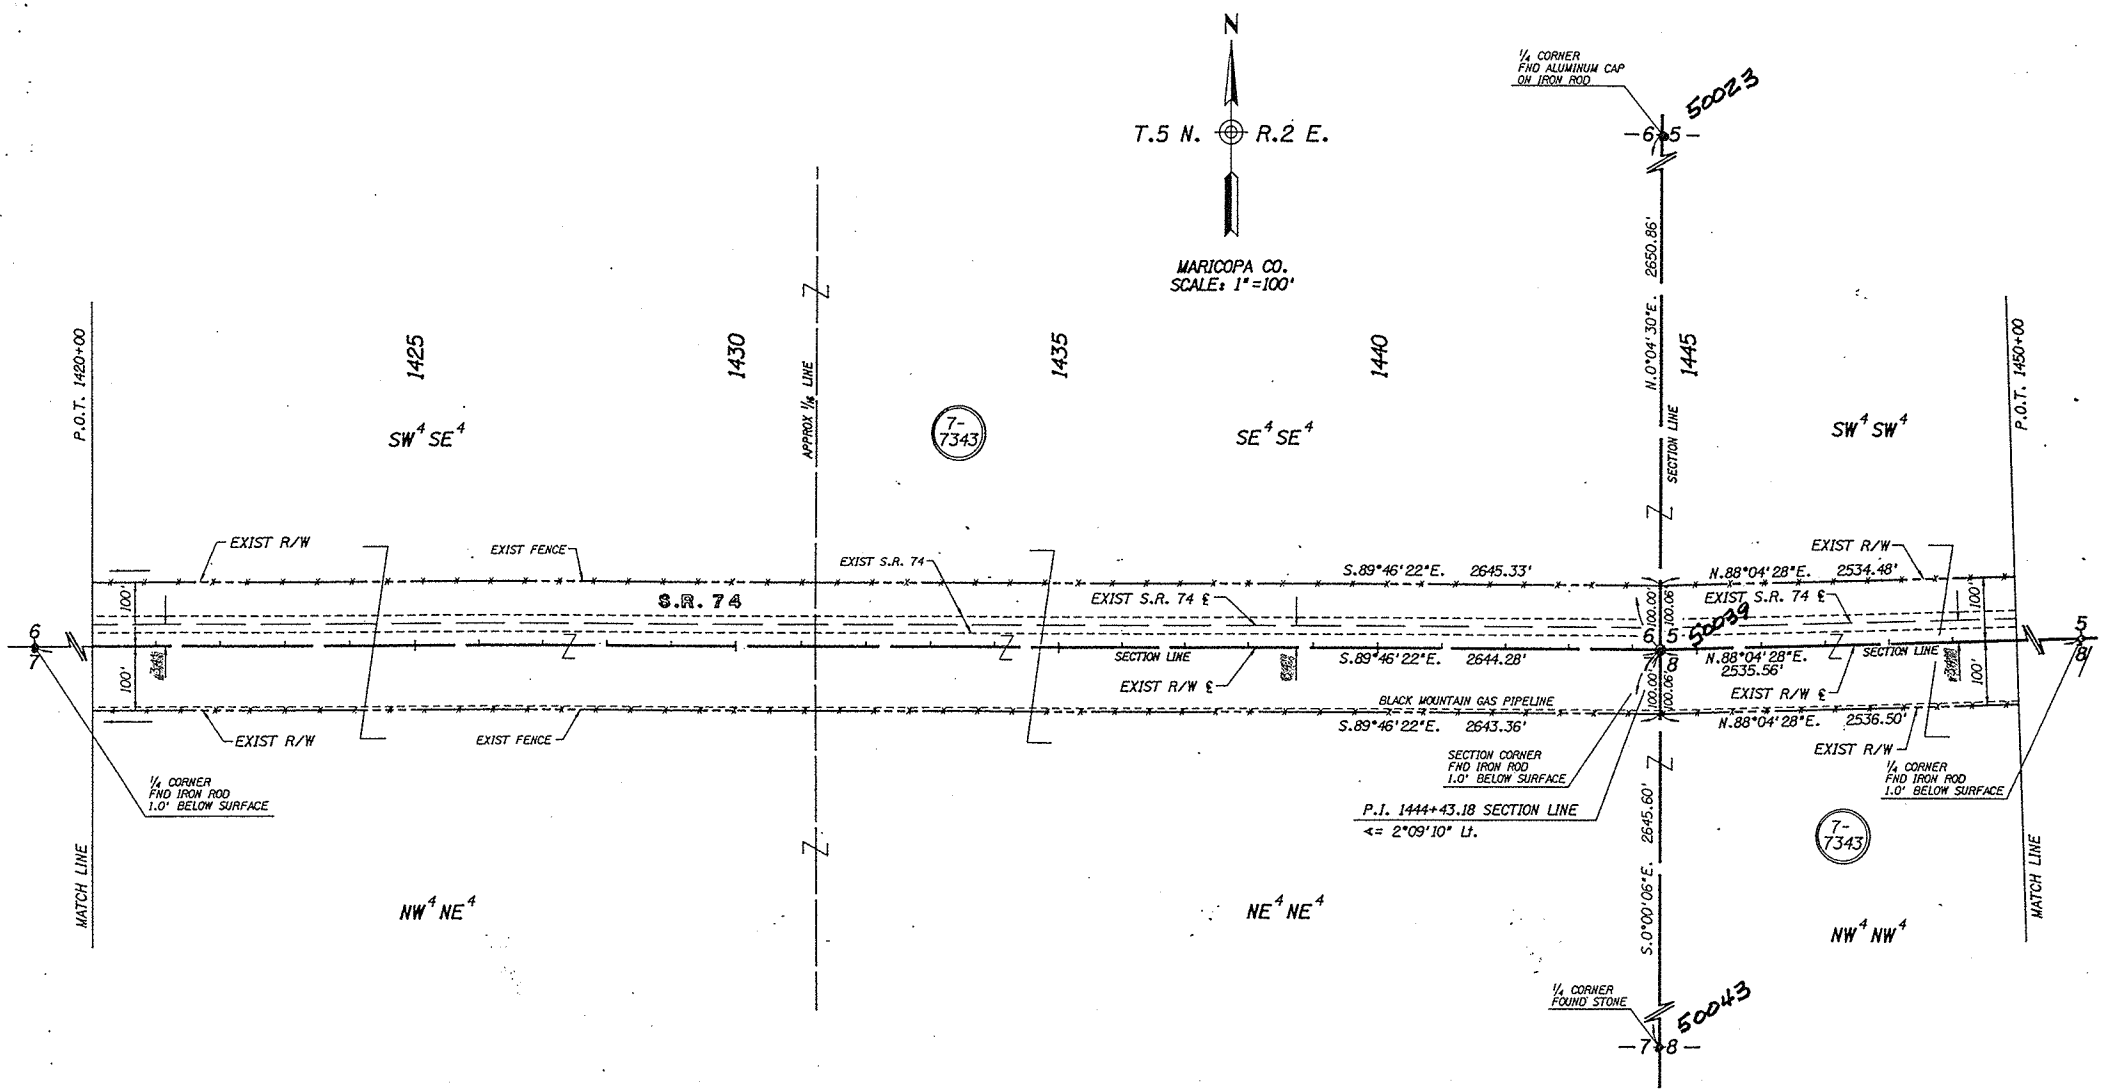

33572-2

REVISIONS					
C.O. NO.	DATE	BY	DESCRIPTION	DRAWING NO.	D-7-T-876
				HARD COPY	
				DRAWN/DATE	WM 4/93
				CHECKED/DATE	S. ACKERMAN
				GMTS	
				ROUTE	S.R. 74

ARIZONA DEPARTMENT OF TRANSPORTATION
HIGHWAYS DIVISION
RIGHT OF WAY PLANS SERVICES

HIGHWAY: MORRISTOWN - I-17 (S.R. 74)

PROJECT NO. STP-434(5)

LOCATION: LAKE PLEASANT - JCT. I-17

SHEET 13 OF 20

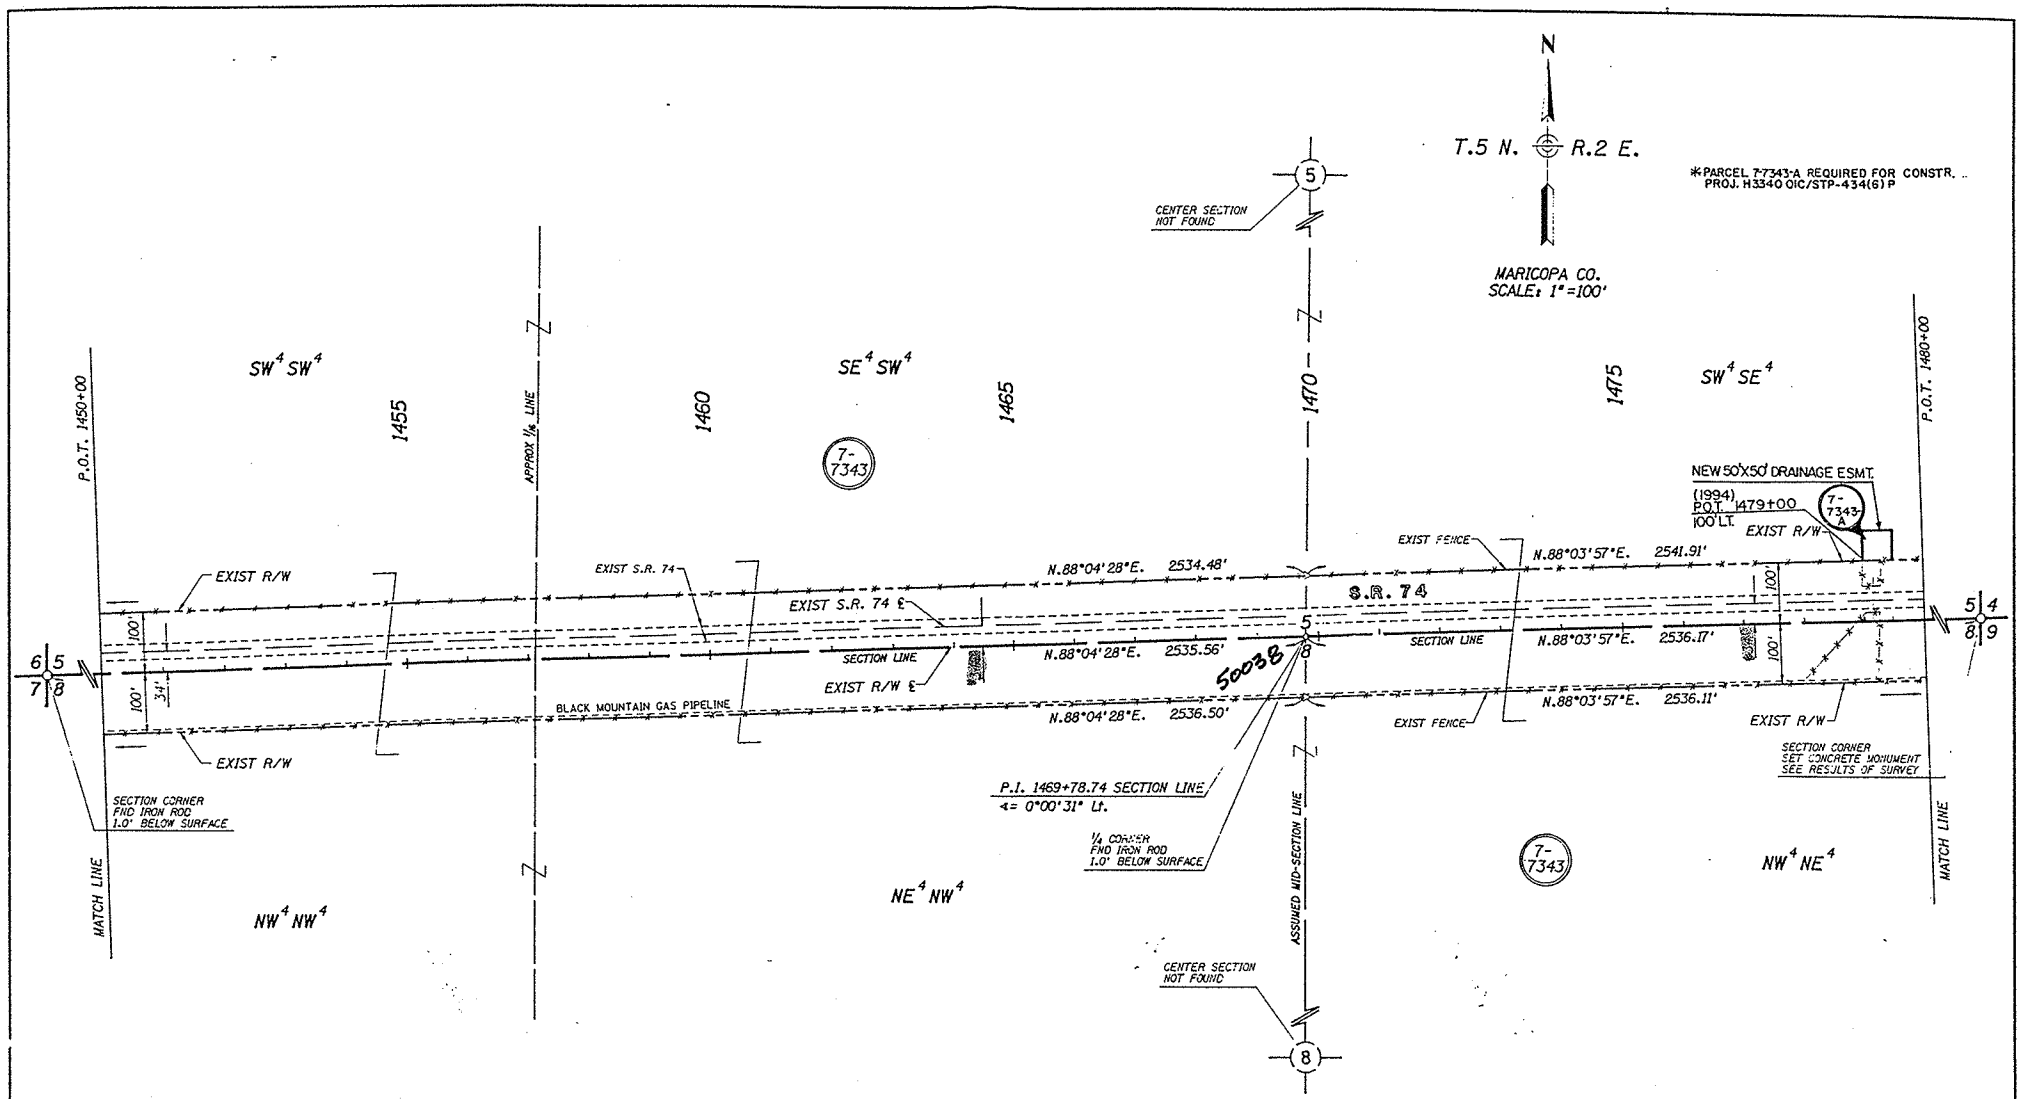

33572-3

REVISIONS			
C.O. NO.	DATE	BY	DESCRIPTION
8951	12-6-94	LR	ADDED NEW DE LT 1479+00, PAR 7-7343-A

DRAWING NO.	D-7-T-876
HARD COPY	
DRAWN/DATE	WM 4/93
CHECKED/DATE	S. ACKERMAN
GMTS CONSULTING ENGINEERS	
ROUTE	S.R. 74
LOCATION	LAKE PLEASANT - JCT. I-17

ARIZONA DEPARTMENT OF TRANSPORTATION
HIGHWAYS DIVISION
RIGHT OF WAY PLANS SERVICES

HIGHWAY: MORRISTOWN - I-17 (S.R. 74)
PROJECT NO. STP-434(5)

SHEET 14 OF 20

TRACS NO. 74 MA 022 H2946 01R

OF

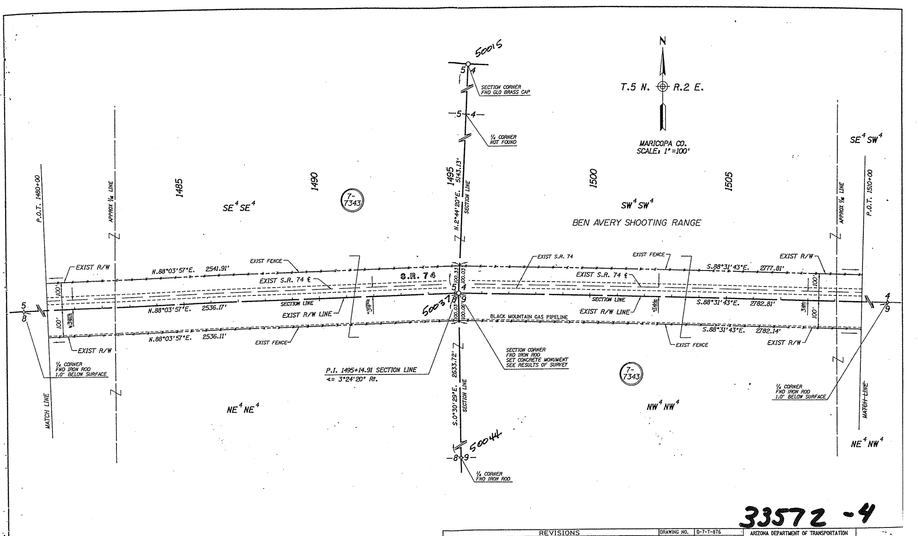

33572 -4

REVISIONS				DRAWING NO.	5-1-7-876	ARIZONA DEPARTMENT OF TRANSPORTATION HIGHWAYS DIVISION
C.O. NO.	DATE	BY	DESCRIPTION	HARD COPY		RIGHT OF WAY PLANS SERVICES
				DRAWN/DATE	WM 4/93	
				CHECKED/DATE	S. ACKERMAN	MORRISTOWN - I-17 (S.R. 74)
				GMTS		PROJECT NO. STP-434(5)
				S.R. 74		LAKE PLEASANT - JCT. I-17

SHEET 18 OF 25

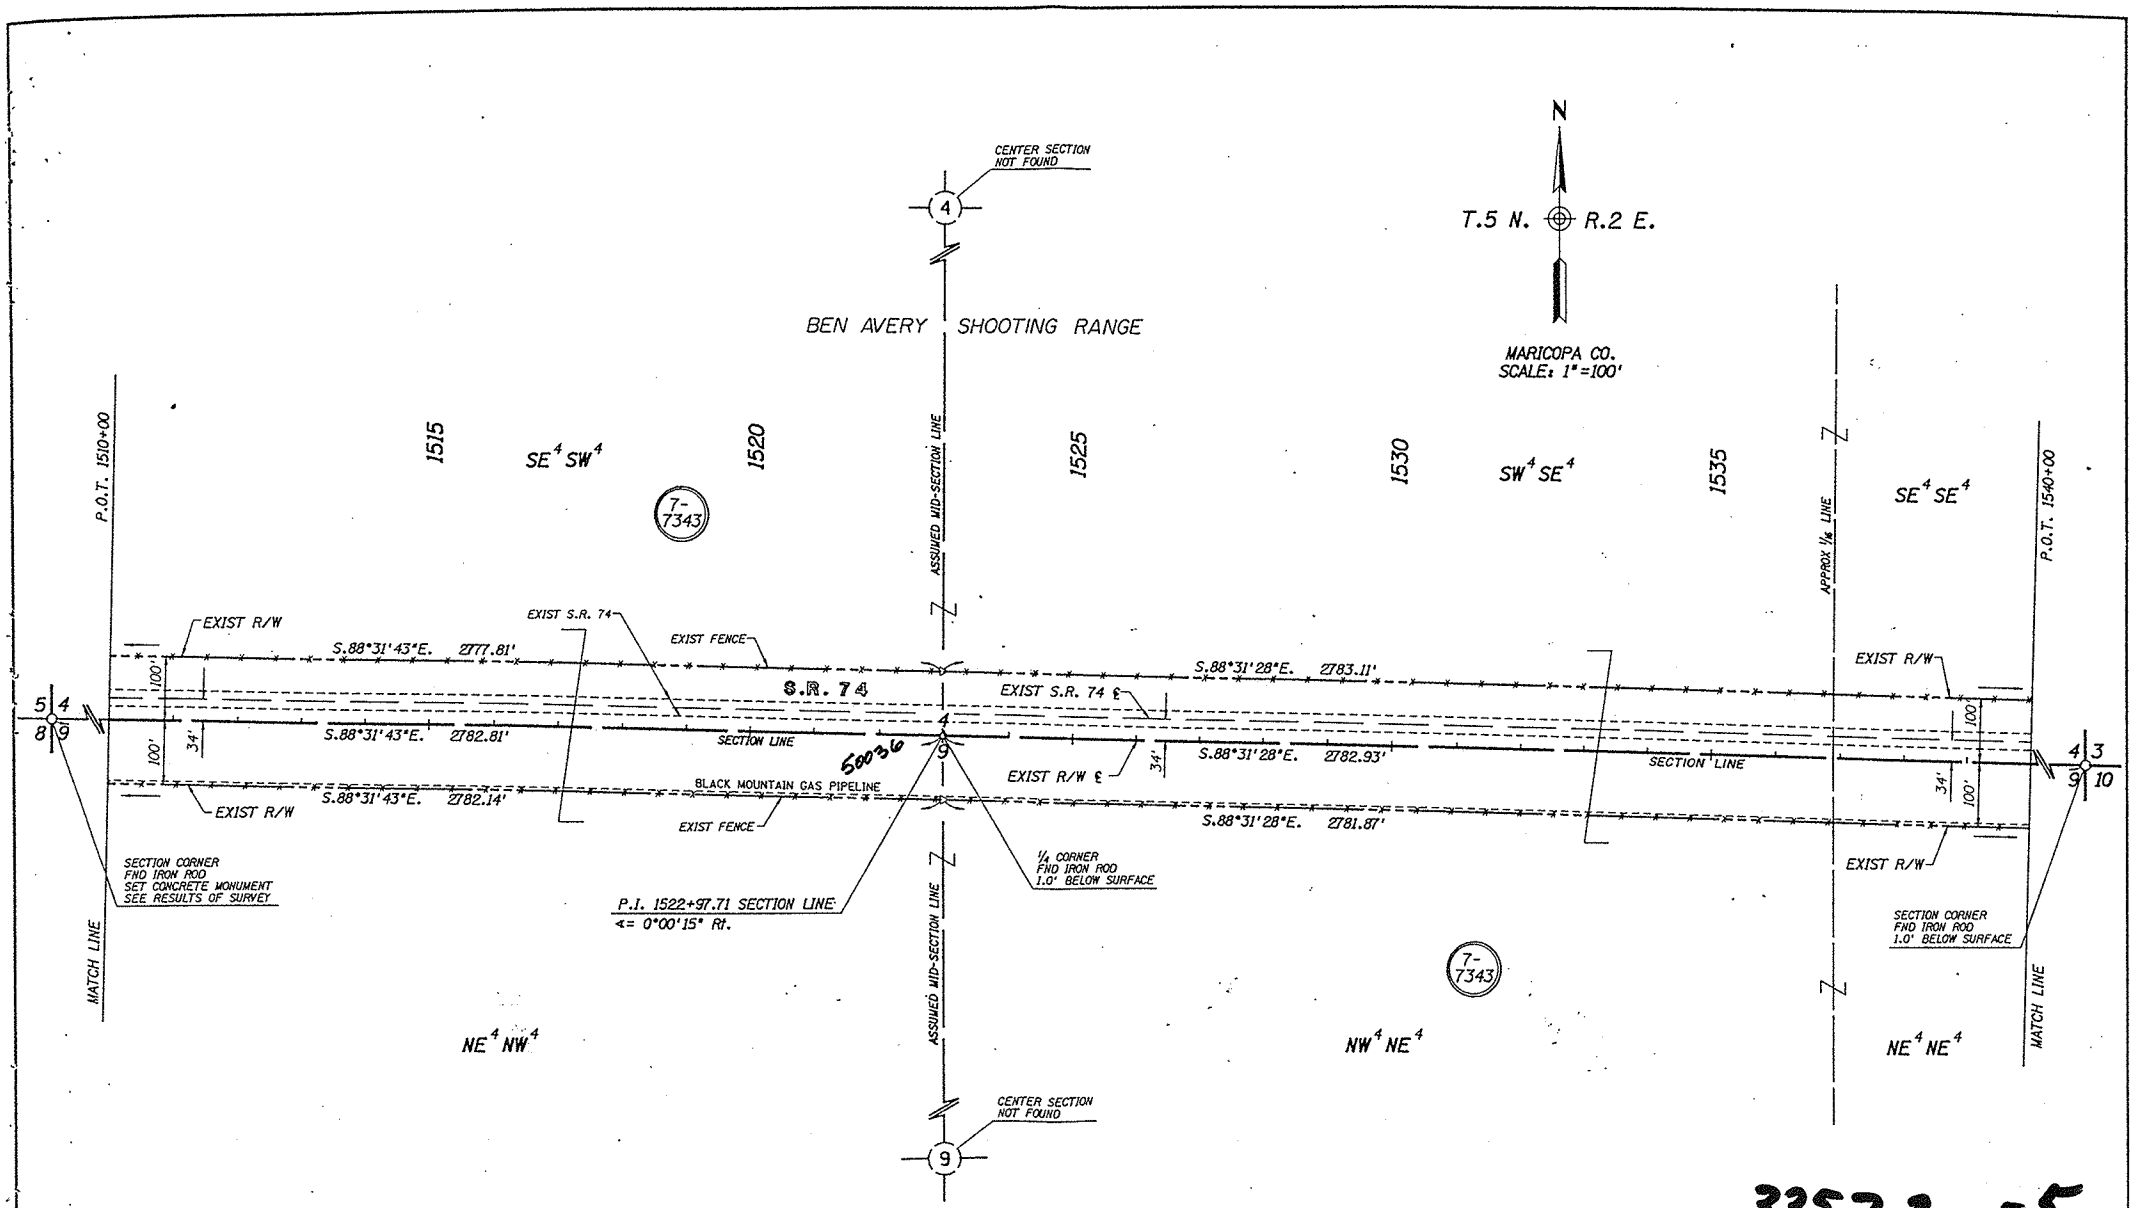

33572 -5

REVISIONS			
C.O. NO.	DATE	BY	DESCRIPTION

DRAWING NO.	D-7-T-876
HARD COPY	
DRAWN/DATE	WM 4/93
CHECKED/DATE	S. ACKERMAN
GMTS CORPORATION CONSULTING ENGINEERS	
ROUTE	S.R. 74
LOCATION	LAKE PLEASANT - JCT. I-17

ARIZONA DEPARTMENT OF TRANSPORTATION
HIGHWAYS DIVISION
RIGHT OF WAY PLANS SERVICES

HIGHWAY: MORRISTOWN - I-17 (S.R. 74)

PROJECT NO. STP-434(5)

SHEET 16 OF 20

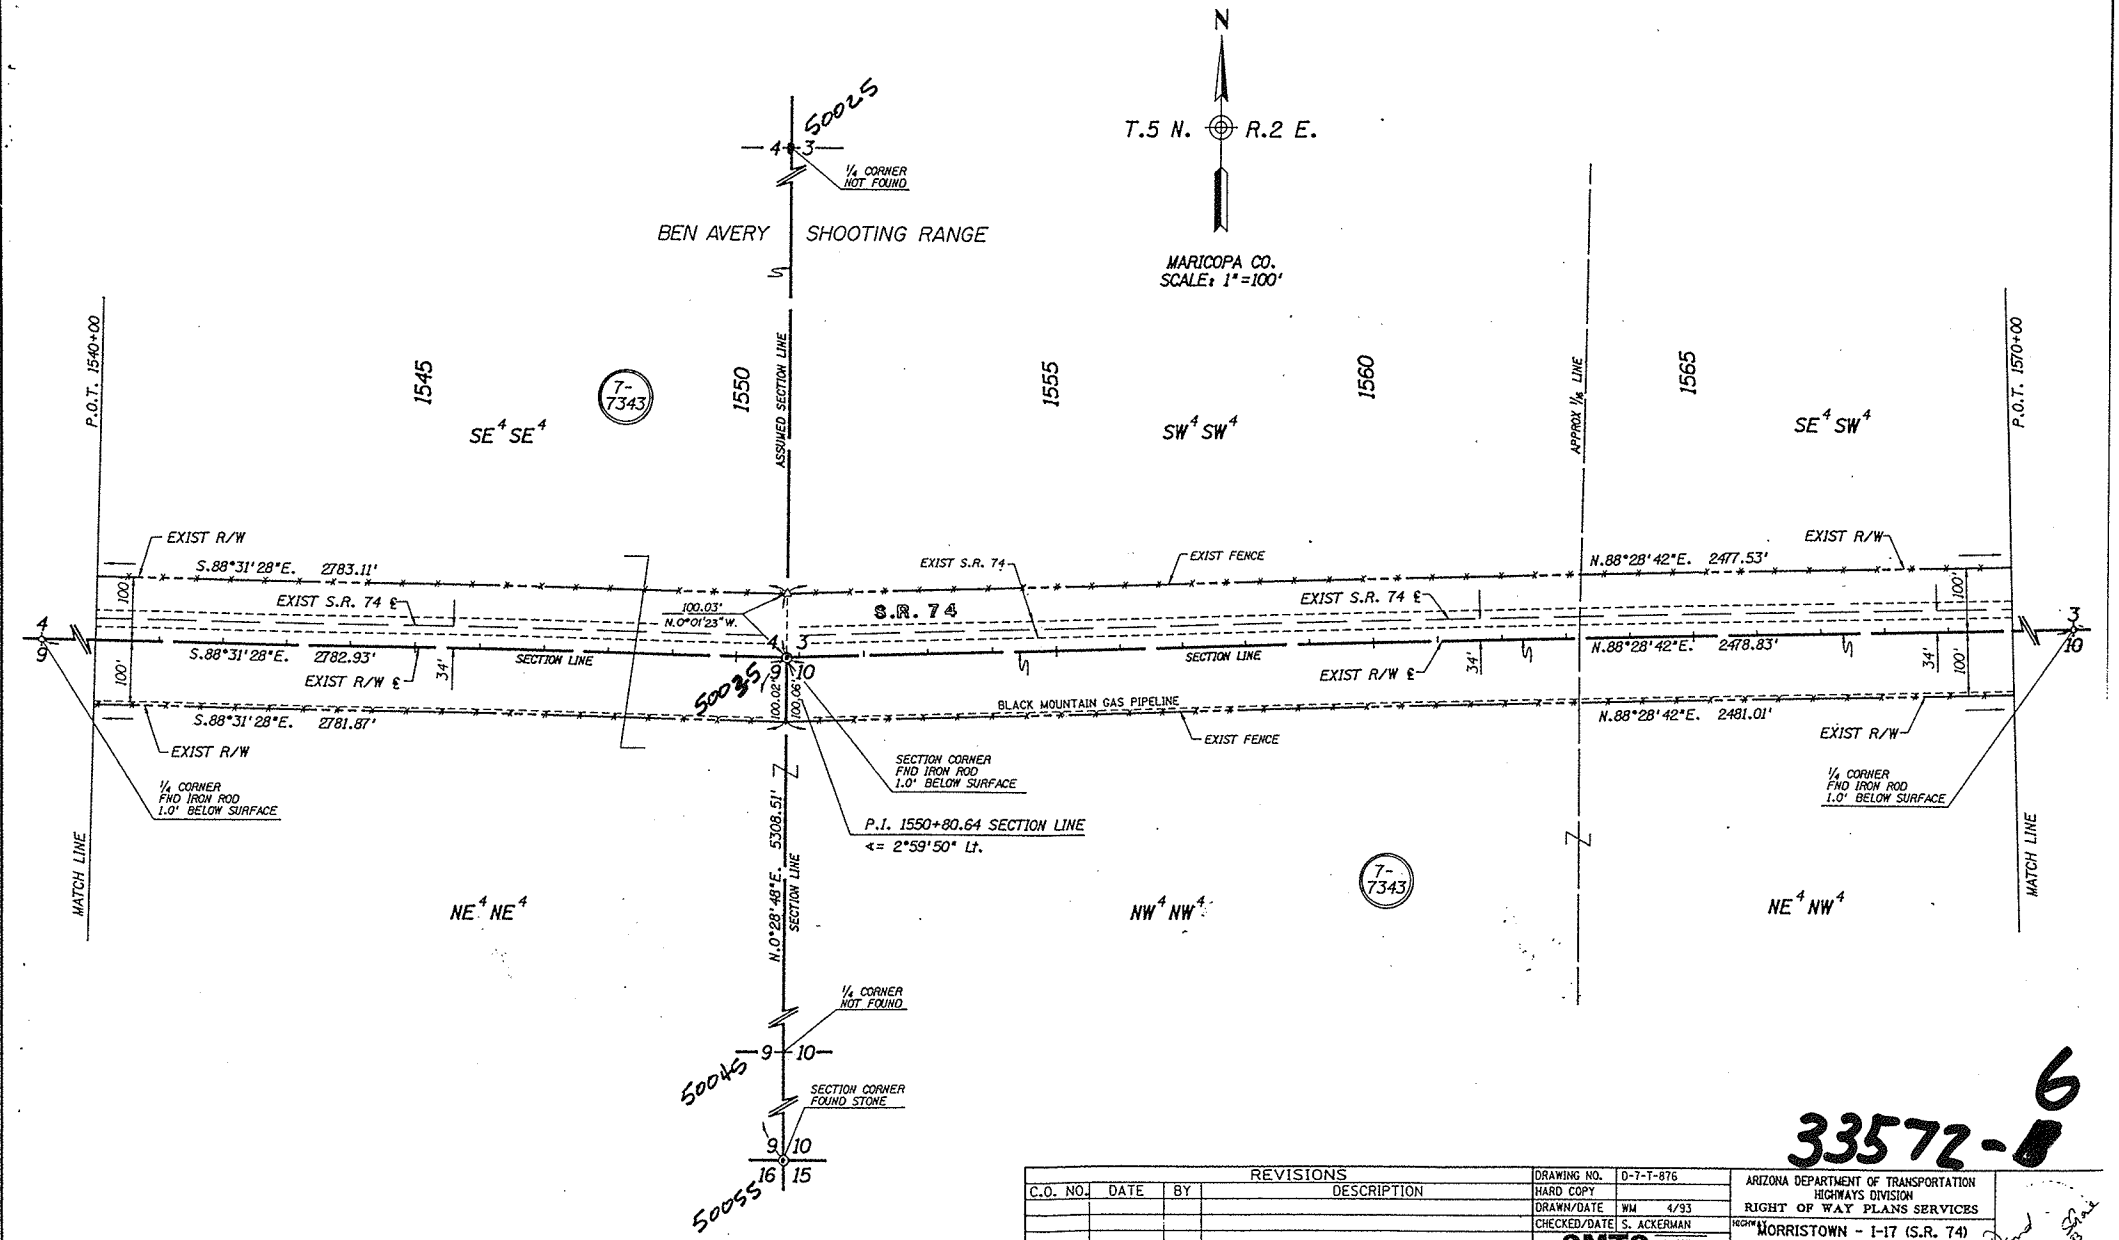

33572-6

REVISIONS			
C.O. NO.	DATE	BY	DESCRIPTION

DRAWING NO.	D-7-T-876	ARIZONA DEPARTMENT OF TRANSPORTATION HIGHWAYS DIVISION RIGHT OF WAY PLANS SERVICES
HARD COPY		
DRAWN/DATE	WM 4/93	
CHECKED/DATE	S. ACKERMAN	HIGHWAY MORRISTOWN - I-17 (S.R. 74)
GMTS		PROJECT NO. STP-434(5)
ROUTE S.R. 74	LOCATION LAKE PLEASANT - JCT. I-17	SHEET 17 OF 20

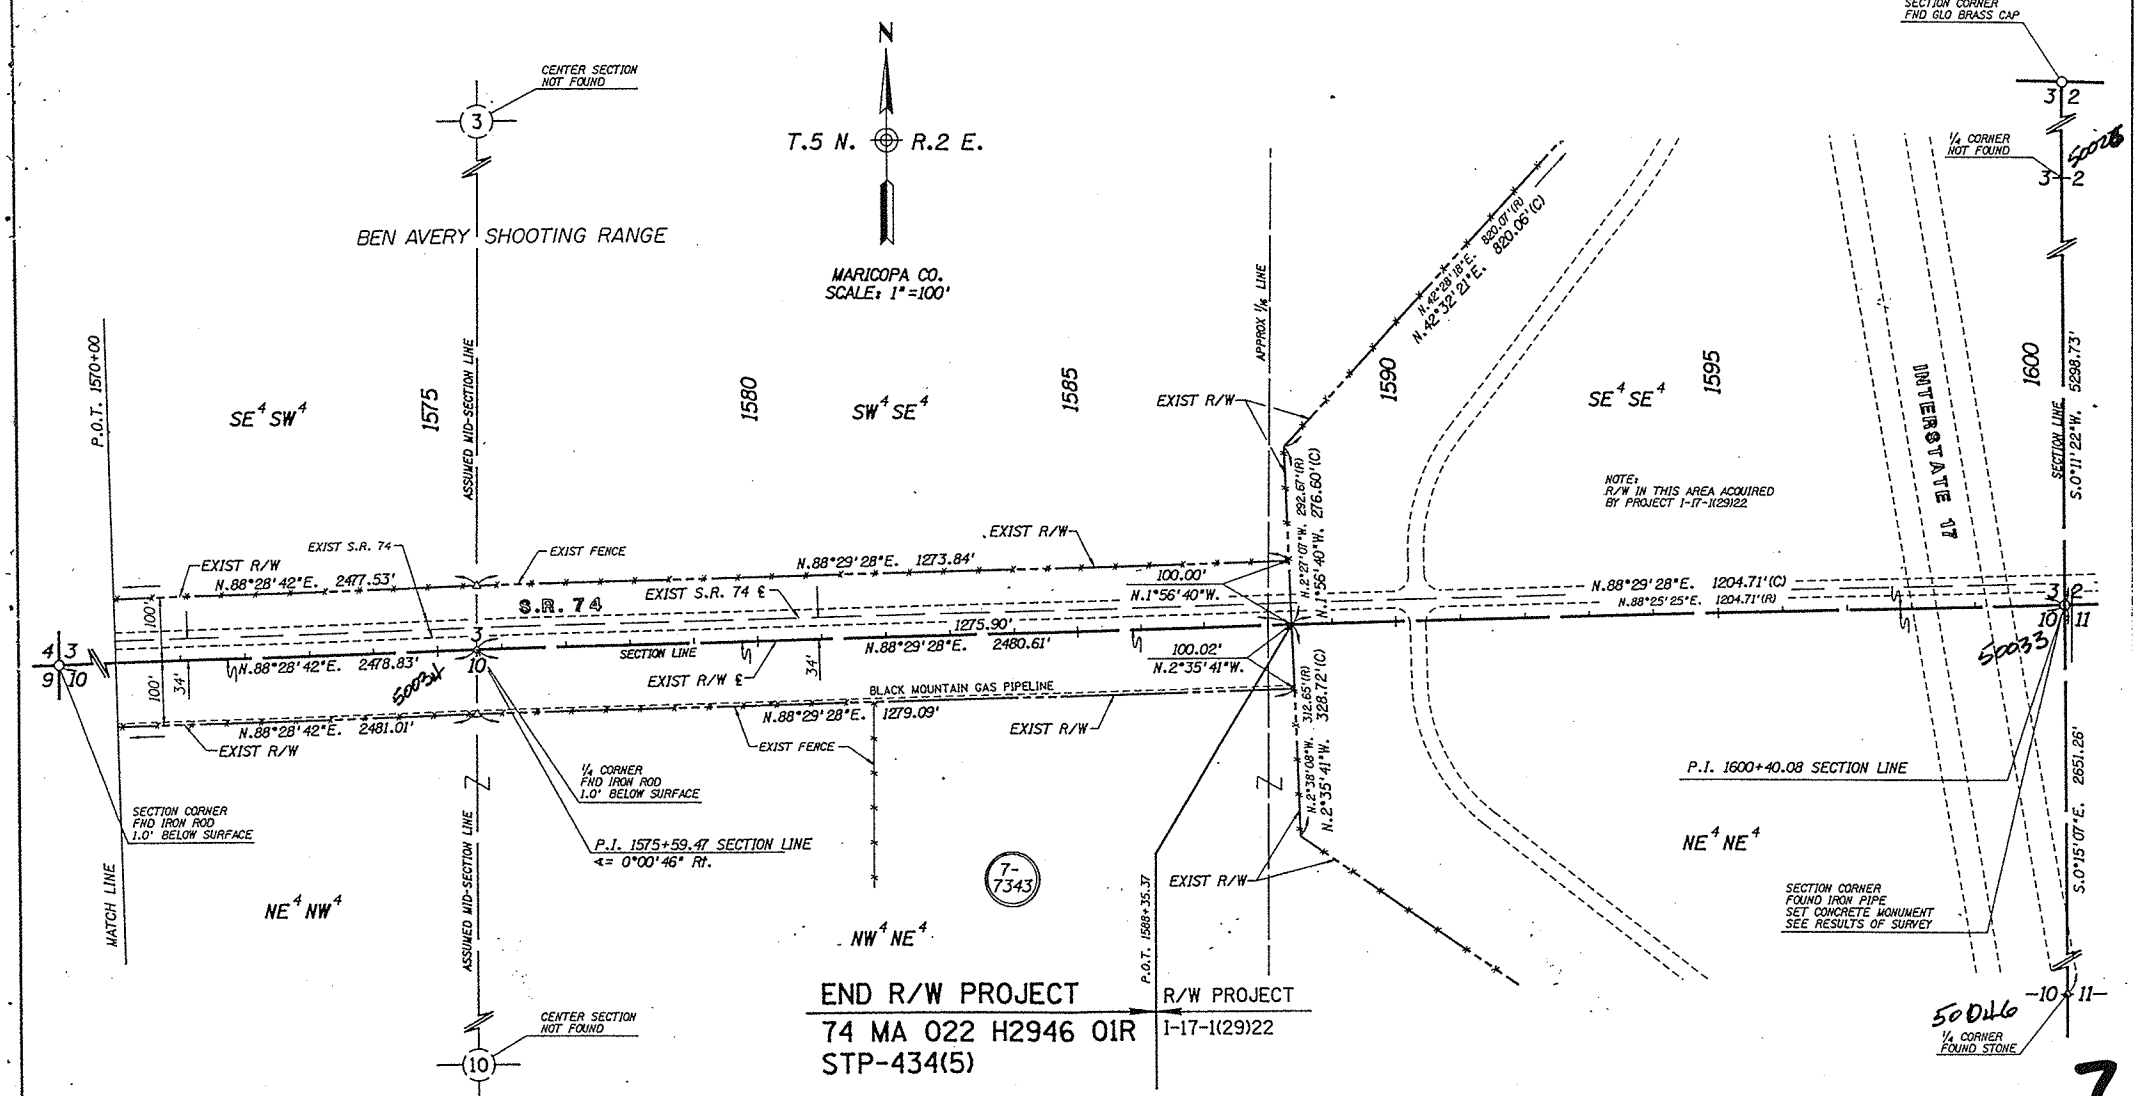

7

33572-1

REVISIONS					
C.O. NO.	DATE	BY	DESCRIPTION	DRAWING NO.	D-7-T-876
				HARD COPY	
				DRAWN/DATE	WM 4/93
				CHECKED/DATE	S. ACKERMAN
				GMTS CONSULTING ENGINEERS CORPORATION	
				ROUTE	S.R. 74
				LOCATION	LAKE PLEASANT - JCT. I-17

ARIZONA DEPARTMENT OF TRANSPORTATION
HIGHWAYS DIVISION
RIGHT OF WAY PLANS SERVICES

HIGHWAY: MORRISTOWN - I-17 (S.R. 74)

PROJECT NO.: STP-434(5)

SHEET 18 OF 20