FHWA REGION	STATE	PROJECT NUMBER	SHEET NUMBER	TOTAL SHEETS	FINALIZED PLANS
9	ARIZ.	BPM-600-I-705	1	38	

DRAWING NUMBER	D-7-T-786

STATE OF ARIZONA
DEPARTMENT OF TRANSPORTATION

HIGHWAYS DIVISION

RIGHT OF WAY PLAN OF THE
NORTHEAST OUTER LOOP
JCT. I-17 — CAVE CREEK RD.
(S.R. 117)
PROJECT NO BPM-600-I-705

MARICOPA COUNTY — DISTRICT I
LENGTH OF PROJECT — 4.80 MI.

4N 3E

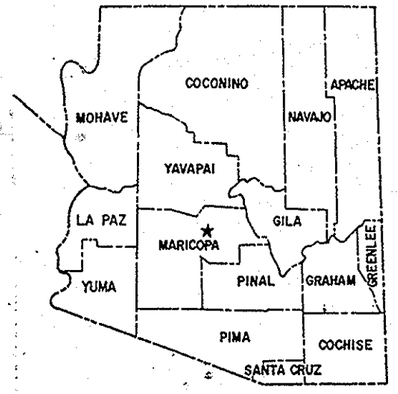

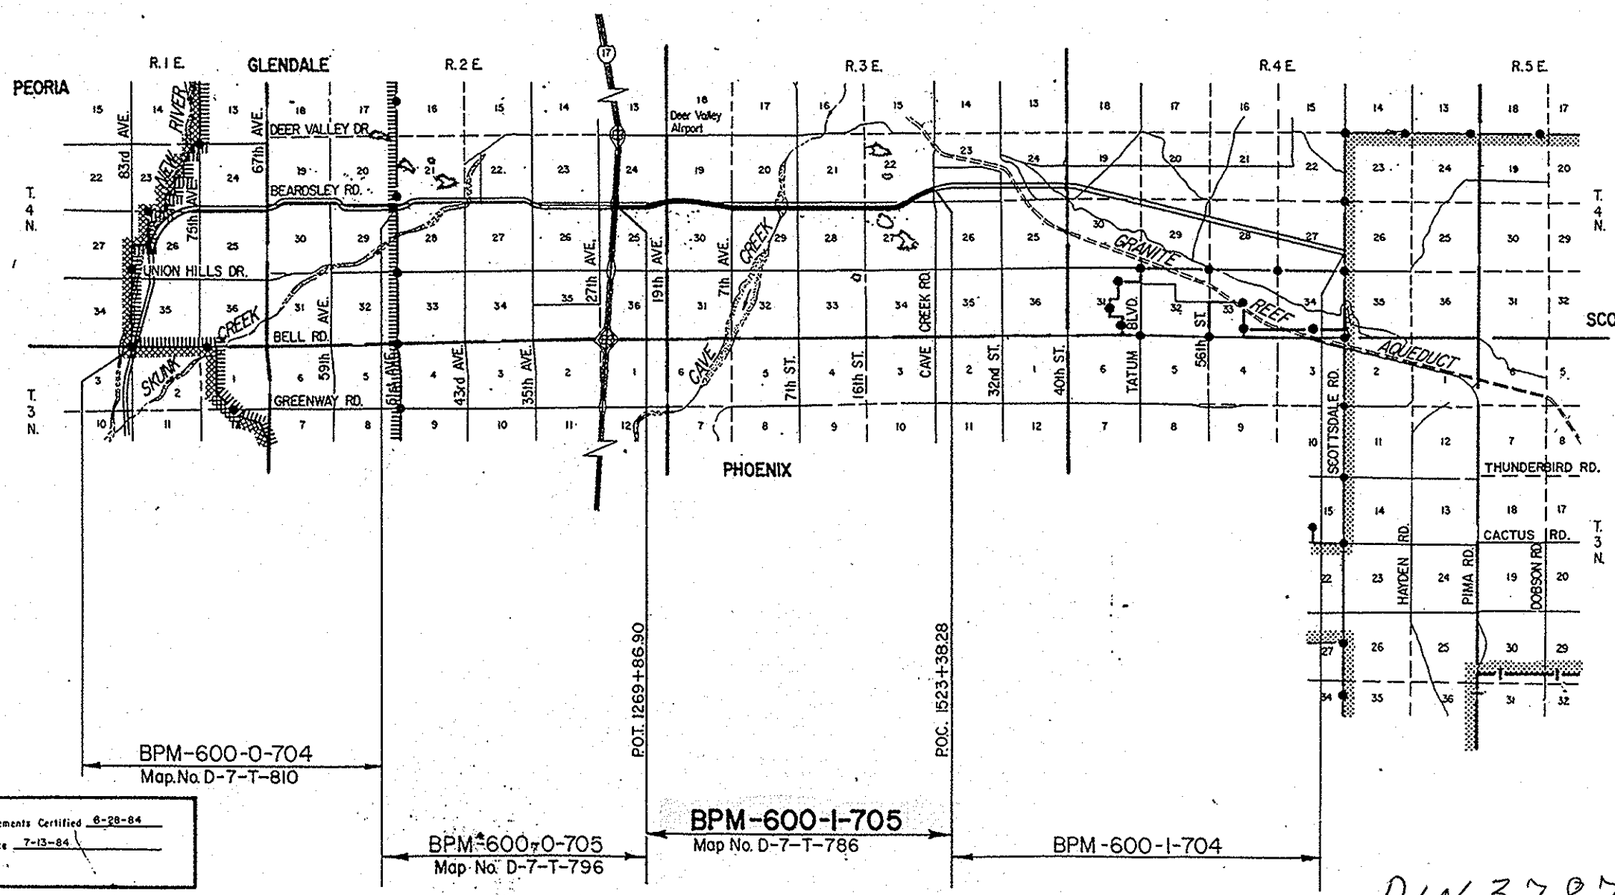

N

Public Hearing Requirements Certified 6-28-84
Environmental Clearance 7-13-84

Approved in accordance with Roadway Plans

DEPUTY STATE ENGINEER — DATE

ARIZONA DEPARTMENT OF TRANSPORTATION BOARD
Approved for Right of Way Acquisition in accordance with Resolution

NUMBER:	DATE:
83-03-A-11	2-18-83
83-04-A-18	3-15-83
97-11-A-064	11-21-97
2000-02-A-013	2-18-00

W.O. FORD STATE ENGINEER

CHIEF DEPUTY STATE ENGINEER — DATE

U.S. DEPARTMENT OF TRANSPORTATION
FEDERAL HIGHWAY ADMINISTRATION

DIVISION ADMINISTRATOR — DATE

DIN 37877-1