NORTH EAST OUTER LOOP (S.R.117)

JCT. I-17 - CAVE CREEK ROAD

MARICOPA COUNTY

REVISIONS			
7741	6-16-85	GSR	Revised Sheet Numbers
7963	7-28-89	NRG	ADDED OFFICE & CONST. & DATA
9053	5-13-96	CZ	ADDED PARCELS 7-7934A & 7-4102-A.
"	"	"	ADDED NEW R/W 1996 PAR. 7-4185 (7-4185-L1)
9935	5-8-97	LF	Rev. Access Lft. for Parcel 7-4185-L1.

WILSON & COMPANY
ENGINEERS ARCHITECTS
PHOENIX - AZ

REVISIONS			
C.O.NO.	DATE	BY	DESCRIPTION
7330	8-1-86	GSG	REV. R/W & ACCESS CONTROL LT. 1400 TO
"	8-1-86	GSG	1415 & RT. 1405 TO 1415; ADD PAR. 7-4185
"	8-1-86	GSG	& 7-4185-L1, REV. SHT. NOS., ADD PARCEL
"	8-1-86	GSG	INSERT, REV. PAR. 7-4103
7494	5-22-87	R.C.O.	Rev R/W & Access Control Lt. 1400+ to 1415+; Rev R/W in Par. 7-4103
7563	8-28-87	GFG	ADD NEW R/W RT 1402 to 1405, ADD PAR. 7-3962-A; Rev. Par. Insert 7-4102
7648	12-3-87	DJG	REV. CROSSROAD STATIONING

PROJECT NO.	8PM-600-1-705
DRAWING NO.	D-7-T-786
SHEET NO.	19 OF 38
DRAWN BY	GSG DJB
DATE COMP.	1-24-86
SCALE	1" = 100'

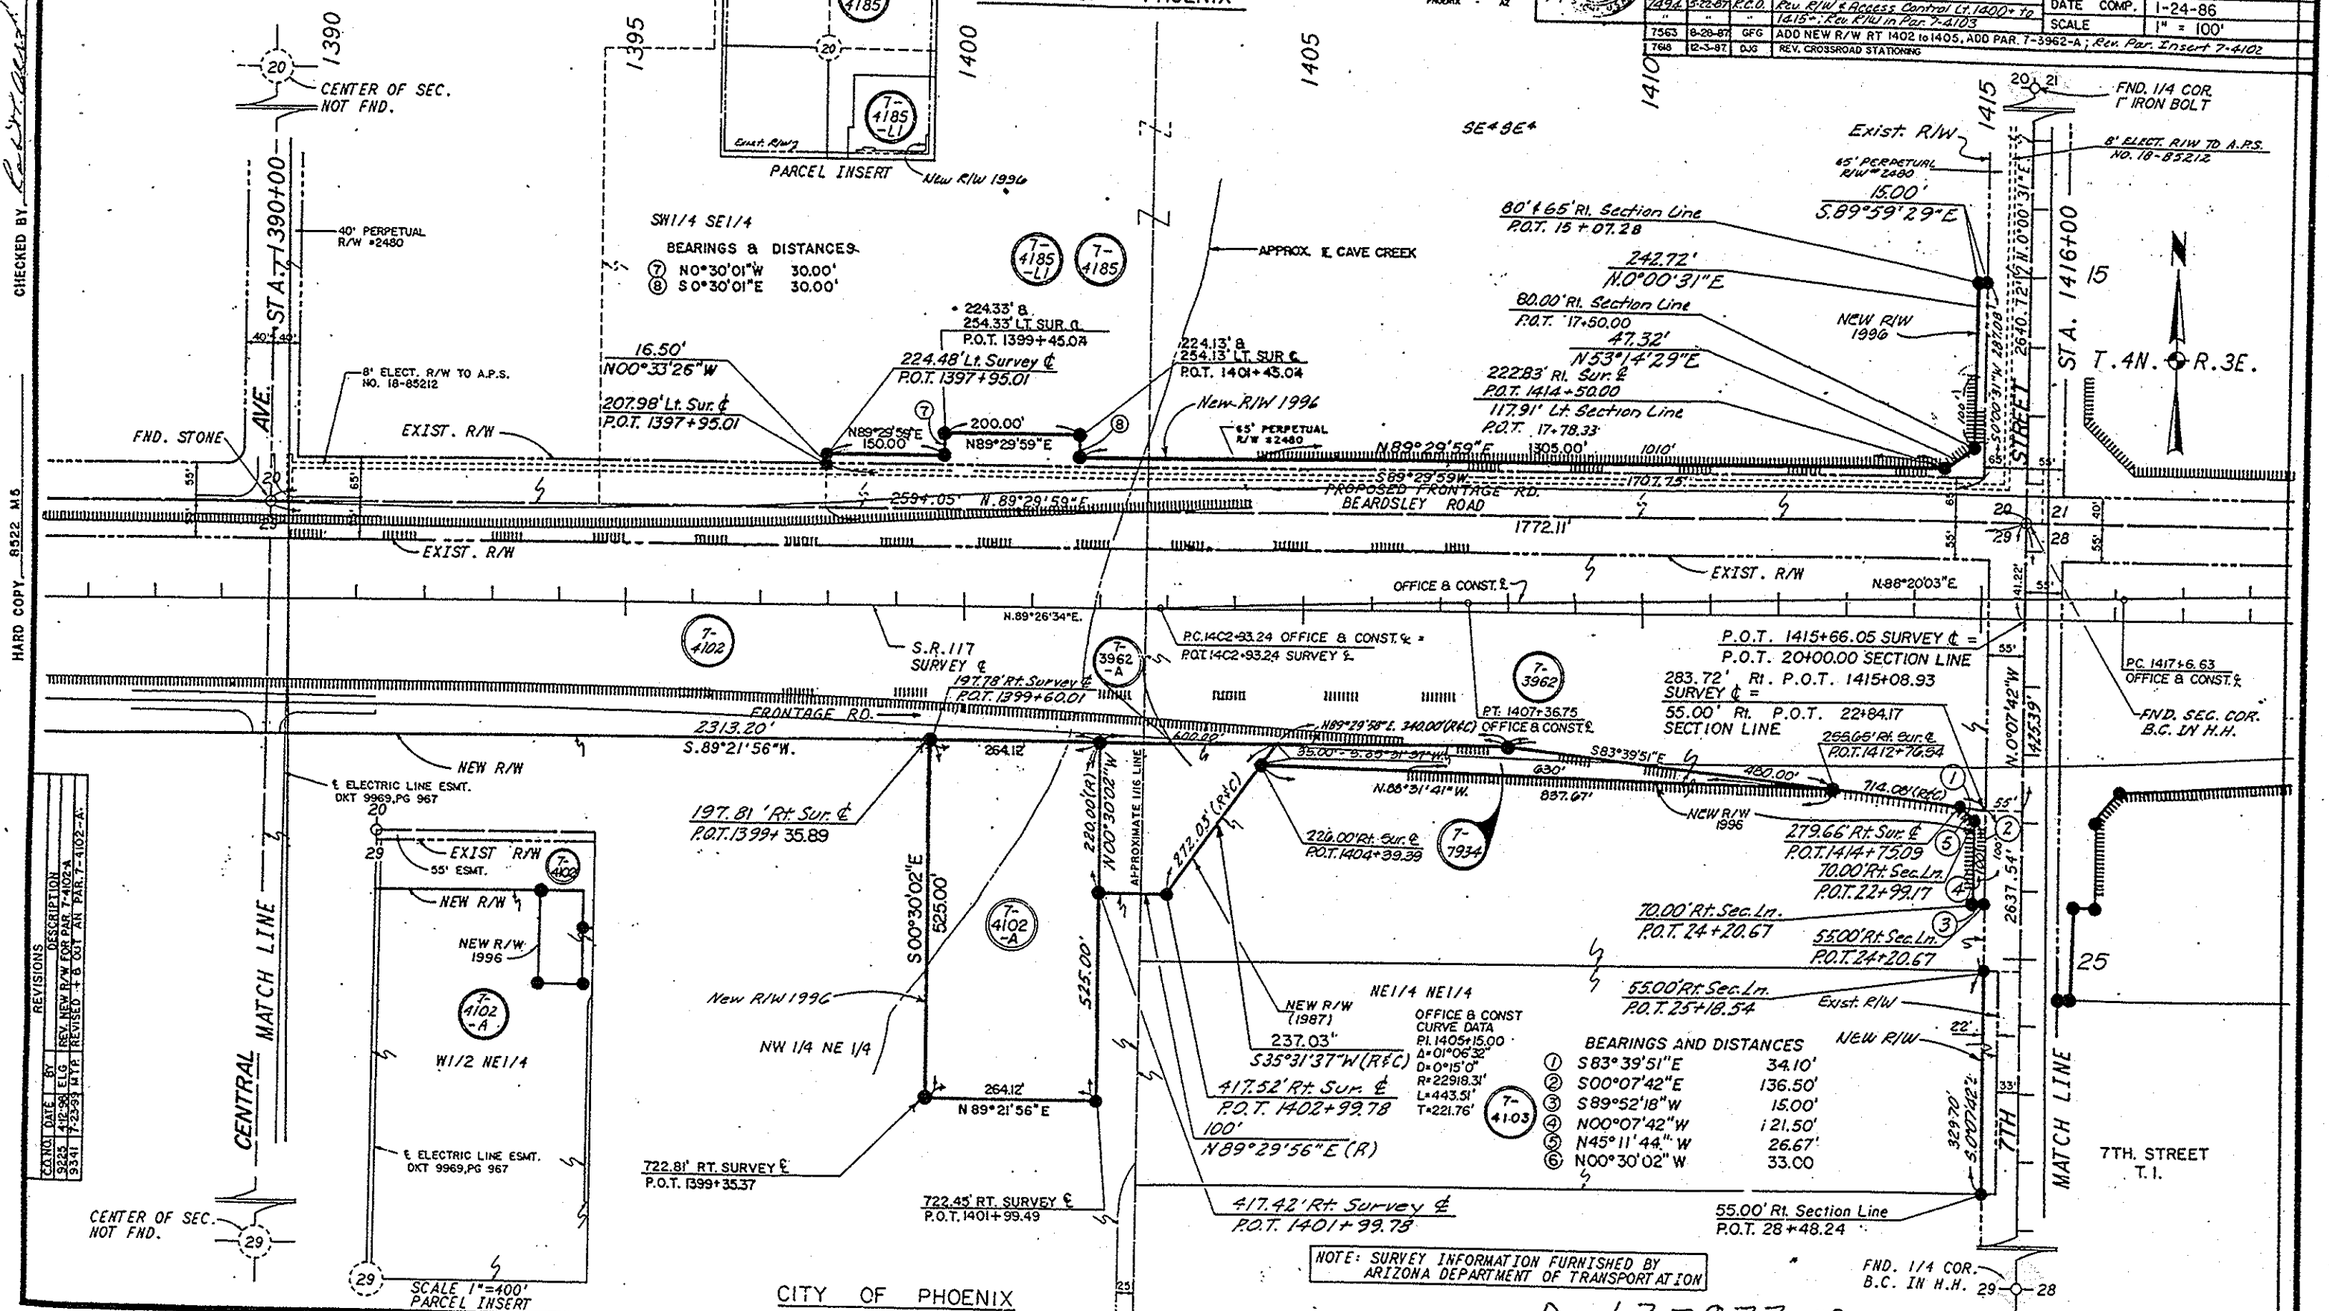

NOTE: SURVEY INFORMATION FURNISHED BY ARIZONA DEPARTMENT OF TRANSPORTATION

REVISIONS			
CO.NO.	DATE	BY	DESCRIPTION
9225	4-12-96	ELG	REV. NEW R/W FOR PAR. 7-4102-A
9341	7-23-96	MTP	REVISED + & CKT ATT PAR. 7-4102-A.

DIN 37877-10

HARD COPY 8522 M.S.

CHECKED BY