NORTH EAST OUTER LOOP (S.R.117)
JCT. I-17 - CAVE CREEK ROAD
MARICOPA COUNTY

WILSON & COMPANY
ENGINEERS ARCHITECTS
PHOENIX - AZ

REVISIONS			
C.O.No.	DATE	BY	DESCRIPTION
7330	8-5-86	GSG	REVISED R/W LT. STA. 1467 TO 1495
"	8-5-86	GSG	REVISED PARCEL 7-4116
"	8-5-86	GSG	DELETED PARCELS 7-4114 & 7-4119
"	8-5-86	GSG	ADDED PARCEL 7-4302; REV. SHEET NOS.
"	8-5-86	GSG	ADDED UN. REM. PARCEL 7-4115
7741	6-16-88	GSR	Rev. Sht. No.'s
7963	7-28-89	NRG	ADDED OFFICE & CONST. ℄ & DATA.
9039	4-22-96	C.Z.	ADDED NEW ACCESS CONTROL "LT. & RT.
"	"	"	FROM POT. 1468+00 TO POT. 1495+00
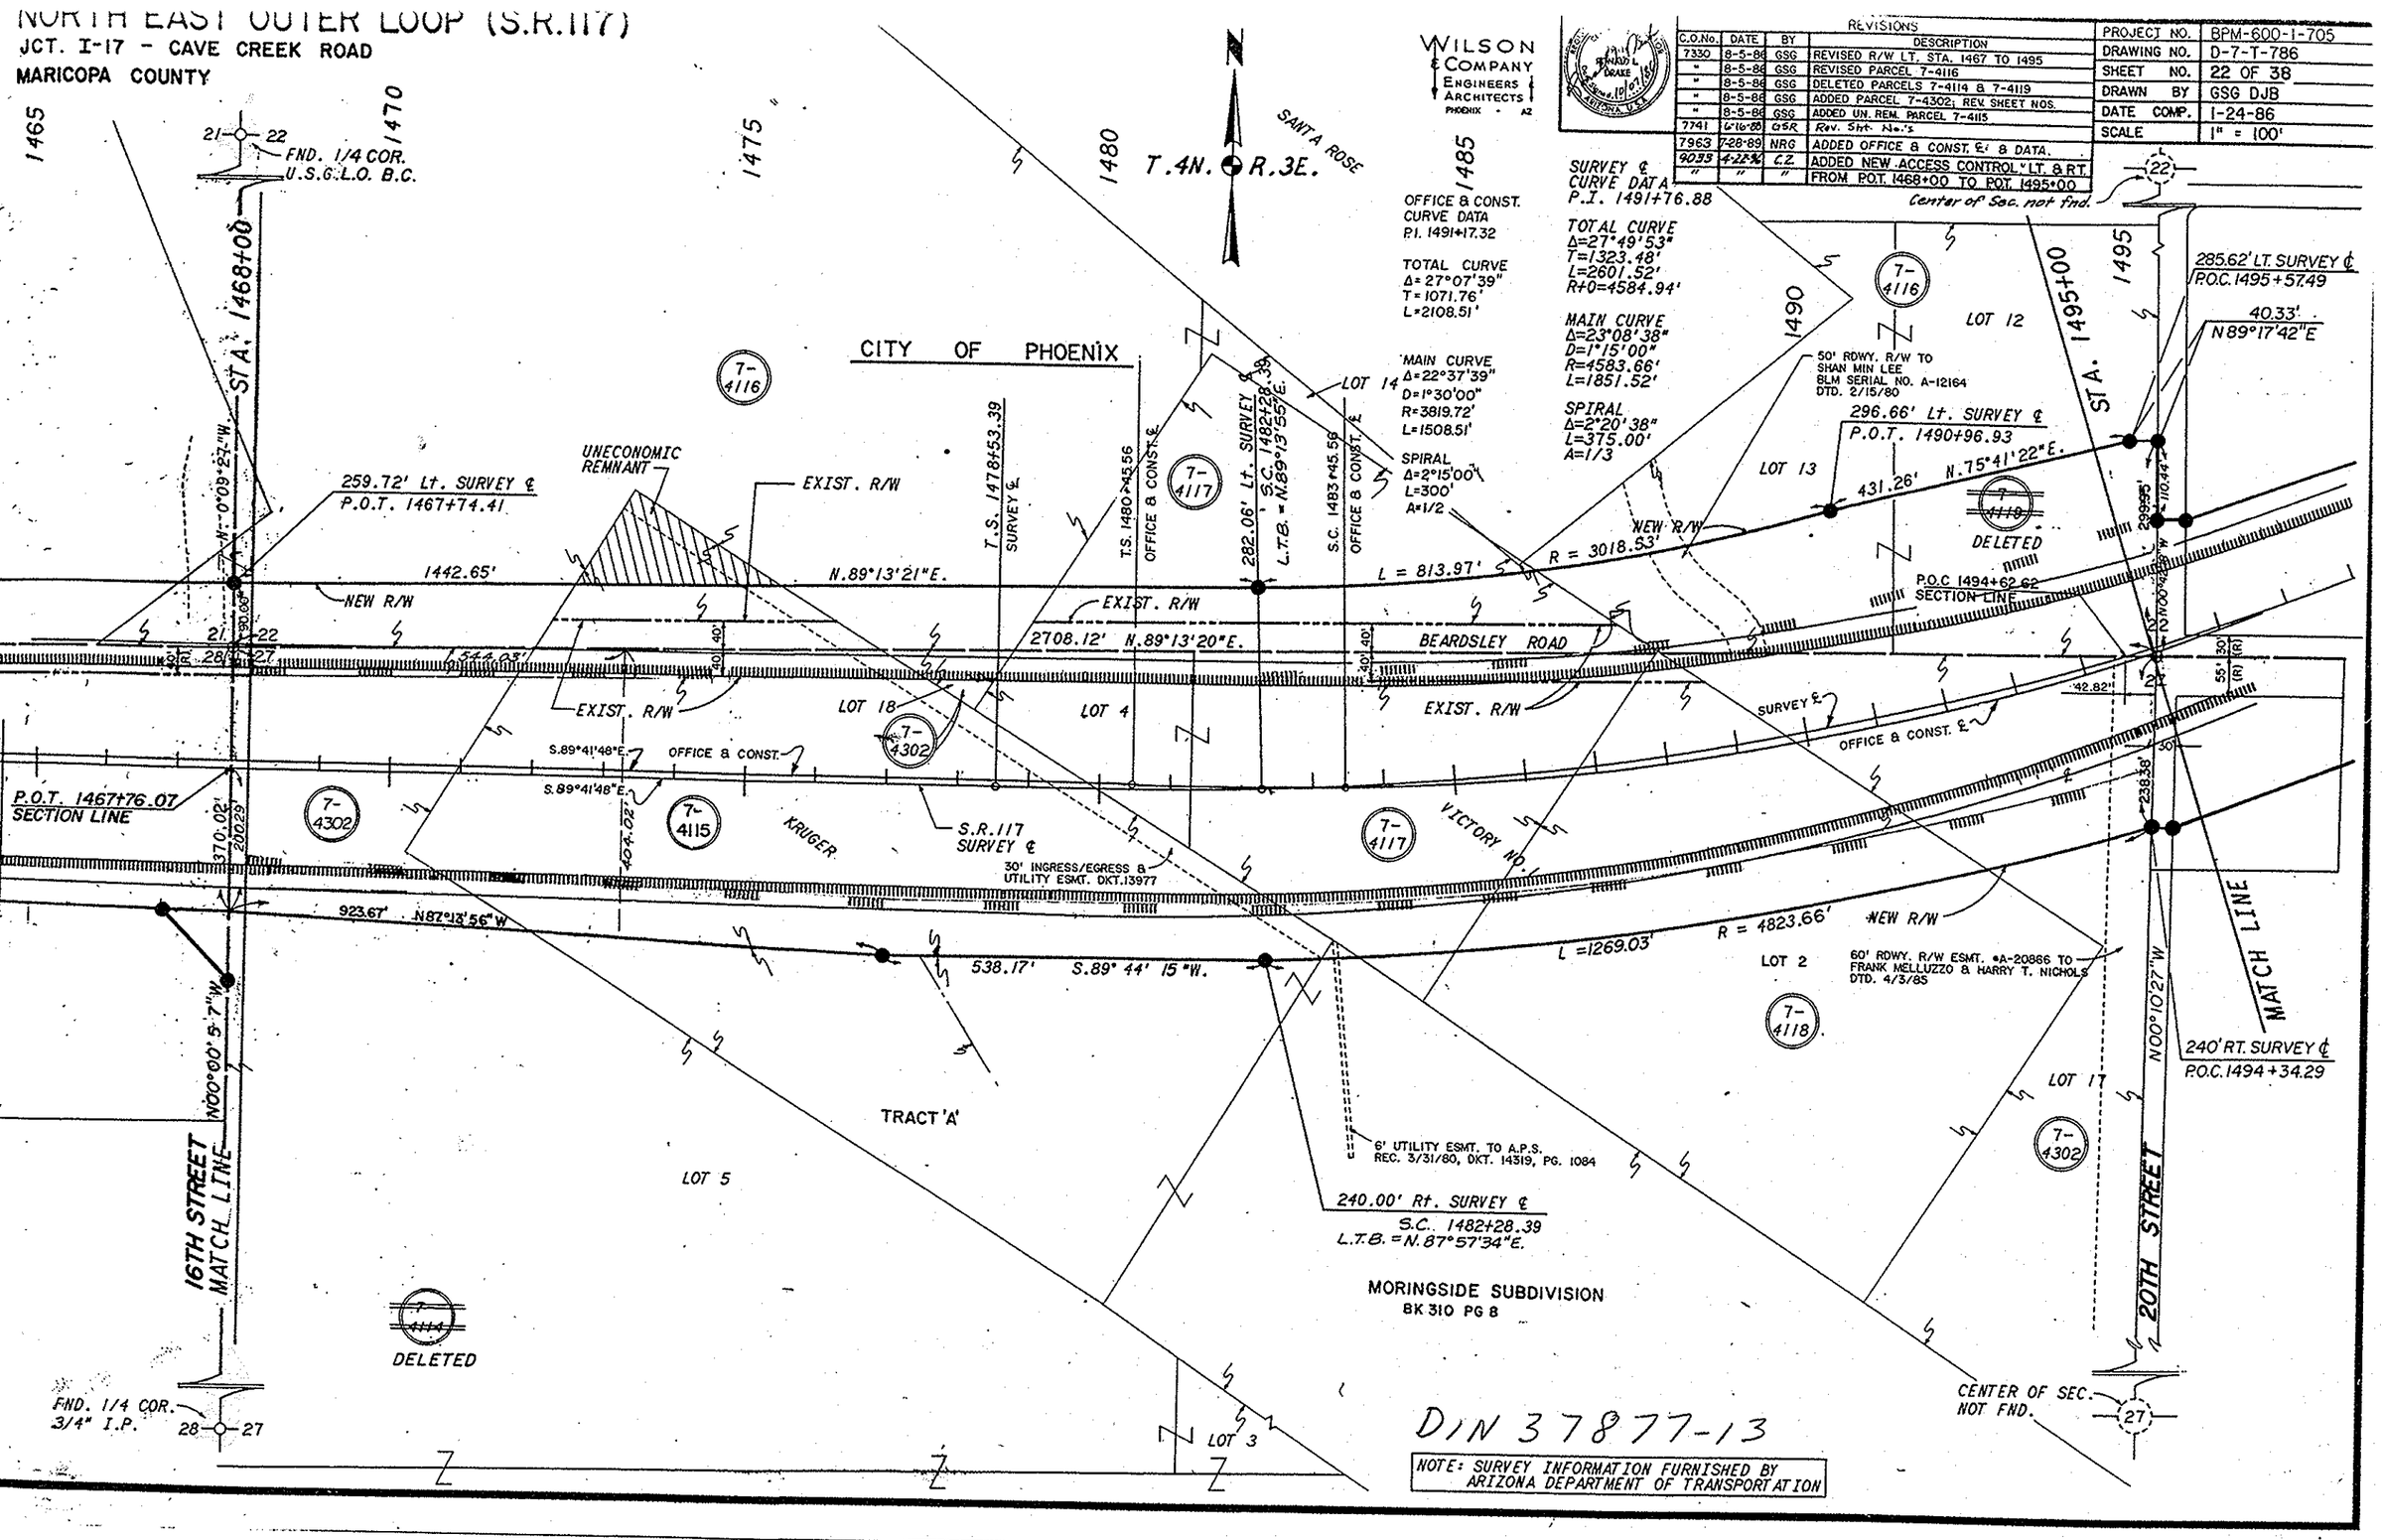
PROJECT NO.	BPM-600-1-705
DRAWING NO.	D-7-T-786
SHEET NO.	22 OF 38
DRAWN BY	GSG DJB
DATE COMP.	1-24-86
SCALE	1" = 100'