NORTH EAST OUTER LOOP (S.R.117)

JCT. I-17 - CAVE CREEK ROAD
MARICOPA COUNTY

CITY OF PHOENIX

WILSON & COMPANY ENGINEERS ARCHITECTS PHOENIX - AZ

C.O. No.	DATE	BY	DESCRIPTION
7330	8-5-96	GSG	REV. R/W LT. STA. 1505+50 & 1523 & RT. STA.
"	"	"	1500 TO 1509 & 1516 TO 1522; REV. SHT. NO;
"	"	"	ADD ACCESS CONTROL
7294	"	"	ADD NEW PARCELS 7-4236, 7-4237 & 7-4238
7318	7-14-86	B.O.	ADD UN. REM. PARCEL 7-4122
7459	2-24-97	AJS	REV. R/W LT. STA. 1523, DELETED PAR. 7-3253-A
7618	12-3-87	DJG	REV. CROSSROAD STATIONING
7741	6-16-88	GSR	REV'D SHEET NUMBERS.
7963	7-28-89	N.R.G	ADDED OFFICE & CONST. ℄ & DATA:
9033	4-22-96	C.Z.	ADDED PARCELS 7-4124-A
"	"	"	7-4238-A, 7-4120, 7-4237-A, & 7-7943.
9135	5-8-97	CZ	REV. BRG. & DIST. PAR. 7-3253.
9149	7-1-97	A.E.	REM. ACCESS CTL. ZIP. PAR. 7-4120

PROJECT NO.	BPM-600-1-705
DRAWING NO.	D-7-T-786
SHEET NO.	23 OF 38
DRAWN BY	GSG DJB
DATE COMP.	1-24-86
SCALE	1" = 100'

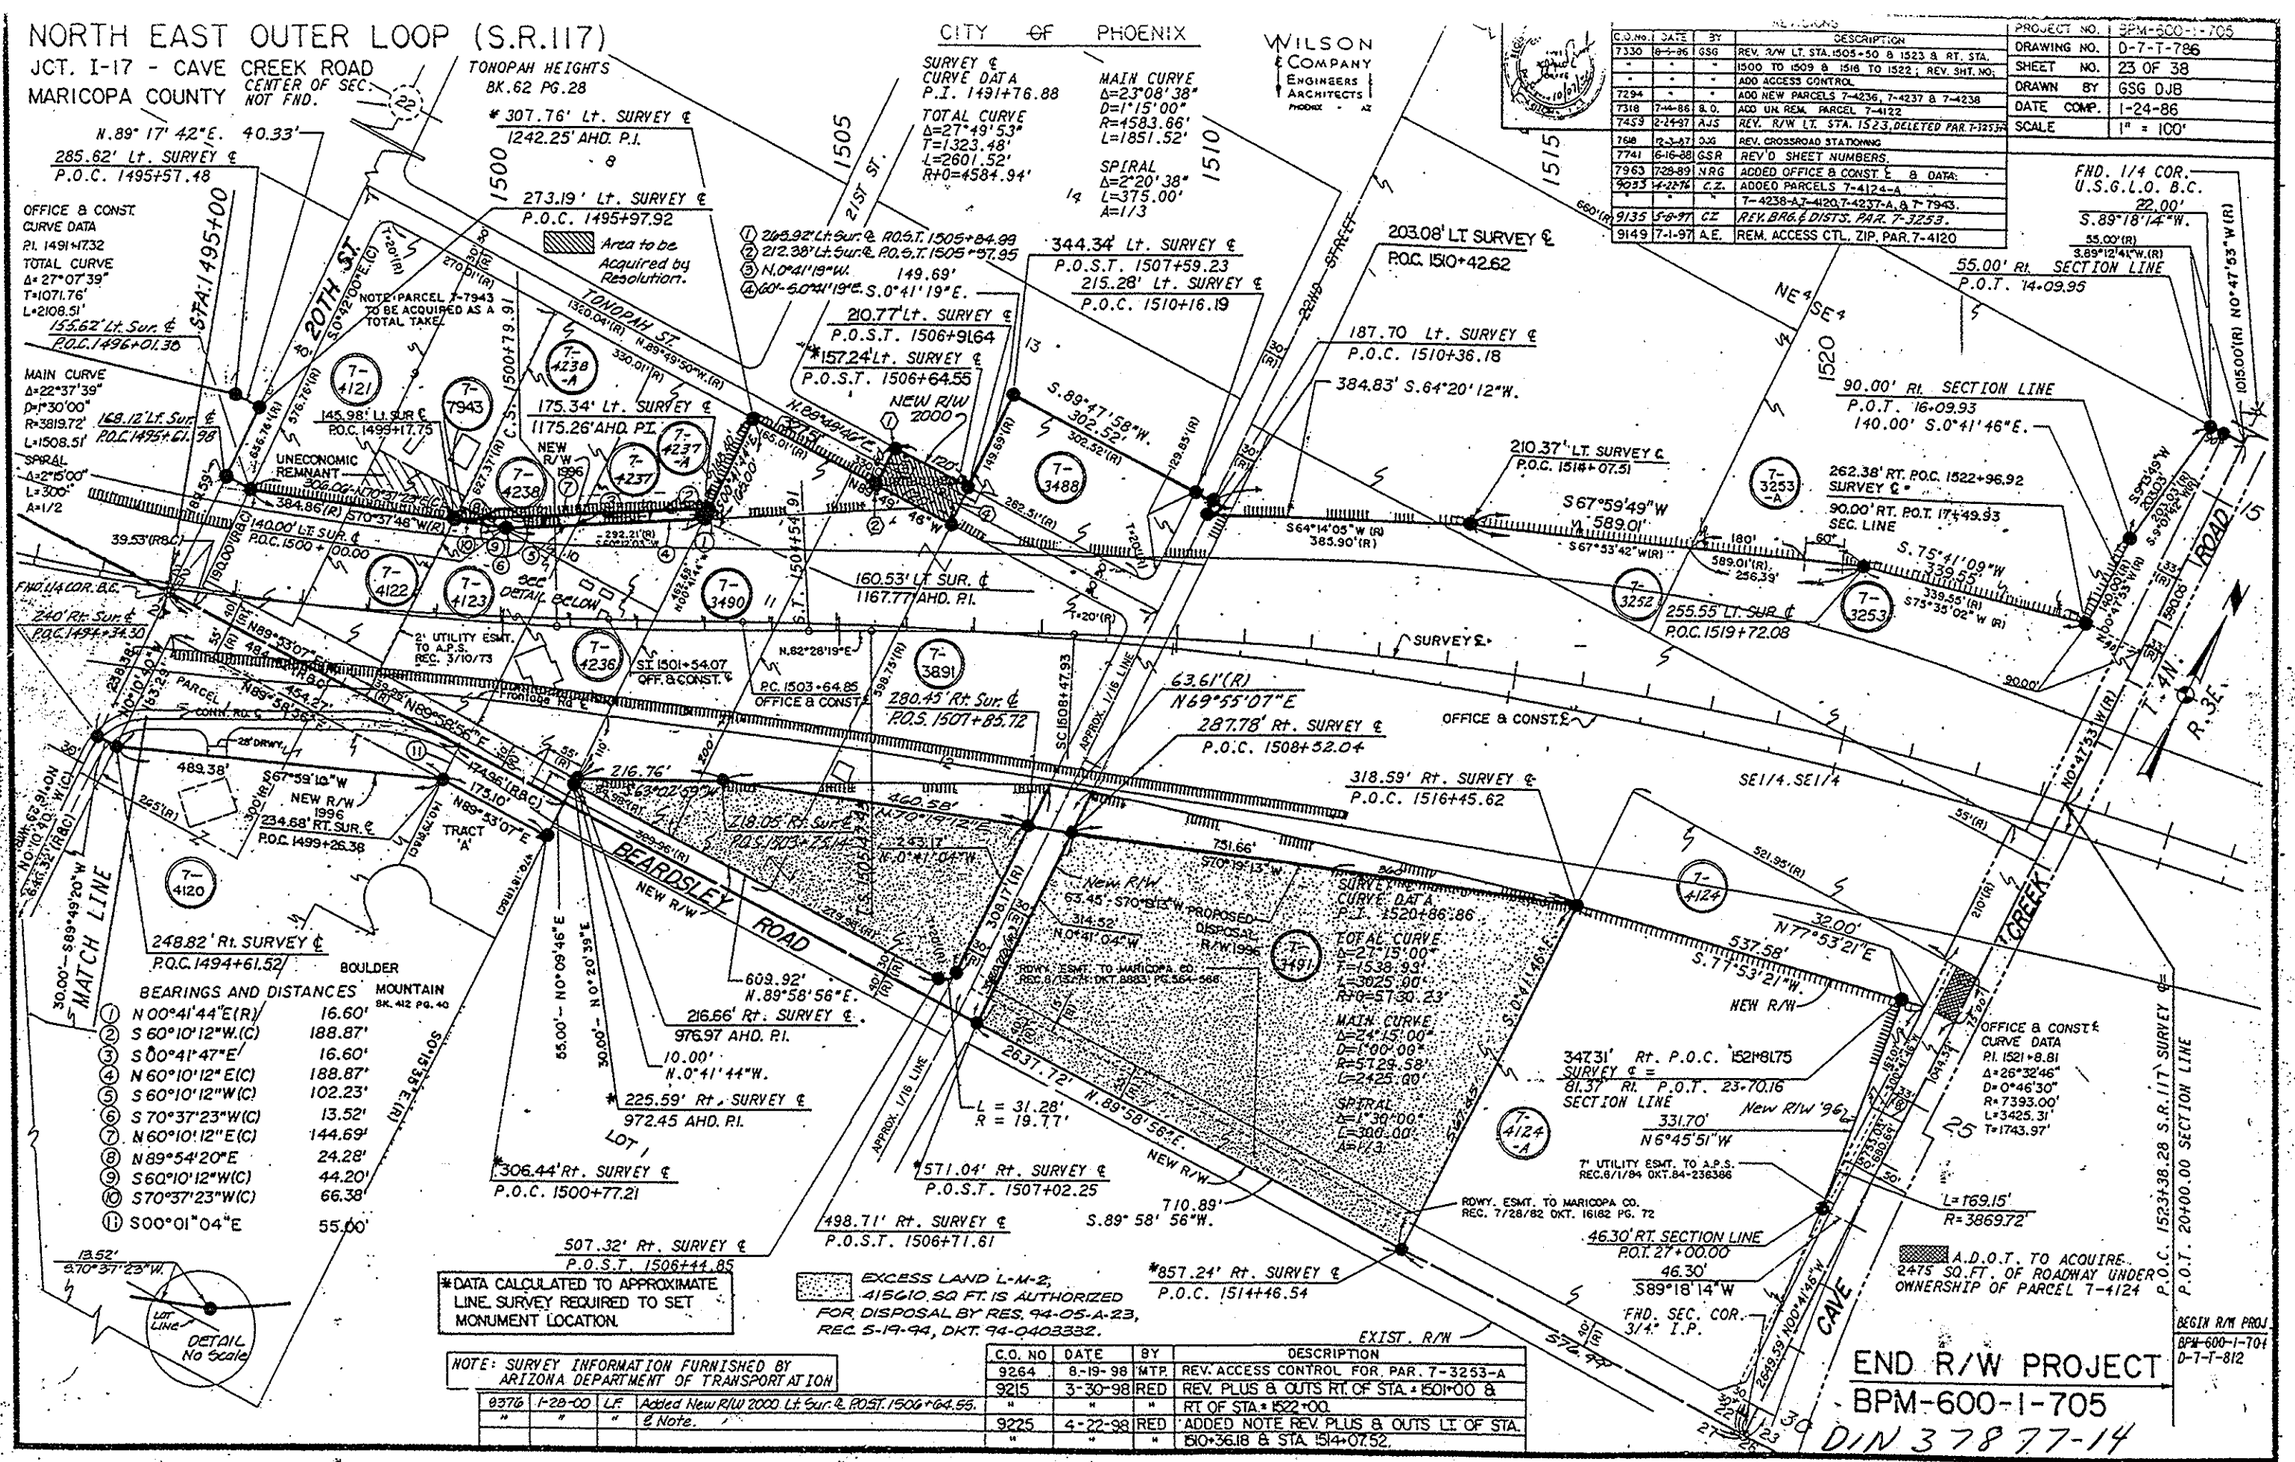

BEARINGS AND DISTANCES

1	N 00°41'44"E(R)	16.60'
2	S 60°10'12"W.(C)	188.87'
3	S 00°41'47"E	16.60'
4	N 60°10'12"E(C)	188.87'
5	S 60°10'12"W(C)	102.23'
6	S 70°37'23"W(C)	13.52'
7	N 60°10'12"E(C)	144.69'
8	N 89°54'20"E	24.28'
9	S 60°10'12"W(C)	44.20'
10	S 70°37'23"W(C)	66.38'
11	S 00°01'04"E	55.00'

*DATA CALCULATED TO APPROXIMATE LINE. SURVEY REQUIRED TO SET MONUMENT LOCATION.

NOTE: SURVEY INFORMATION FURNISHED BY ARIZONA DEPARTMENT OF TRANSPORTATION

9376	1-28-00	LF	Added New R/W 2000 Lt. Sur. & P.O.S.T. 1506+64.55.
"	"	"	& Note.

C.O. NO	DATE	BY	DESCRIPTION
9264	8-19-98	MTP	REV. ACCESS CONTROL FOR PAR. 7-3253-A
9215	3-30-98	RED	REV. PLUS & OUTS RT. OF STA. 1501+00 &
"	"	"	RT. OF STA. 1522+00.
9225	4-22-98	RED	ADDED NOTE REV. PLUS & OUTS LT. OF STA.
"	"	"	1510+36.18 & STA. 1514+07.52.