NORTH EAST OUTER LOOP (S.R.117)

I-17 CAVE CREEK ROAD
MARICOPA COUNTY

REVISIONS				
C.O. No.	DATE	BY	DESCRIPTION	
7741	6-16-88	G.S.R.	Added This Sheet	
9053	7-15-96	A.E.	Added New R/W 1996 for Par. 7-7964.	
9159	10-7-97	DMJM	ADDED NEW R/W & TCE 1997 FOR PAR. 7-7964	

PROJECT NO.	BPM-600-1-705
DRAWING NO.	D-7-T-786
SHEET NO.	24 of 38
DRAWN BY	G.S.R.
DATE COMP.	6-13-88
SCALE	1" = 100'

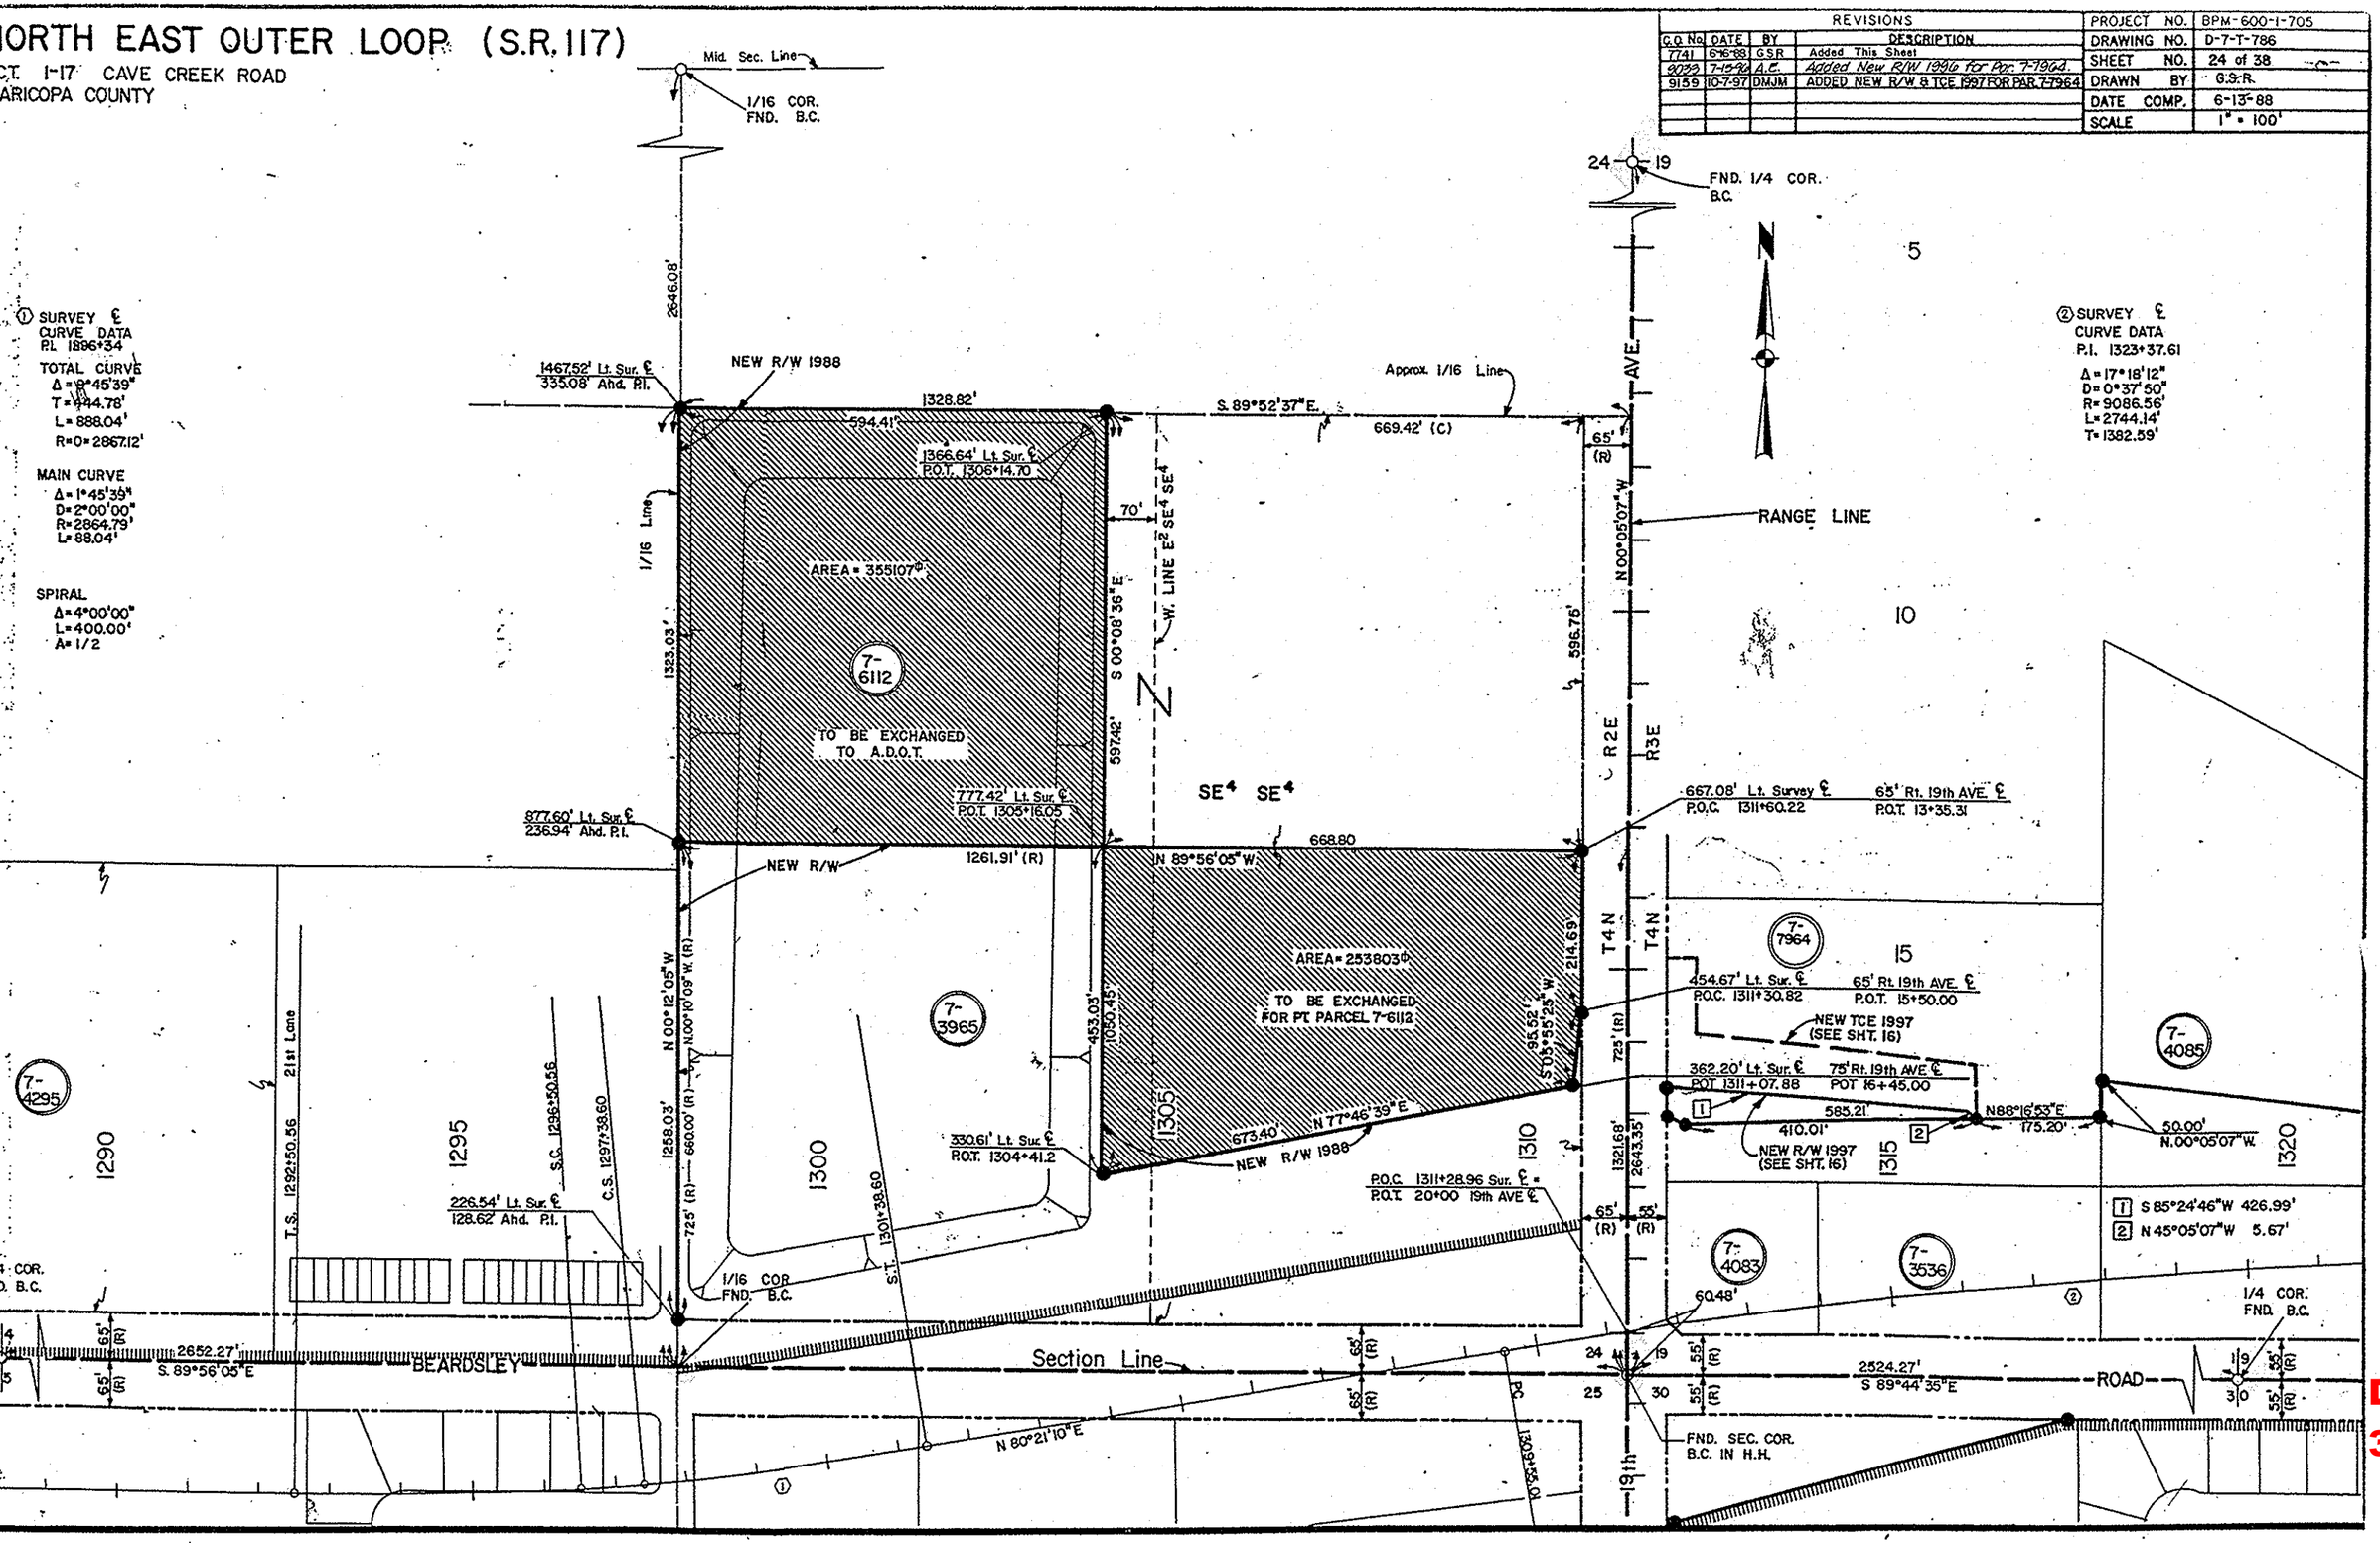

DIN#
37877-15