NORTH EAST OUTER LOOP (S.R.117)

JCT. I-17 - CAVE CREEK ROAD
MARICOPA COUNTY

8182	9-27-90	MTP	Added New R/W. 1990. To Sta. 1298± Rt and
"	"	"	Sta. 1325± Lt
8470	2-5-92	LMF	Rev. New R/W SE Cor. 23rd Ave. & Beardsley Rd.
8599	9-10-92	RMM	Added T.C.E. LT. Along Beardsley Rd.
8653	4-19-93	MTP	Added "Ponding Esmt." to Utopia Rd./ 23 rd. Ave.
9186	12-30-97	DMJM	Remove TCE's Lt. 1285-1298, Lt. 1322-1327
"	"	"	and New R/W Lt. 1298 & 1327, Revise New
"	"	"	R/W 1997 Lt. 1286.
9317	3-18-99	MTP	Added New R/W. 1999, RT. of STA. 1335+90±

WILSON & COMPANY
ENGINEERS & ARCHITECTS
PHOENIX - AZ

REVISIONS			
C.O.No.	DATE	BY	DESCRIPTION
7330	9-2-86	GSG	REV. R/W LT. STA 1298 TO 1323, ADD NEW
"	"	"	R/W (1986), ADD NEW R/W ALONG I-17, ADD
"	"	"	SHT. NOS. 10-12, REV. SHT. NOS.
7494	5-22-87	R.C.O.	Rev. R/W Rt 709 to 730 (I-17) & add
"	"	"	New R/W Lt & Rt along Utopia
7563	8-26-87	GFG	REV. R/W LT & RT. ALONG ROSE GARDEN LANE
7563	9-16-87	GFG	ADD T.C.E. LT & RT. ALONG UTOPIA
7578	9-18-87	R.C.O.	Rem. New R/W (1986) NE Cor. 19th Ave.
7616	12-3-87	SAB	REV'D R/W RT. & LT. 23rd AV. SEC. 24, LT. SEC. 25; ADD T.C.E'S (A) SEC. 24
7717	5-4-88	GSR	Added TCE to Sec. 25
7741	6-16-88	GSR	Rev. Sht. No.'s
7909	4-6-89	MTP	Added New R/W. 1989 To Behrend Rd.
8108	3-21-90	MTP	Added New Drainage Easement Sta. 718± Rt.
9033	5-1-96	ET	ADDED NEW R/W 1996 LT. & RT. FROM
"	"	"	19TH AVE. TO 7TH AVE.
9139	10-7-97	DMJM	DELETED PONDING EASEMENT, ADDED NEW
"	"	"	R/W & TCE'S VARIOUS LOCATIONS.

PROJECT NO.	BPM-600-1-705
DRAWING NO.	D-7-T-786
SHEET NO.	9 OF 38
DRAWN BY	GSG DJB
DATE COMP.	1-24-86
SCALE	1" = 500'

CITY OF PHOENIX

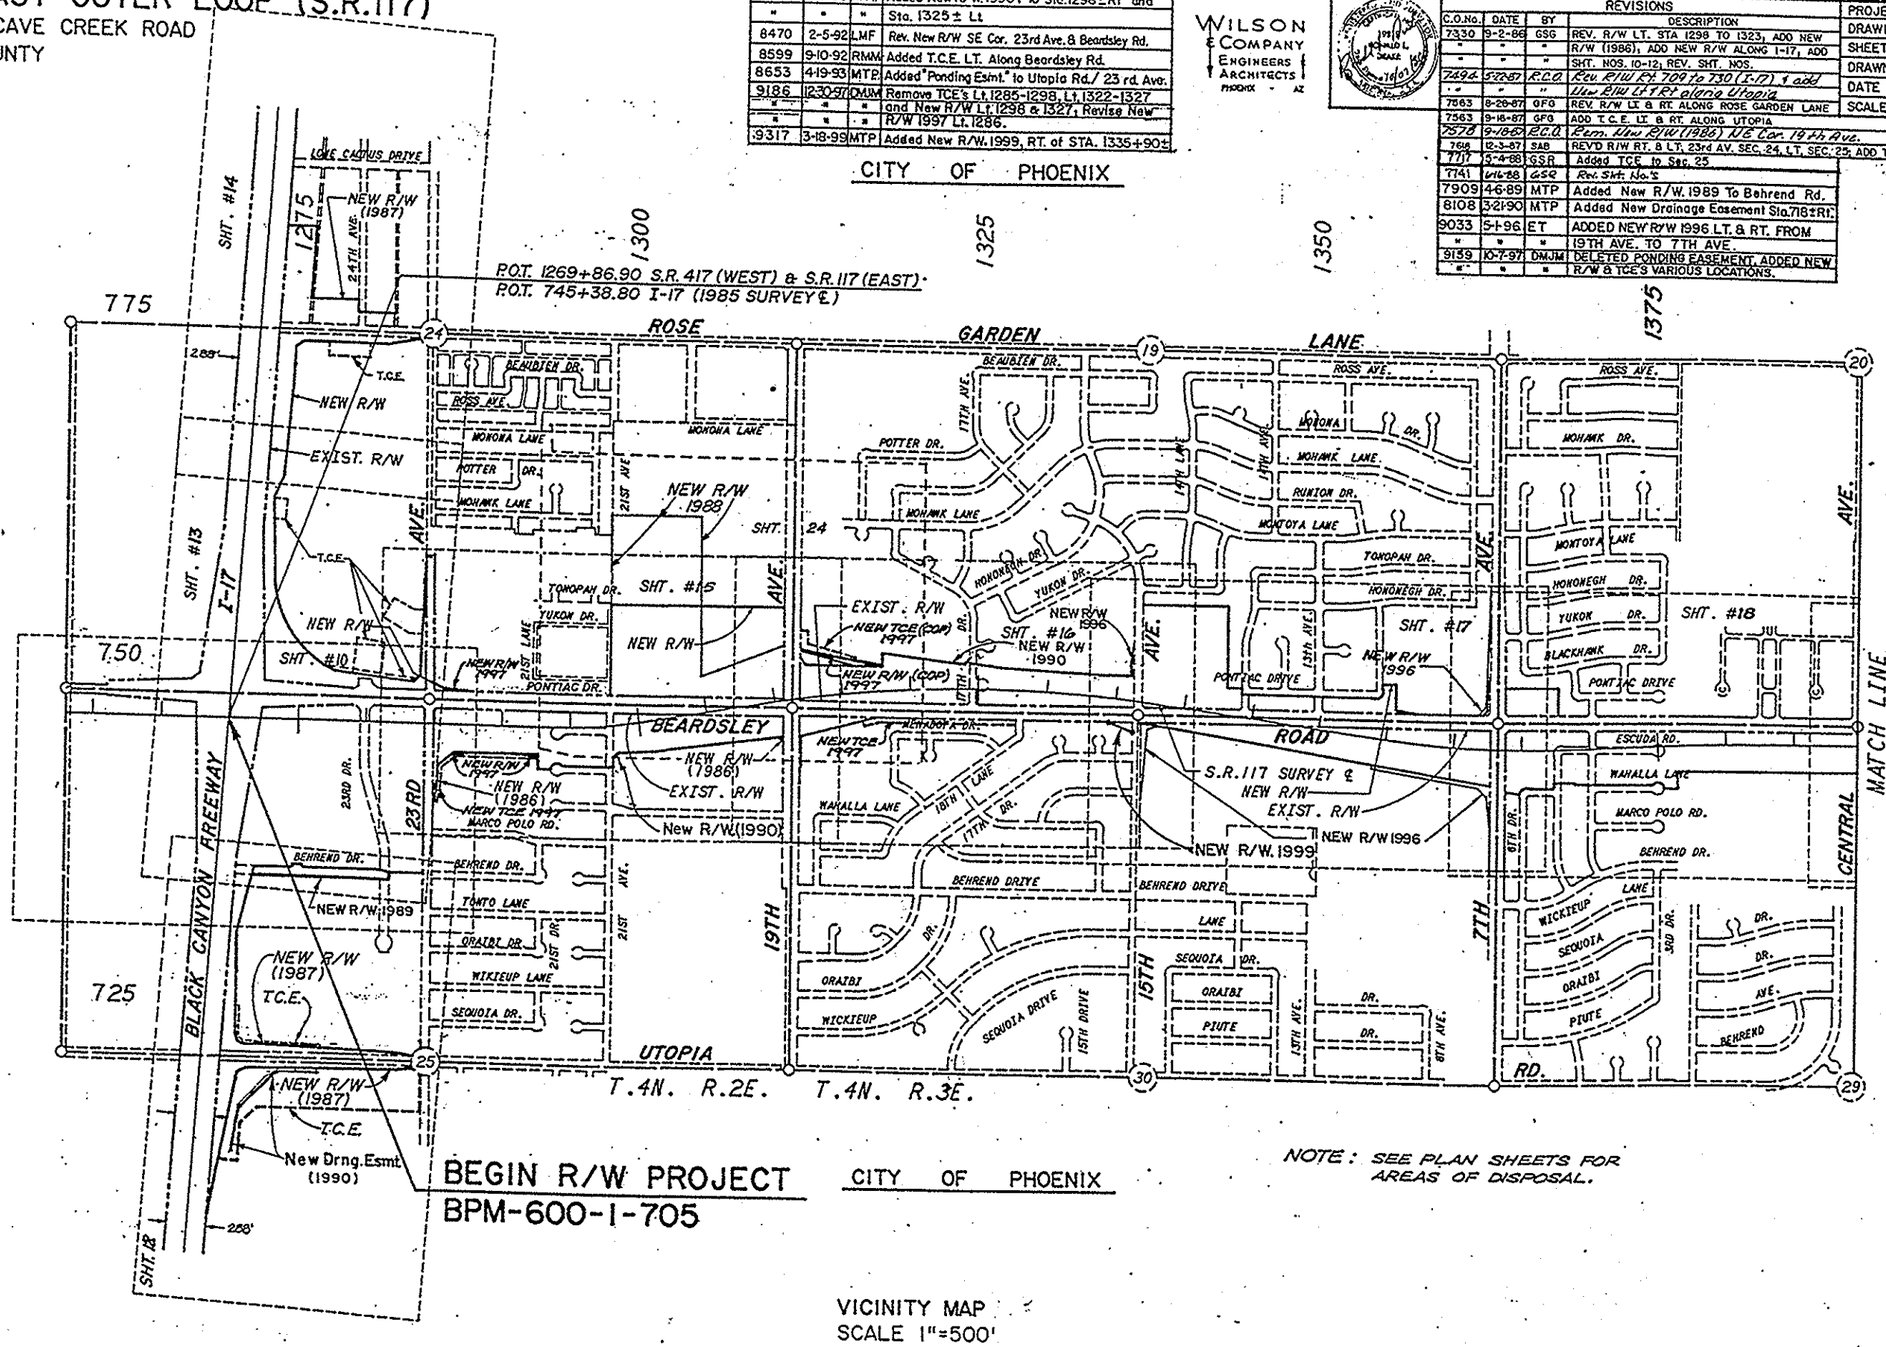

BEGIN R/W PROJECT
BPM-600-1-705

CITY OF PHOENIX

NOTE: SEE PLAN SHEETS FOR AREAS OF DISPOSAL.

VICINITY MAP
SCALE 1"=500'

NOTE: SURVEY INFORMATION FURNISHED BY ARIZONA DEPARTMENT OF TRANSPORTATION