NORTH EAST OUTER LOOP (S.R.117)
CT. I-17 - CAVE CREEK ROAD
MARICOPA COUNTY

REVISIONS			
7741	6-16-86	GSR	Revised Sheet Numbers
8835	3-8-94	M.T.P.	Added New R/W 1994 Rt. of STA. 1450 ±
9033	5-1-96	E.T.	ADDED NEW R/W 1996 LT. & RT. P.O.T. 1400± TO
"	"	"	1425± & LT. & RT. P.O.C. 1500±; ADDED NEW R/W
"	"	L.R.	1987 RT. P.O.T. 1401±.
9304	1-14-99	MTP	Added New R/W. 1999 & New T.C.E. 1999 on 12th. ST.

WILSON & COMPANY
ENGINEERS & ARCHITECTS
PHOENIX - AZ

REVISIONS			
C.O. No.	DATE	BY	DESCRIPTION
7330	9-3-86	GSG	REV. R/W LT. STA 1400 TO 1495 & RT. STA
"	9-5-86	GSG	1409 TO 1415, 1500 TO 1509, 1516 TO 1523,
"	9-5-86	GSG	ADD NEW R/W(1986), REMOVE SCARLET WEDGE
"	9-5-86	GSG	NO. 2 FROM SEC. 28, REV. SHT. NOS.
7458	2-24-87	AJS	REV. R/W LT. STA. 1523
7472	3-18-87	AJS	REV. R/W RT. STA. 1466±
7494	5-22-87	RCO	Rev. R/W in NW, SW, SE Cor's of 7th Str.
7563	8-28-87	GFG	ADD R/W RT. STA. 1402 TO STA. 1405.
7648	1/21/88	JCH	Rev. R/W Rt. Sta 1460±

PROJECT NO.	BPM-600-1-705
DRAWING NO.	D-7-T-786
SHEET NO.	10 OF 38
DRAWN BY	GSG DJB
DATE COMP.	1-24-86
SCALE	1" = 500'

P.O.C. 1523+38.28 S.R.117 (EAST) =
P.O.T. 20+00.00 SECTION LINE

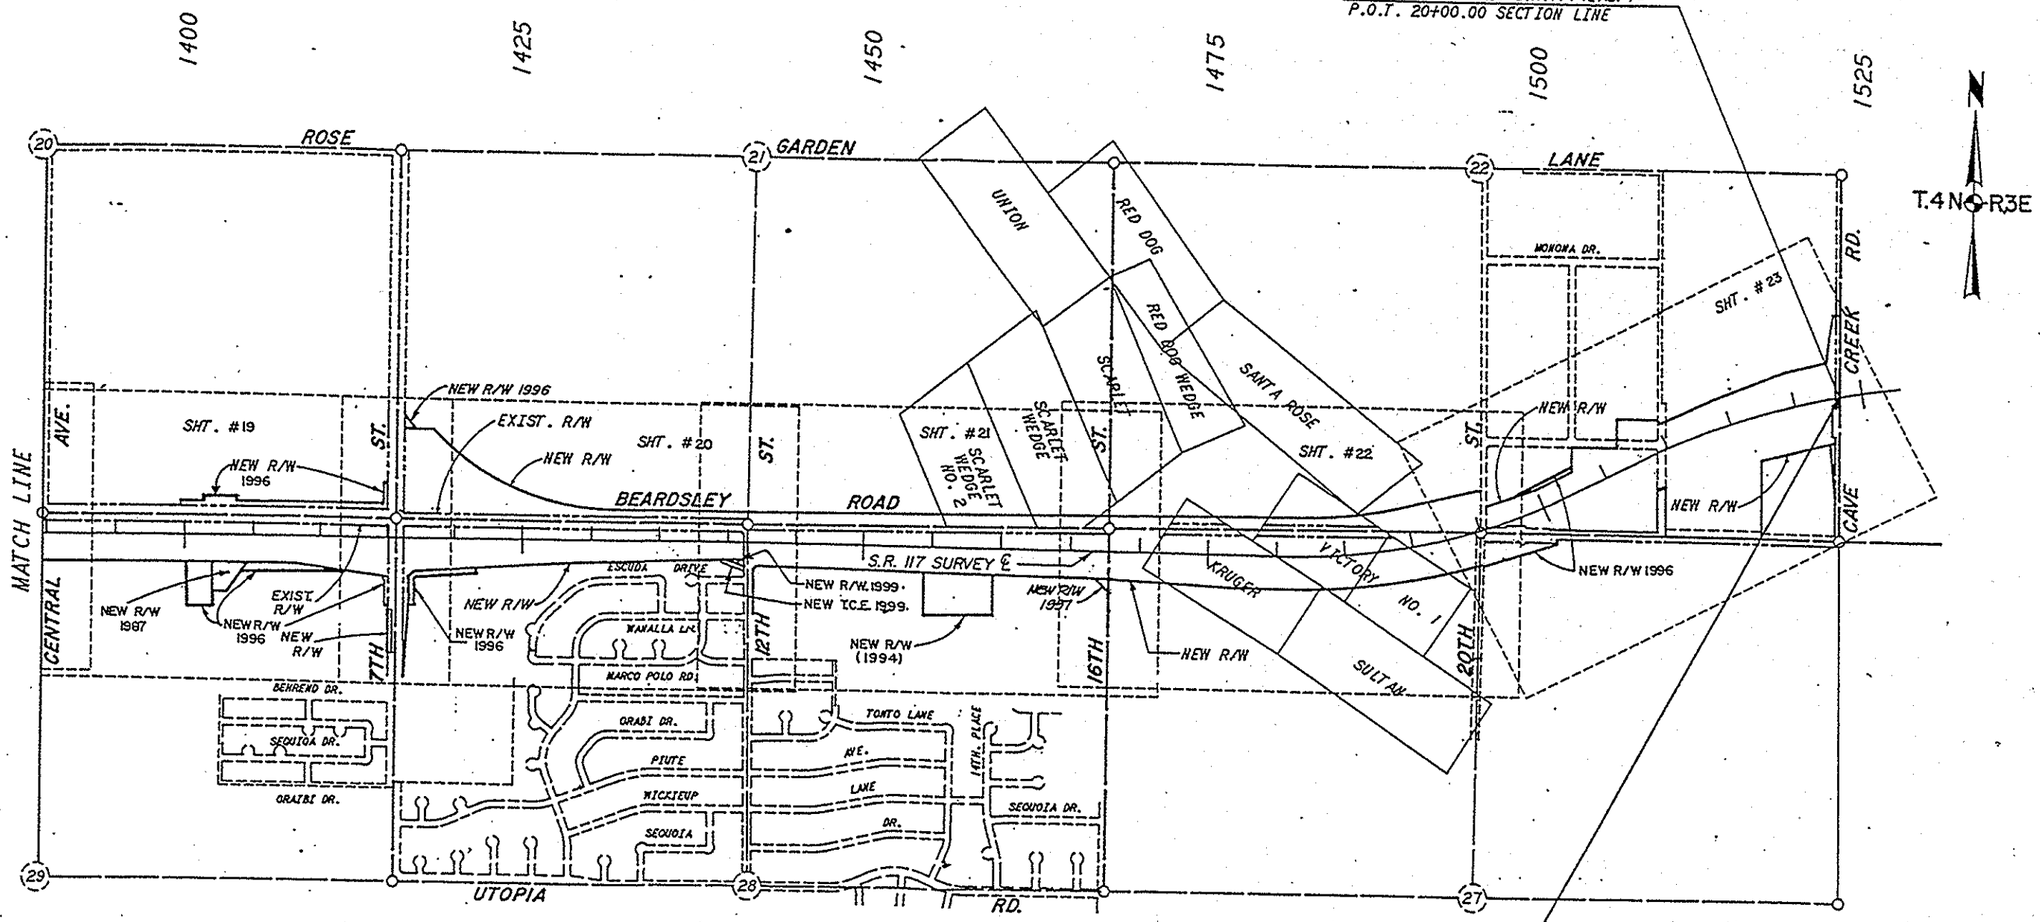

NOTE: SEE PLAN SHEETS FOR AREAS OF DISPOSAL.

CITY OF PHOENIX

END R/W PROJECT
BPM-600-1-705

VICINITY MAP
SCALE 1"=500'

NOTE: SURVEY INFORMATION FURNISHED BY ARIZONA DEPARTMENT OF TRANSPORTATION