NORTH EAST OUTER LOOP (S.R.117)
JCT. I-17 - CAVE CREEK ROAD
MARICOPA COUNTY

7072	4-22-88	MTP	Removed TCE from Par. 7-4291
7717	5-4-88	GSR	Added T.C.E. to Par. 7-4291
7909	4-25-89	MTP	Added NEW R/W 1989, To Behrend Dr.
8108	3-20-90	MTP	Added New D.E., Note #1 & Dtl. "A"
8507	4-7-92	MTP	Revised Dist. & Brg. of New Drng. Esmt.
"	"	"	on Frontage Road and Rev'd Note #1.
8653	4-19-93	MTP	Added Ponding Esmt. north of Utopia Rd.

WILSON & COMPANY
ENGINEERS & ARCHITECTS
PHOENIX - AZ

REVISIONS

C.O.No.	DATE	BY	DESCRIPTION
7330	9-5-86	MLW	ADD THIS SHEET
7494	5-22-87	R.C.O.	Rev. R/W Rt. 709+20 to 729+77; Add
"	"	"	New R/W Lt. Rt of Utopia; Rev. B.C.
"	"	"	ADD UNECONOMIC REMNANT & ZIP PAR. 7-4273
7563	9-16-87	GFG	ADD T.C.E. TO PARS.: 7-4291 & 7-4294.
7578	9-22-87	R.C.O.	Add Sta Equa. 735+; Rev. P.T.O's to I-17
7741	6-16-88	GSR	Rev. Sht. No's

PROJECT NO.	BPM-600-1-705
DRAWING NO.	D-7-T-786
SHEET NO.	12 OF 38
DRAWN BY	MLW
DATE COMP.	8-24-86
SCALE	1" = 100'

C.O.No.	DATE	BY	DESCRIPTION
9159	10-7-97	DMJM	DELETED PARCEL 7-7416 & PONDING ESMT.

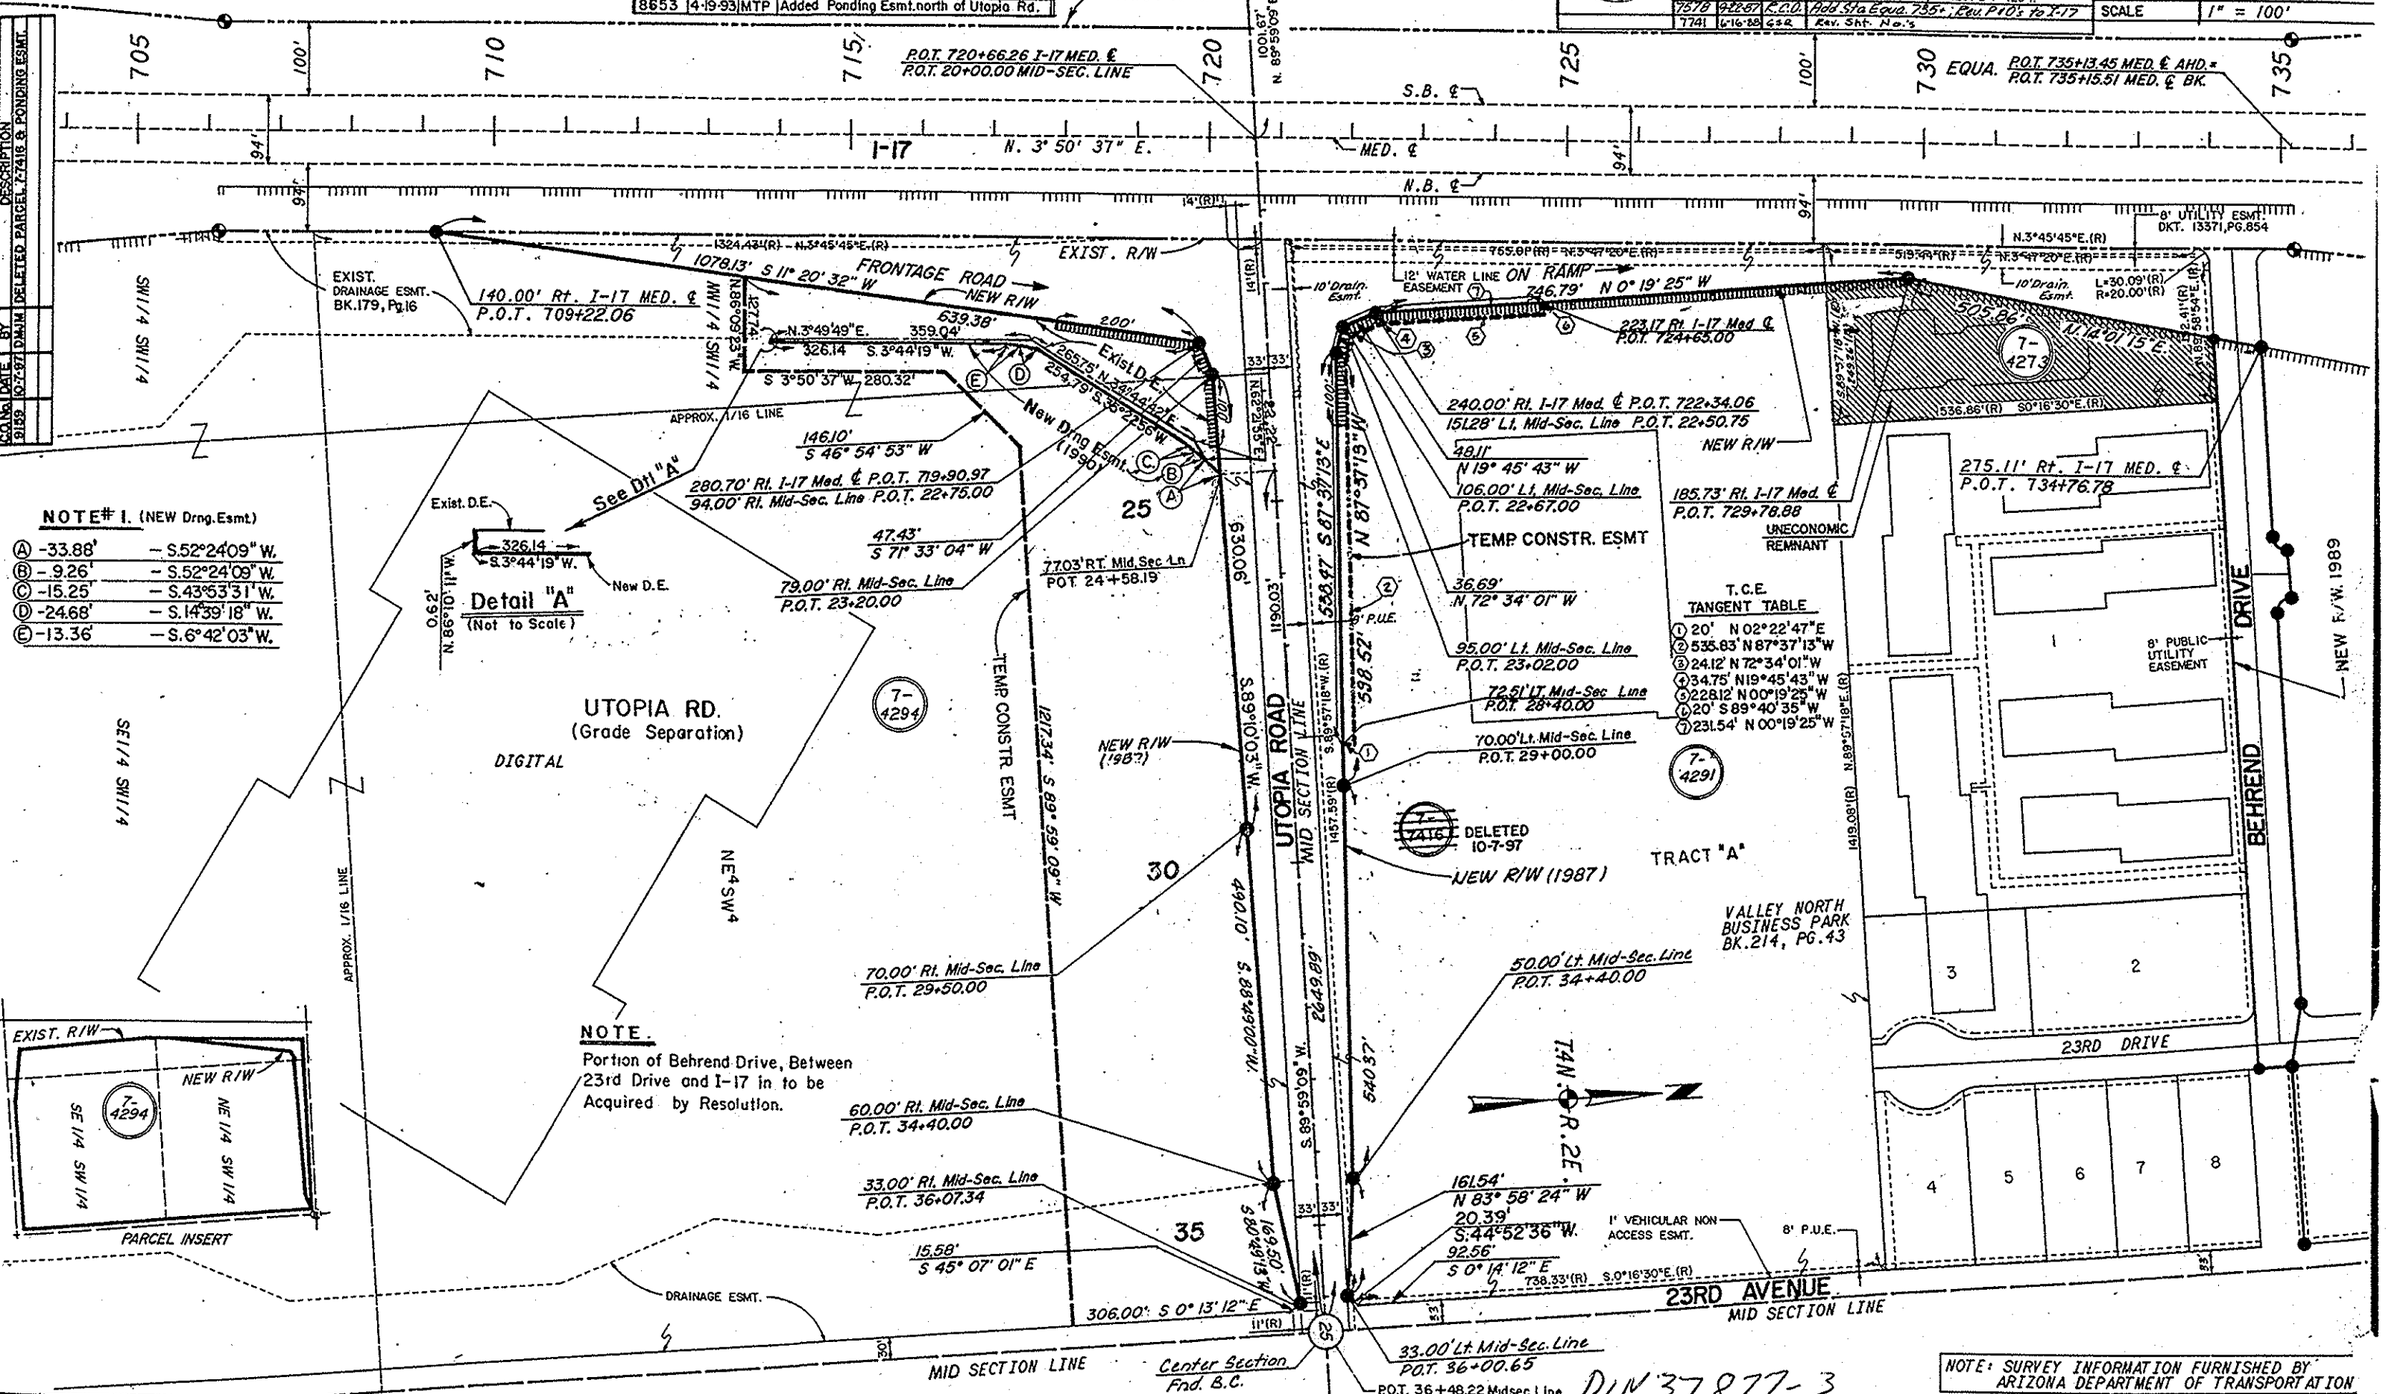

NOTE #1. (NEW Drng. Esmt.)

Ⓐ -33.88'	– S.52°24'09" W.
Ⓑ -9.26'	– S.52°24'09" W.
Ⓒ -15.25'	– S.43°53'31" W.
Ⓓ -24.68'	– S.14°39'18" W.
Ⓔ -13.36'	– S.6°42'03" W.

NOTE.
Portion of Behrend Drive, Between 23rd Drive and I-17 in to be Acquired by Resolution.

NOTE: SURVEY INFORMATION FURNISHED BY ARIZONA DEPARTMENT OF TRANSPORTATION