NORTH EAST OUTER LOOP (S.R.117)
JCT. I-17 - CAVE CREEK ROAD
MARICOPA COUNTY

WILSON & COMPANY
ENGINEERS & ARCHITECTS
PHOENIX - AZ

REVISIONS			
C.O.No.	DATE	BY	DESCRIPTION
7330	9-5-86	MLW	ADD THIS SHEET
7578	9-22-87	E.C.O.	Add Bfr. EQUA. I-17 C.L. 735+
7618	12-3-87	DJG	ADD TCE'S TO PAR. 7-4292 & REV. R/W 23rd AVE
7741	6-16-88	GBR	Rev. Sht. No.'s
7909	4-6-89	MTP	Added New R/W. 1989, to Behrend Dr.
8358	8-27-91	GRJ	Added Parcel 7-7132.
8599	9-10-92	RMM	Added Por. 7-7132-A, New T.C.E

PROJECT NO.	BPM-600-1-705
DRAWING NO.	D-7-T-786
SHEET NO.	13 OF 38
DRAWN BY	MLW
DATE COMP.	9-10-86
SCALE	1" = 100'

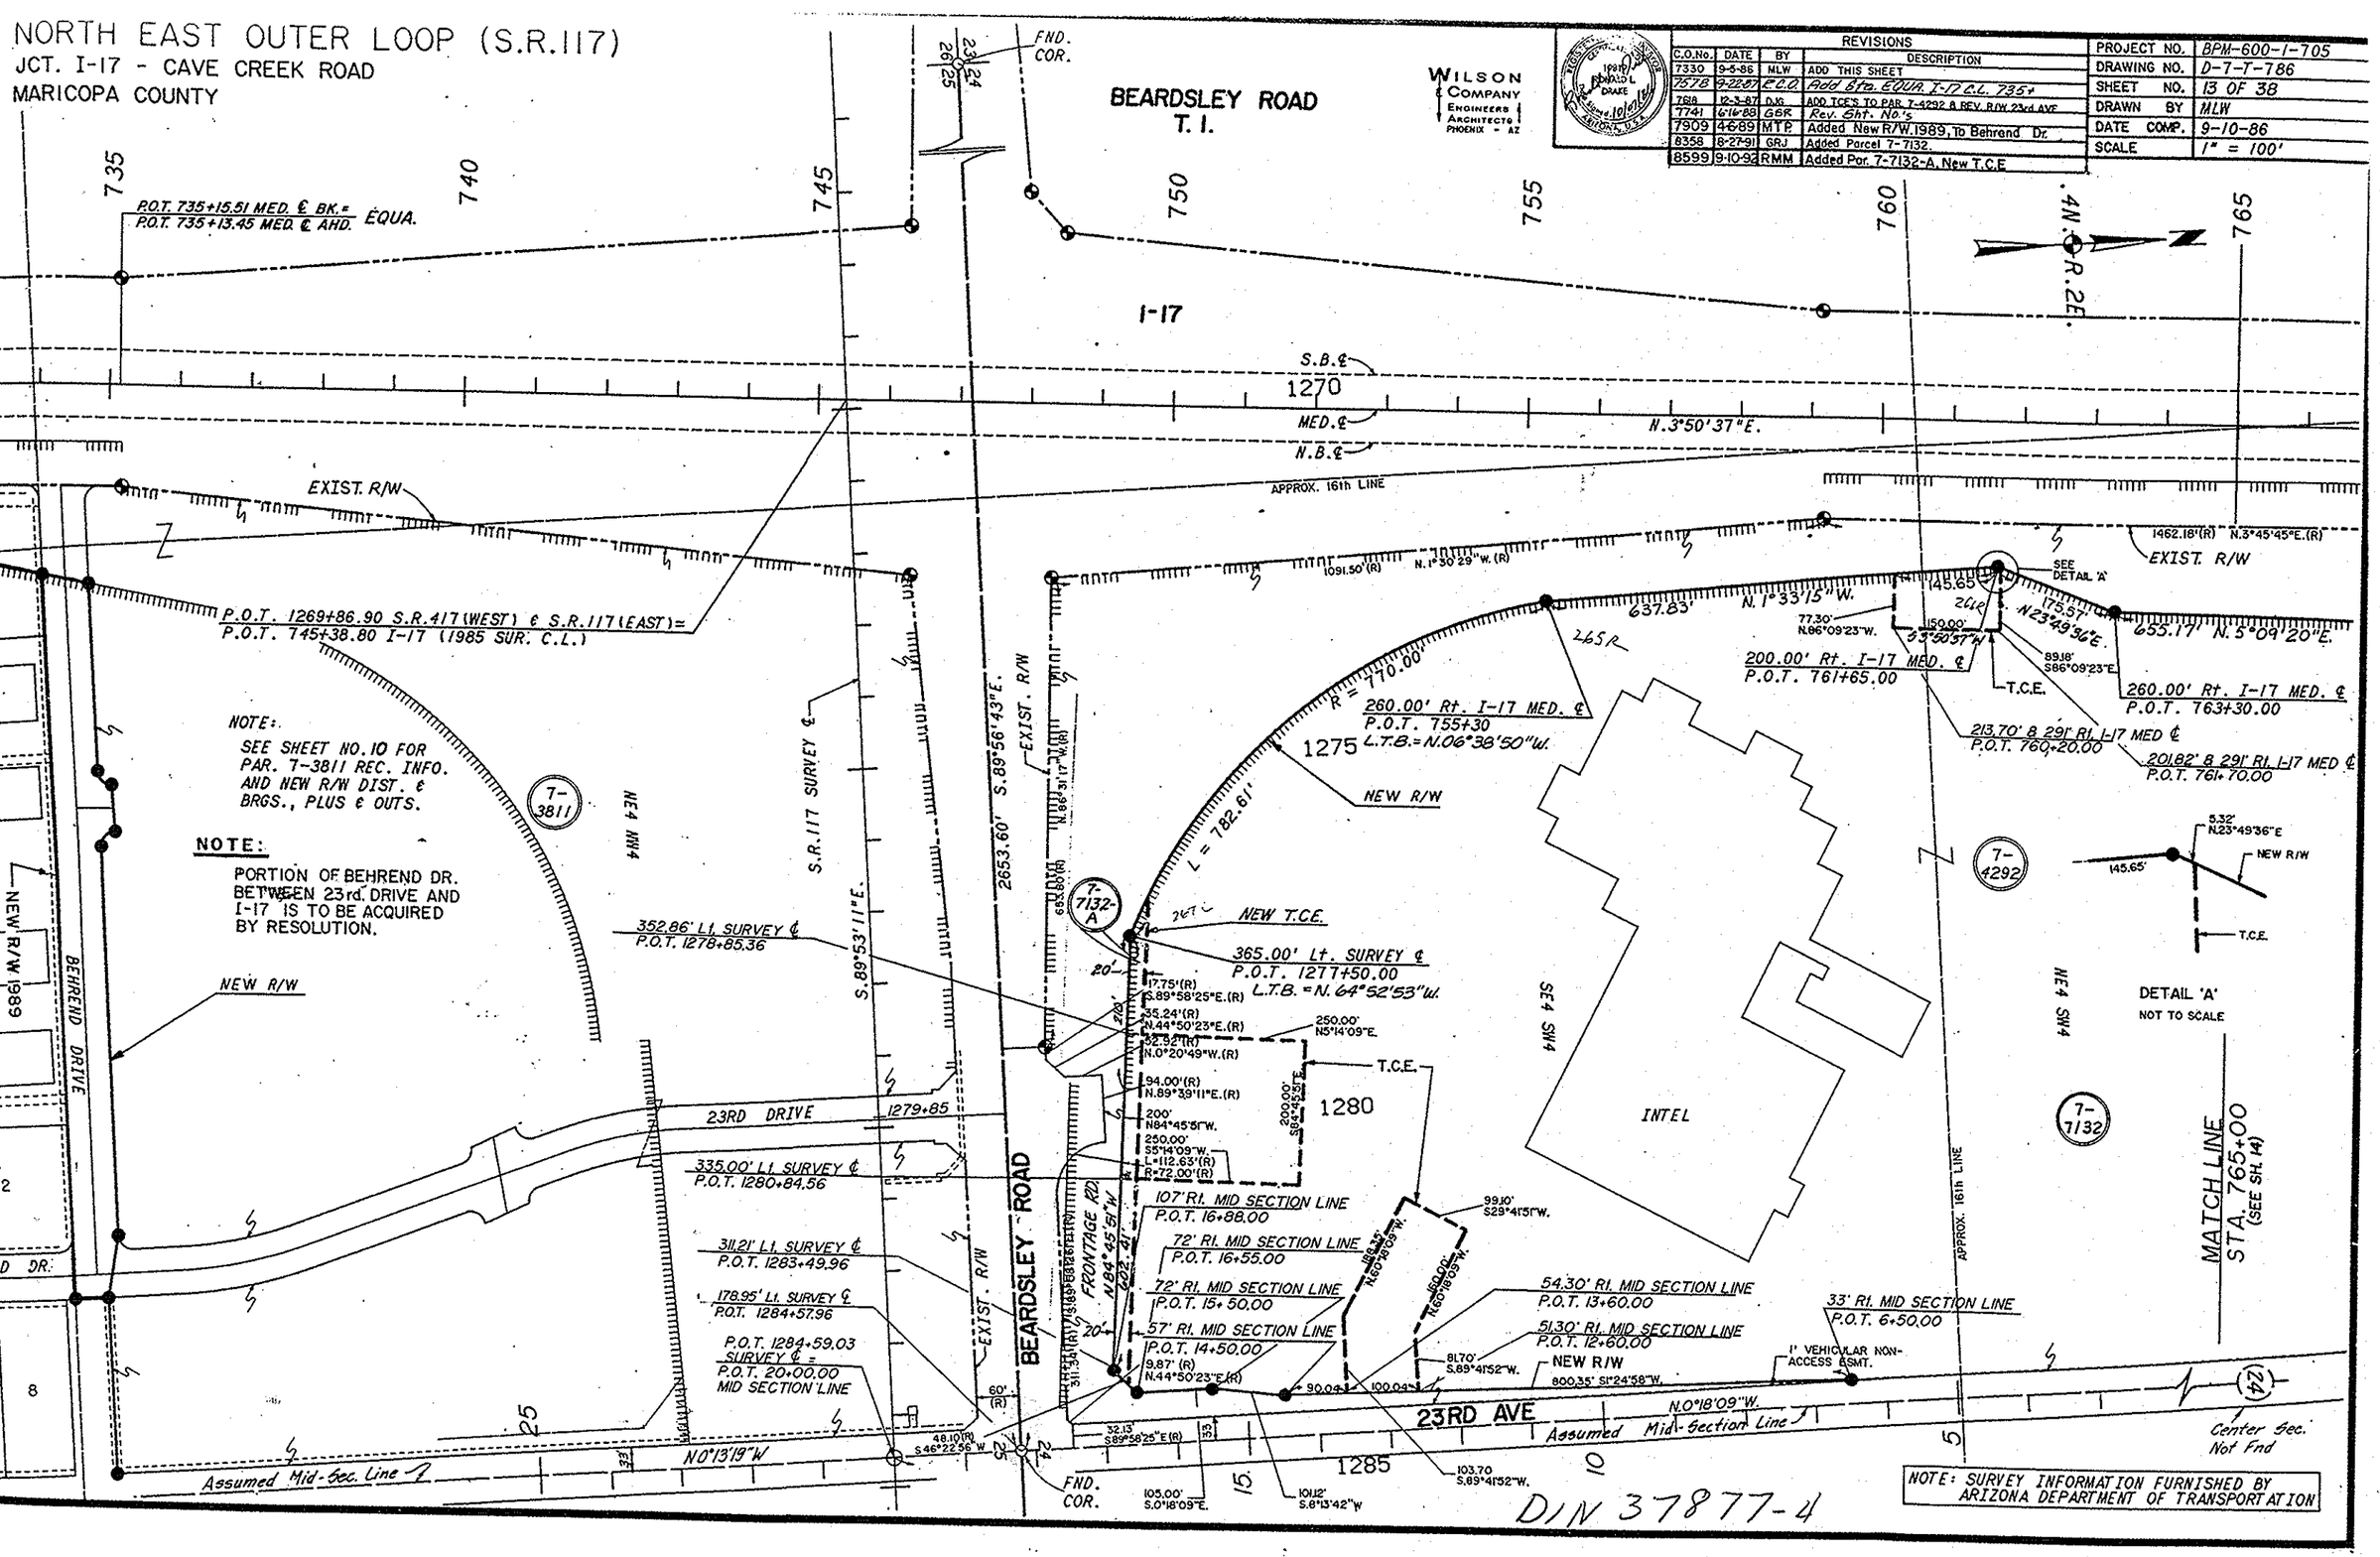

NOTE: SURVEY INFORMATION FURNISHED BY ARIZONA DEPARTMENT OF TRANSPORTATION