NORTH EAST OUTER LOOP (S.R.117)

JCT. I-17 – CAVE CREEK ROAD

MARICOPA COUNTY

WILSON & COMPANY
ENGINEERS ARCHITECTS
PHOENIX - AZ

REVISIONS			
C.O.No.	DATE	BY	DESCRIPTION
17330	8-1-86	GSG	REVISE SHT. NOS.
17618	12-3-87	DJG	REV. CROSSROAD STATIONING
7741	6-16-88	GSR	Rev. Sht. No.'s
9033	7-15-96	A.E.	Added New Access Control LT. & RT. P.O.C 1363+ 00 TO 1390+00; ADDED PAR. 7-7991
"	"	"	
9086	4-1-97	TC	DELETED PAR. 7-7991
9225	4-22-98	RED	ADDED NOTE.
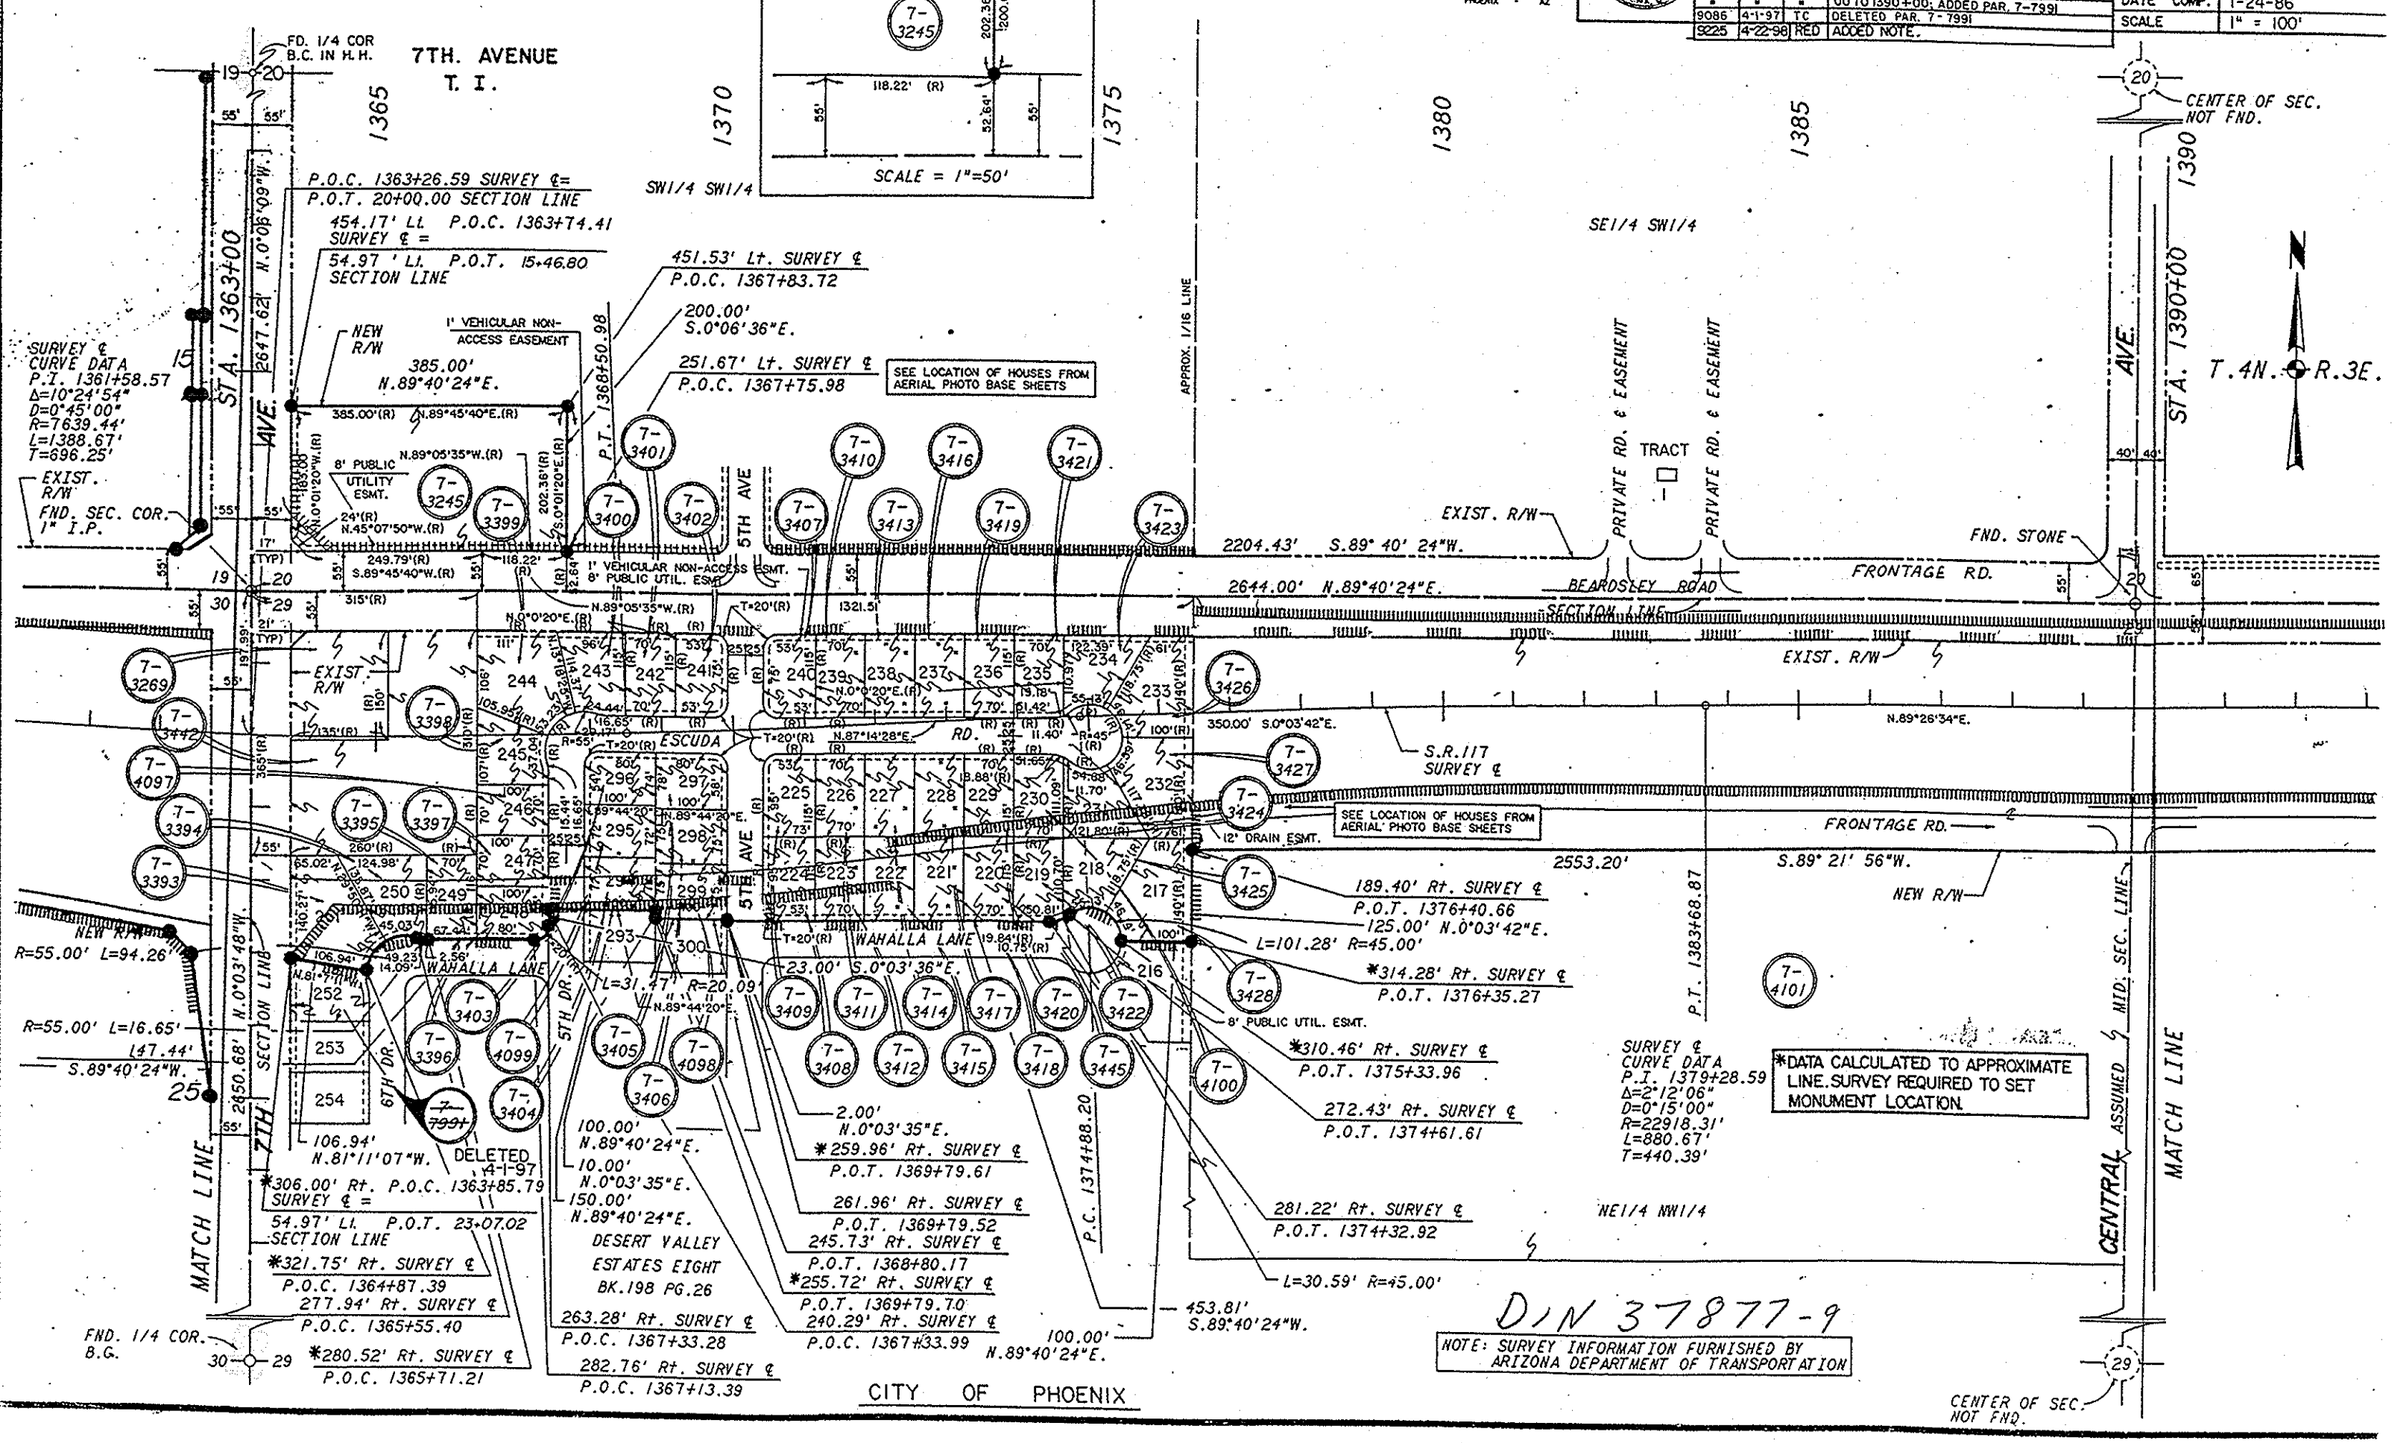
PROJECT NO.	8PM-600-1-705
DRAWING NO.	D-7-T-786
SHEET NO.	18 OF 38
DRAWN BY	GSG DJB
DATE COMP.	1-24-86
SCALE	1" = 100'