RESULTS OF SURVEY

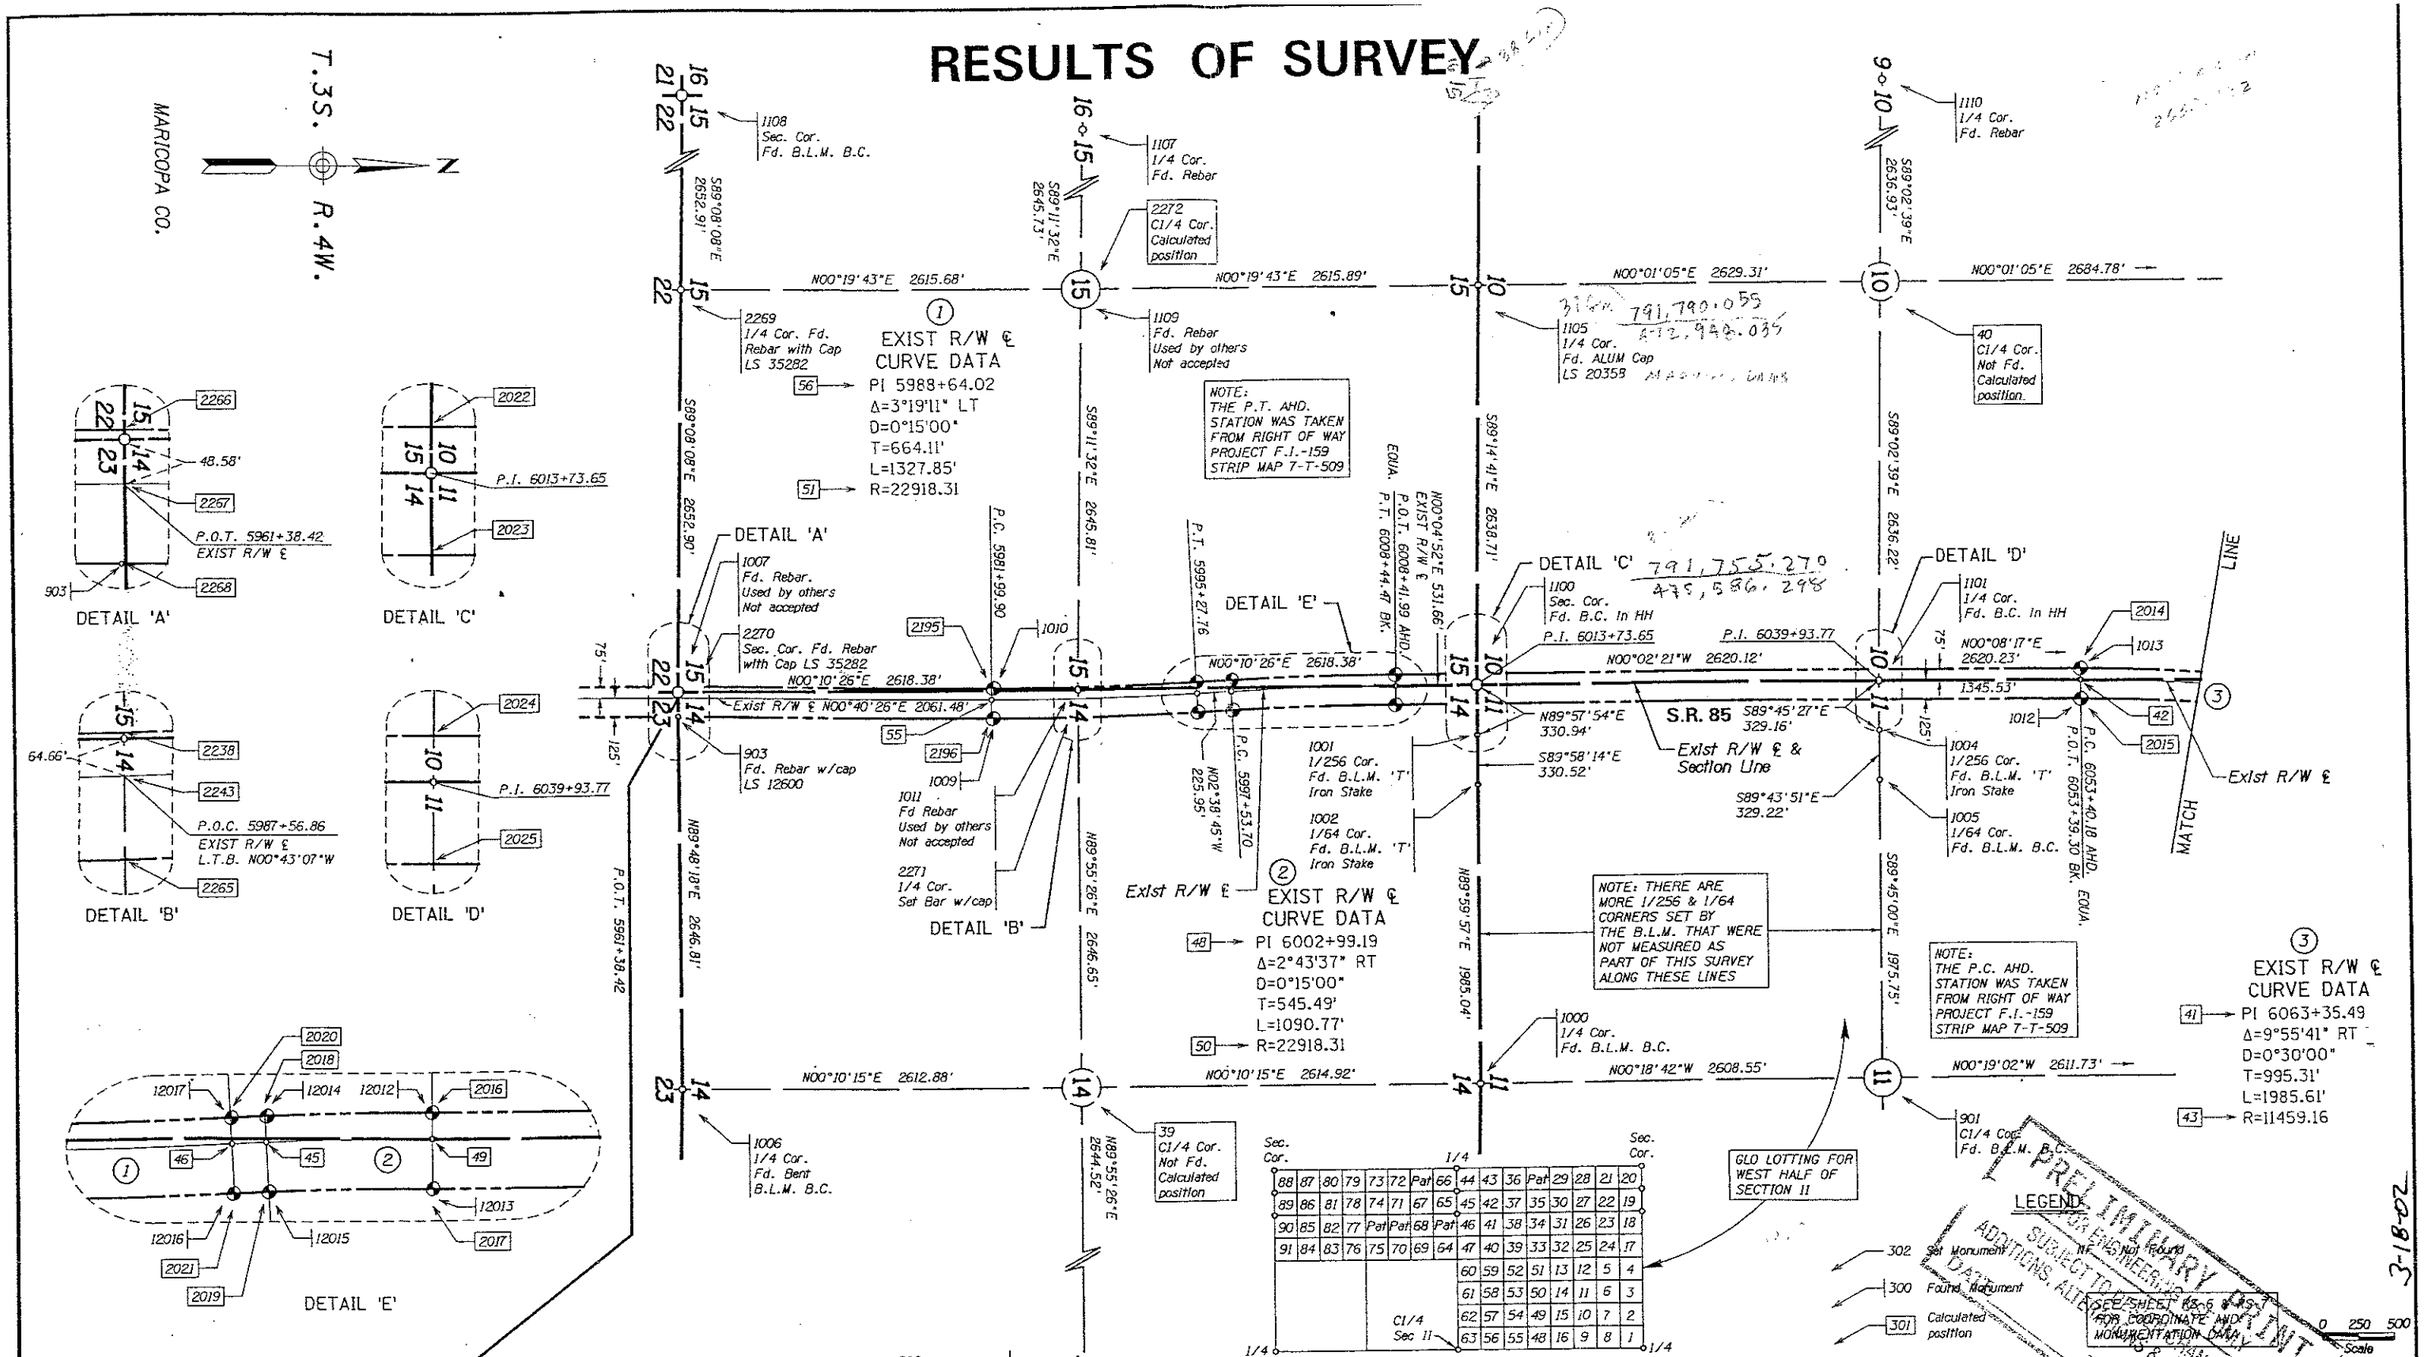

END R/W PROJECT
085 MA 120 H5675 01R
S 085-B-700

BEGIN R/W PROJECT
085 MA 138 H5675 02R
S 085-B-701

CHANGE ORDER REVISIONS			
C.O. NO.	DATE	BY	DESCRIPTION OF REVISIONS

DRAWING NO.	D-7-T-940
SURVEY	MAY 2001
DRAWN/DATE	J. Crume/Sep 01
ADOT REVIEW	M. Hineman

HUBBARD ENGINEERING
GILBERT, AZ 480-892-3313
jcrume@kwhpe.com

ARIZONA DEPARTMENT OF TRANSPORTATION
INTERMODAL TRANSPORTATION DIVISION
RIGHT OF WAY PLANS SECTION

HIGHWAY NAME: Gila Bend - Buckeye
FEDERAL IDENTIFICATION NO.: S 085-B-701
TRACS NO. 085 MA 138 H5675 02R
ROUTE NO.: S.R. 85
SECTION NAME: Lewis Prison - Gila River

PRELIMINARY NOT FOR CONSTRUCTION OR RECORDING
--Created--
18 MAR 2002
07:41:37
...\085r138_survey01
SHEET RS-1

DIN # 47545-1