# BUREAU OF RECLAMATION

## ARIZONA PROJECTS OFFICE

| BY | DATE | FEATURE |
|---|---|---|
| Rieck | 3-17-87 | Granite Reef Aqueduct Reach-11 |

| 8 | 3N | 5E | G.S.R.M. |
|---|---|---|---|
| SECTION | TOWNSHIP | RANGE | |

ARIZONA STATE PLANE COORDINATES Central ZONE

GRID FACTOR 0.999828 MEAN ELEVATION 1510

FIELD BOOKS 330-344-05.16.00.04-2,5, and 6

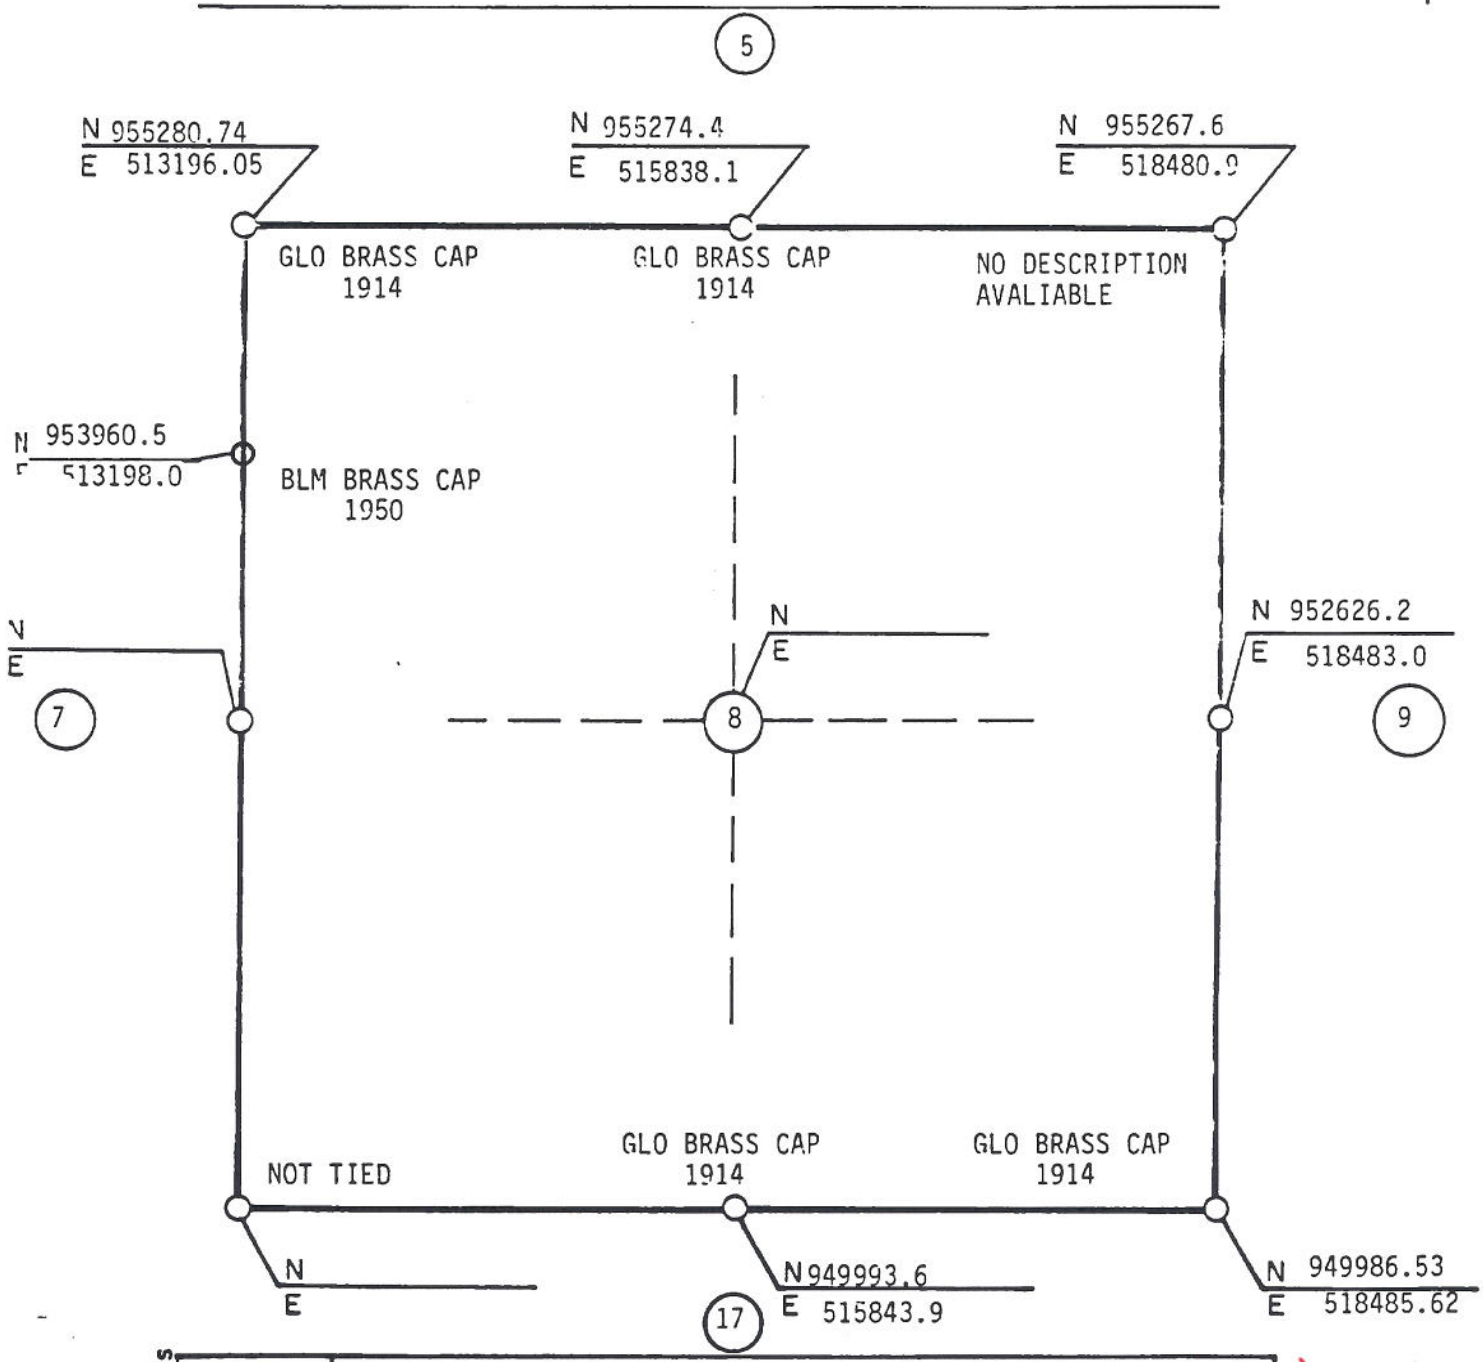


| REVISIONS | |
|---|---|
| | |
| | |

DIN # 49985-1

ALL BEARINGS AND DISTANCES ARE GRID