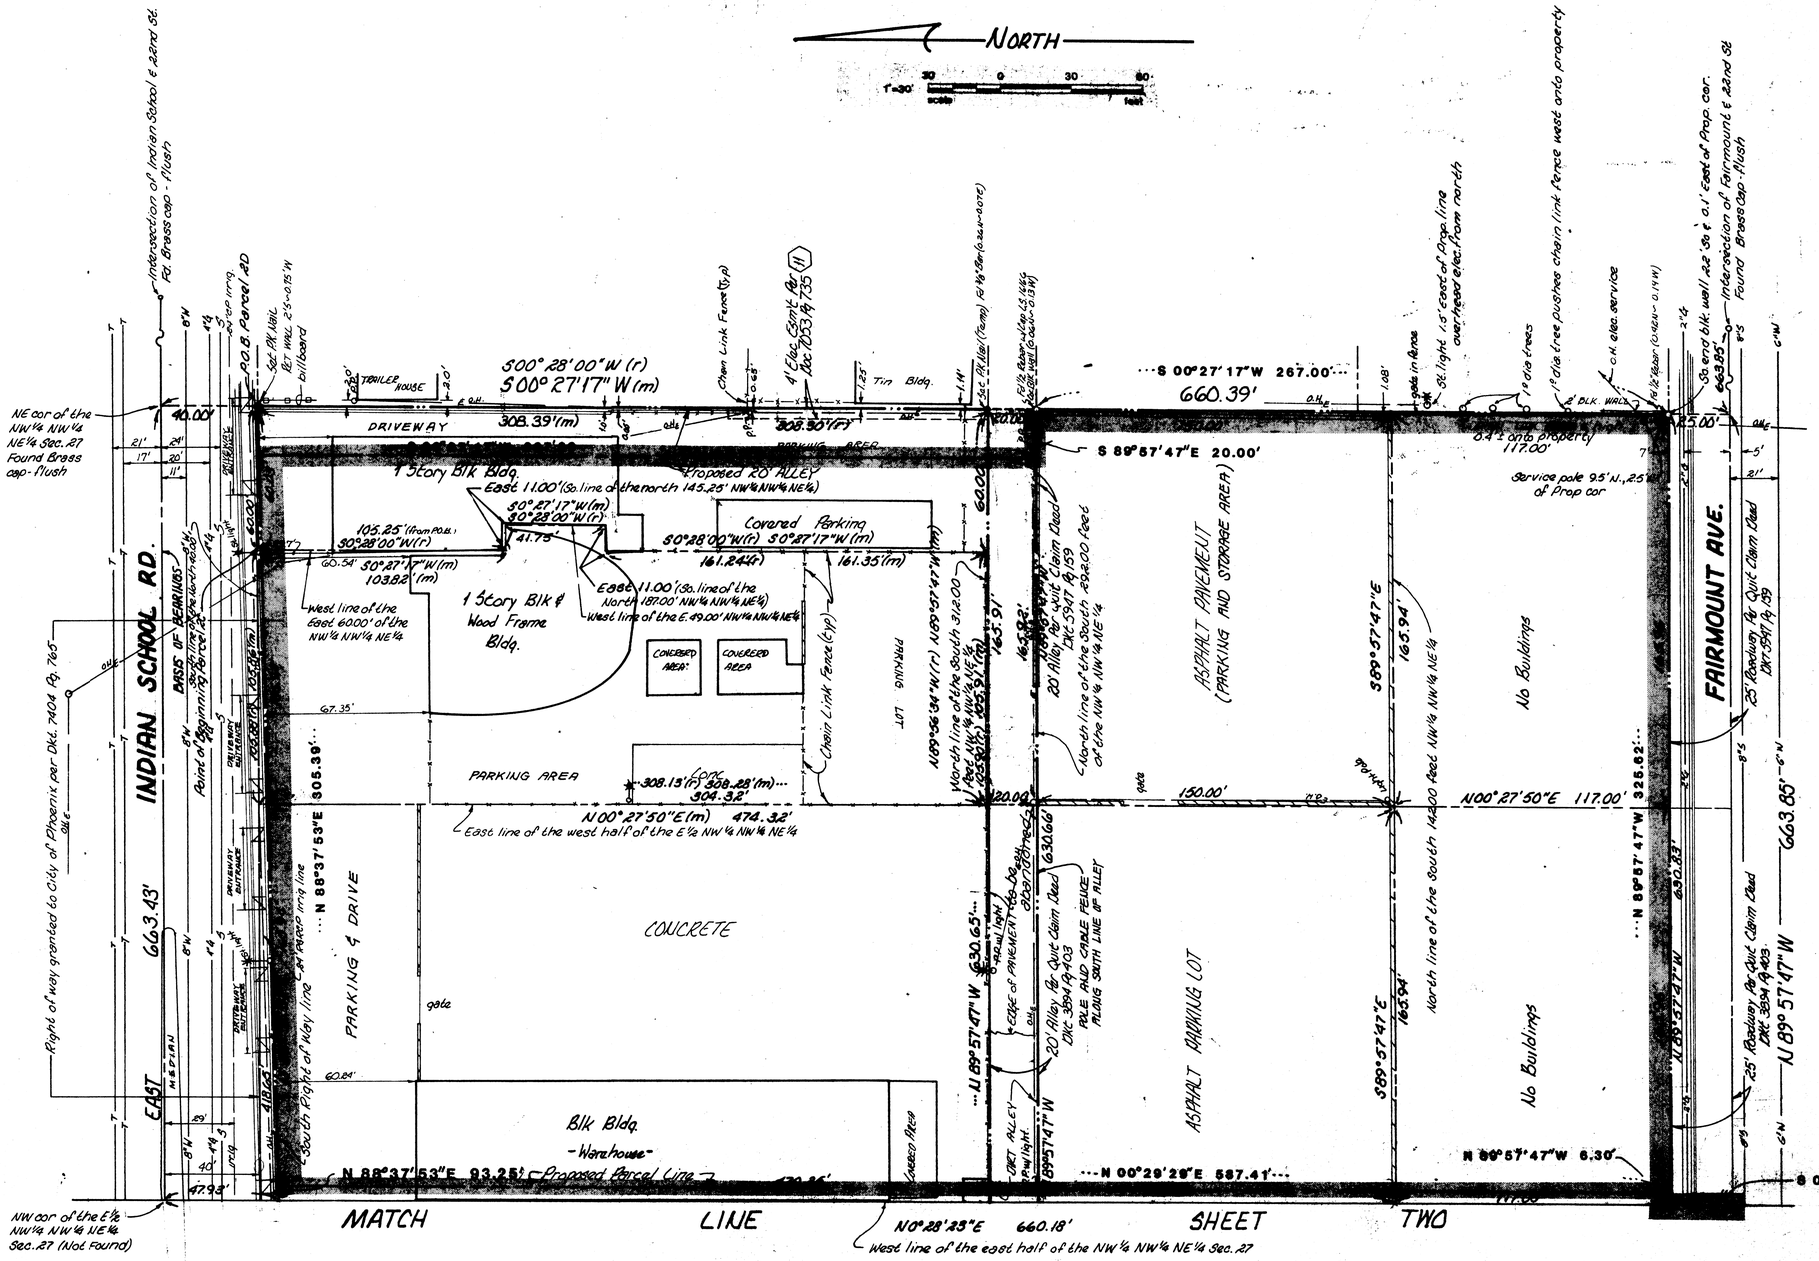

r ~ Recorded bearing or distance
m ~ Measured bearing or distance
(3) ~ Indicates Schedule B Exception that applies to easement, encroachment, etc.

Proposed Parcel line shown hereon per Site Plan for 20th Street & Indian School Rd. prepared by Cornoyer Hedrick Architects and Planners, Inc. Job No. 87040 dated 8-8-87

7-27-87 E. ℄ added pole	
7-30-87	
9-17-87	
Updated 10-14-87	
REVISIONS:	DATE
FIELD BOOK NO. 505	

STAN[illegible]

DES.	CKD. MFK
DRN. JB	APP. CRV
DATE: JULY 1987	
SHEET 3 of 3	
DWG. RESULTS OF SUB[illegible]	
PROJ. NO. 741-1	

DIN #55190 3/3