RESULTS OF SURVEY FOR SHERWOOD MANOR III

A PORTION OF SECTION 33
T-1-N, R-6-E, G.&S.R.B.&M.

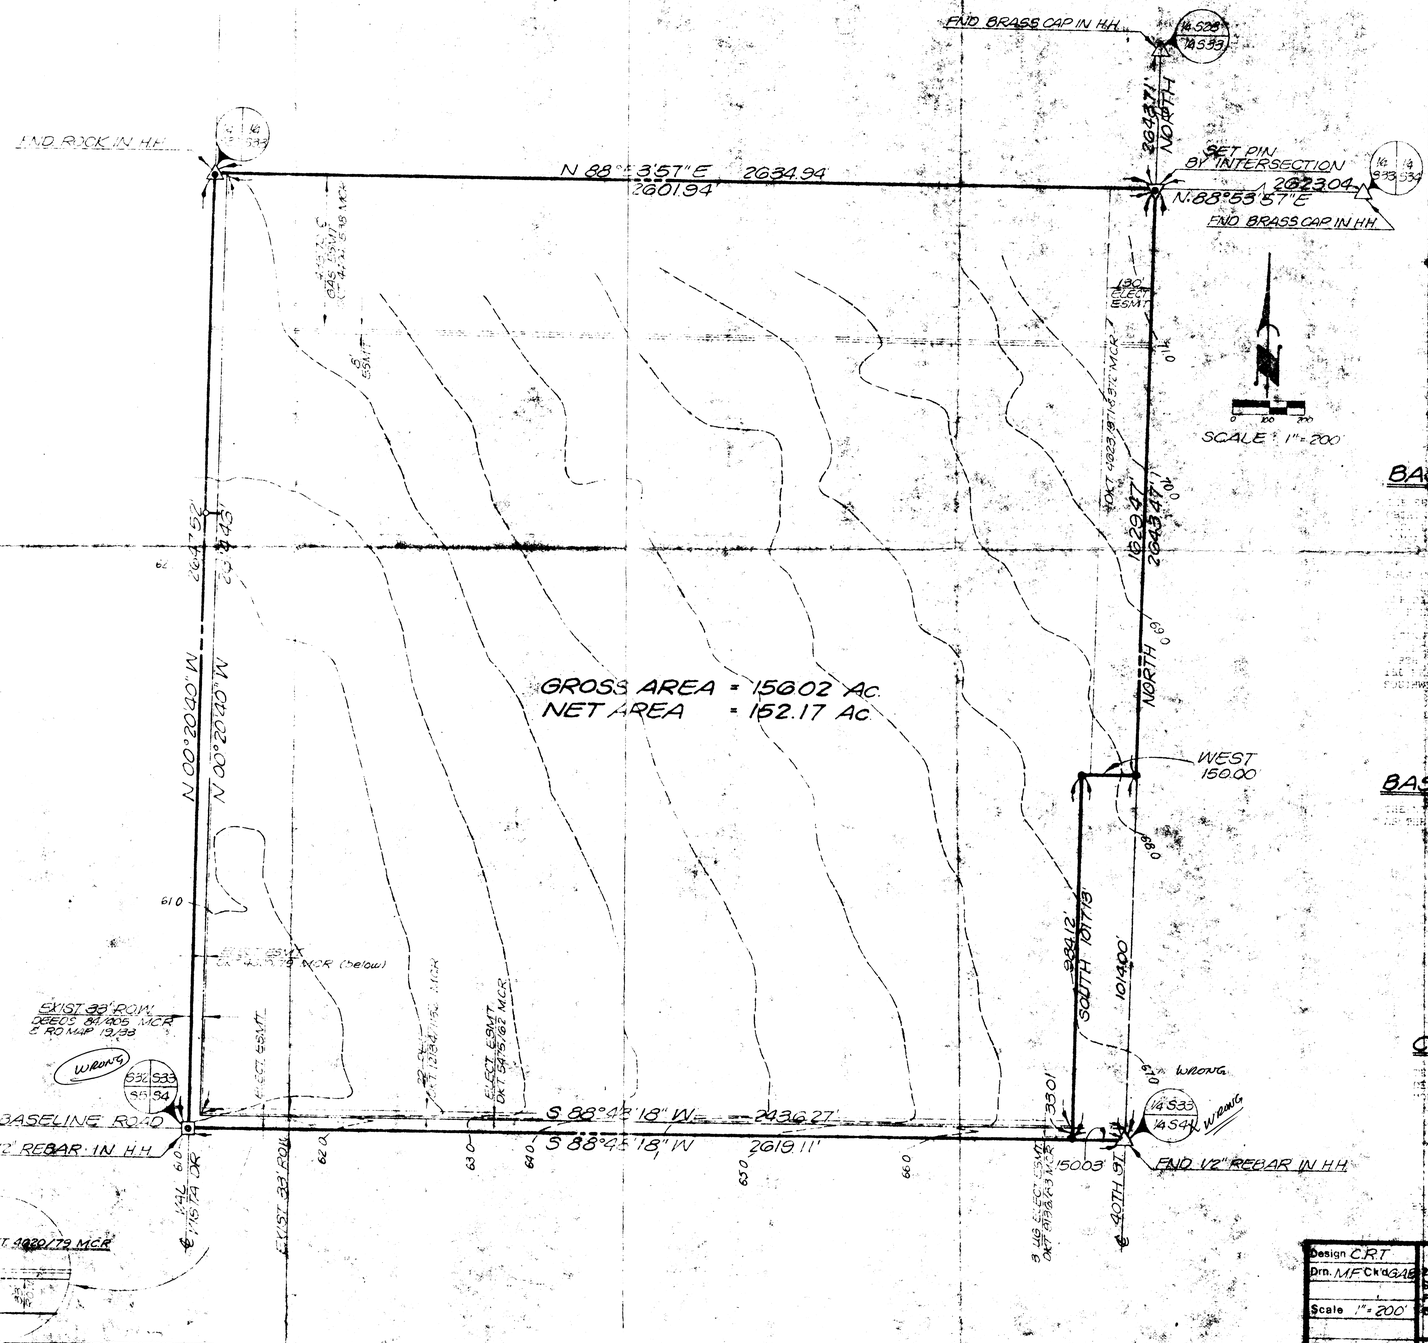

Design CRT Drn. MF Ck'd GAB Scale 1" = 200'	2444 S. University Dr. Suite 100 Phoenix, AZ 85034 602/275-5400	WBC Consultants Inc. SHERWOOD MANOR III RESULTS OF SURVEY
	Date DEC. 1978	Job No. [illegible] Sheet [illegible]