TOWN HEIGHTS
TENTATIVE
PLAT OF A PORTION OF
NW¼ NW¼ SECTION 10
T2N R3E G&SRB&M
for
SAMUEL H. & ANNA MAE WOLKOFF
OCT. 1952

W. T. KEPLINGER - ENGINEER

Total Lots = 9
Min Depth 105.50
Min Width 70'
Min Area 7385
Min Alley 8' - ½ Alley
Min Street 30' ½ Street
Drainage to 16TH St.
Not County Pavement.

SCALE 1" = 100'
521030

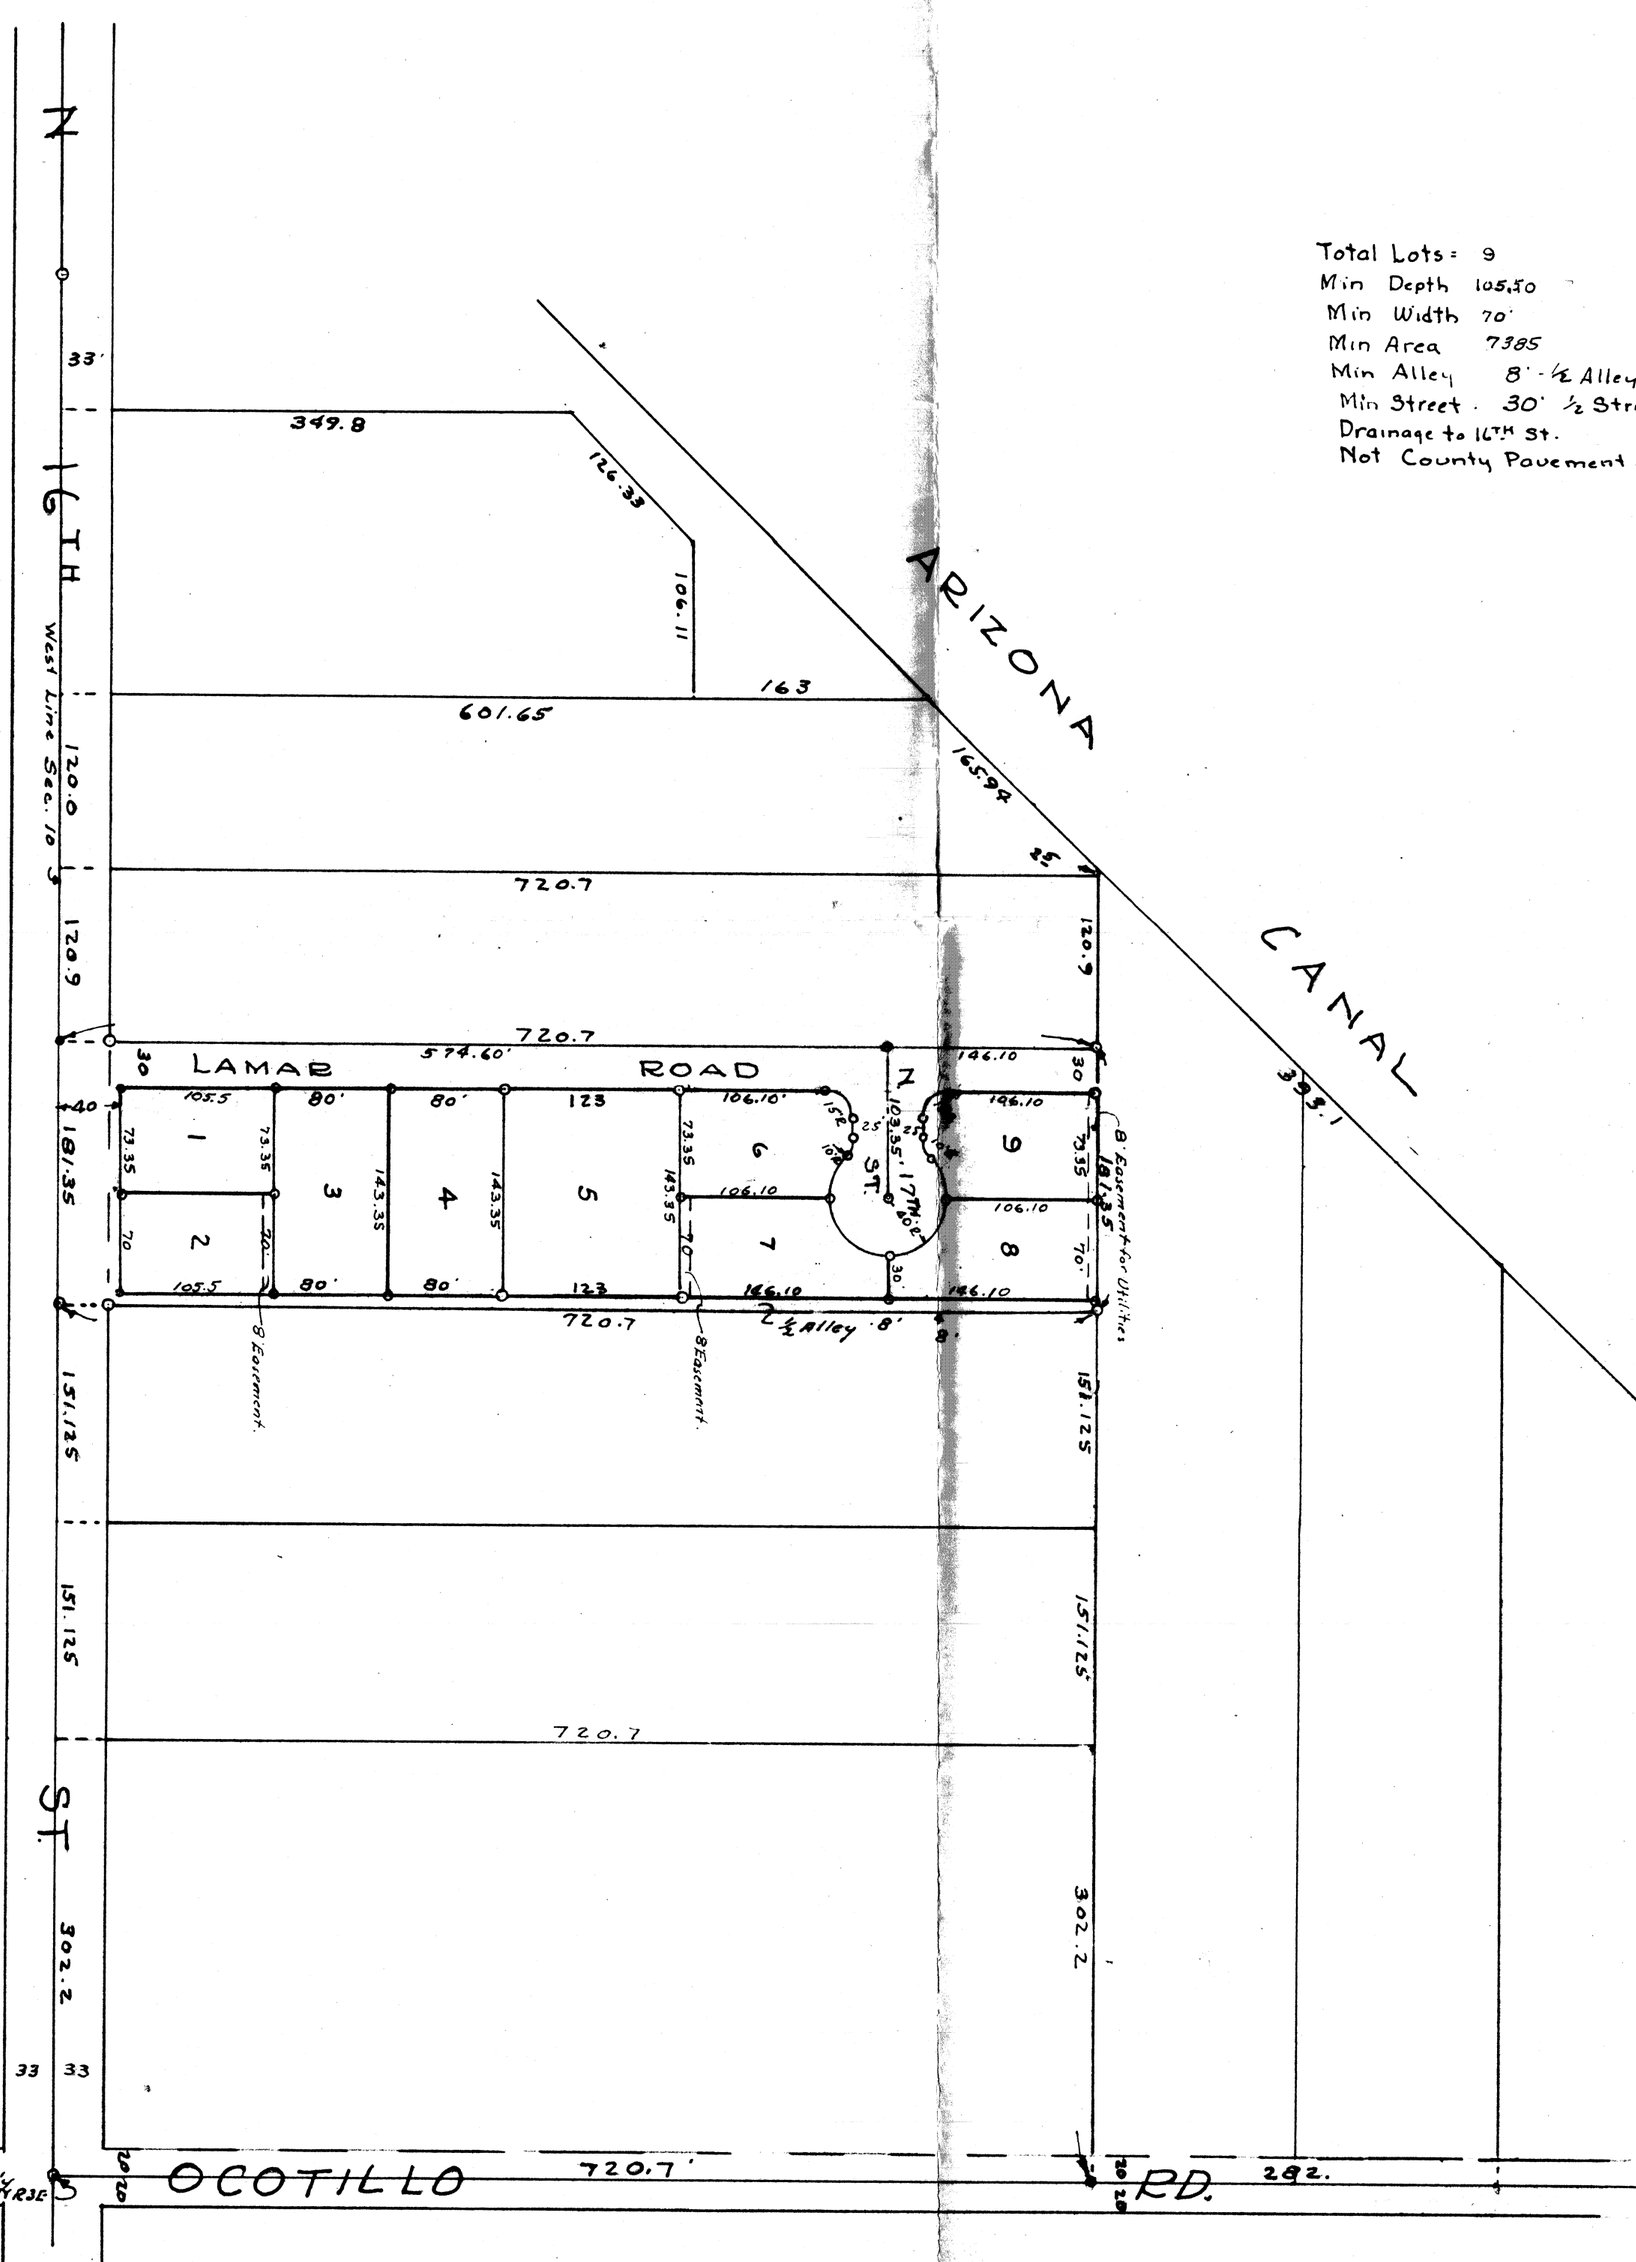

DIN #55434-1/1
APLS