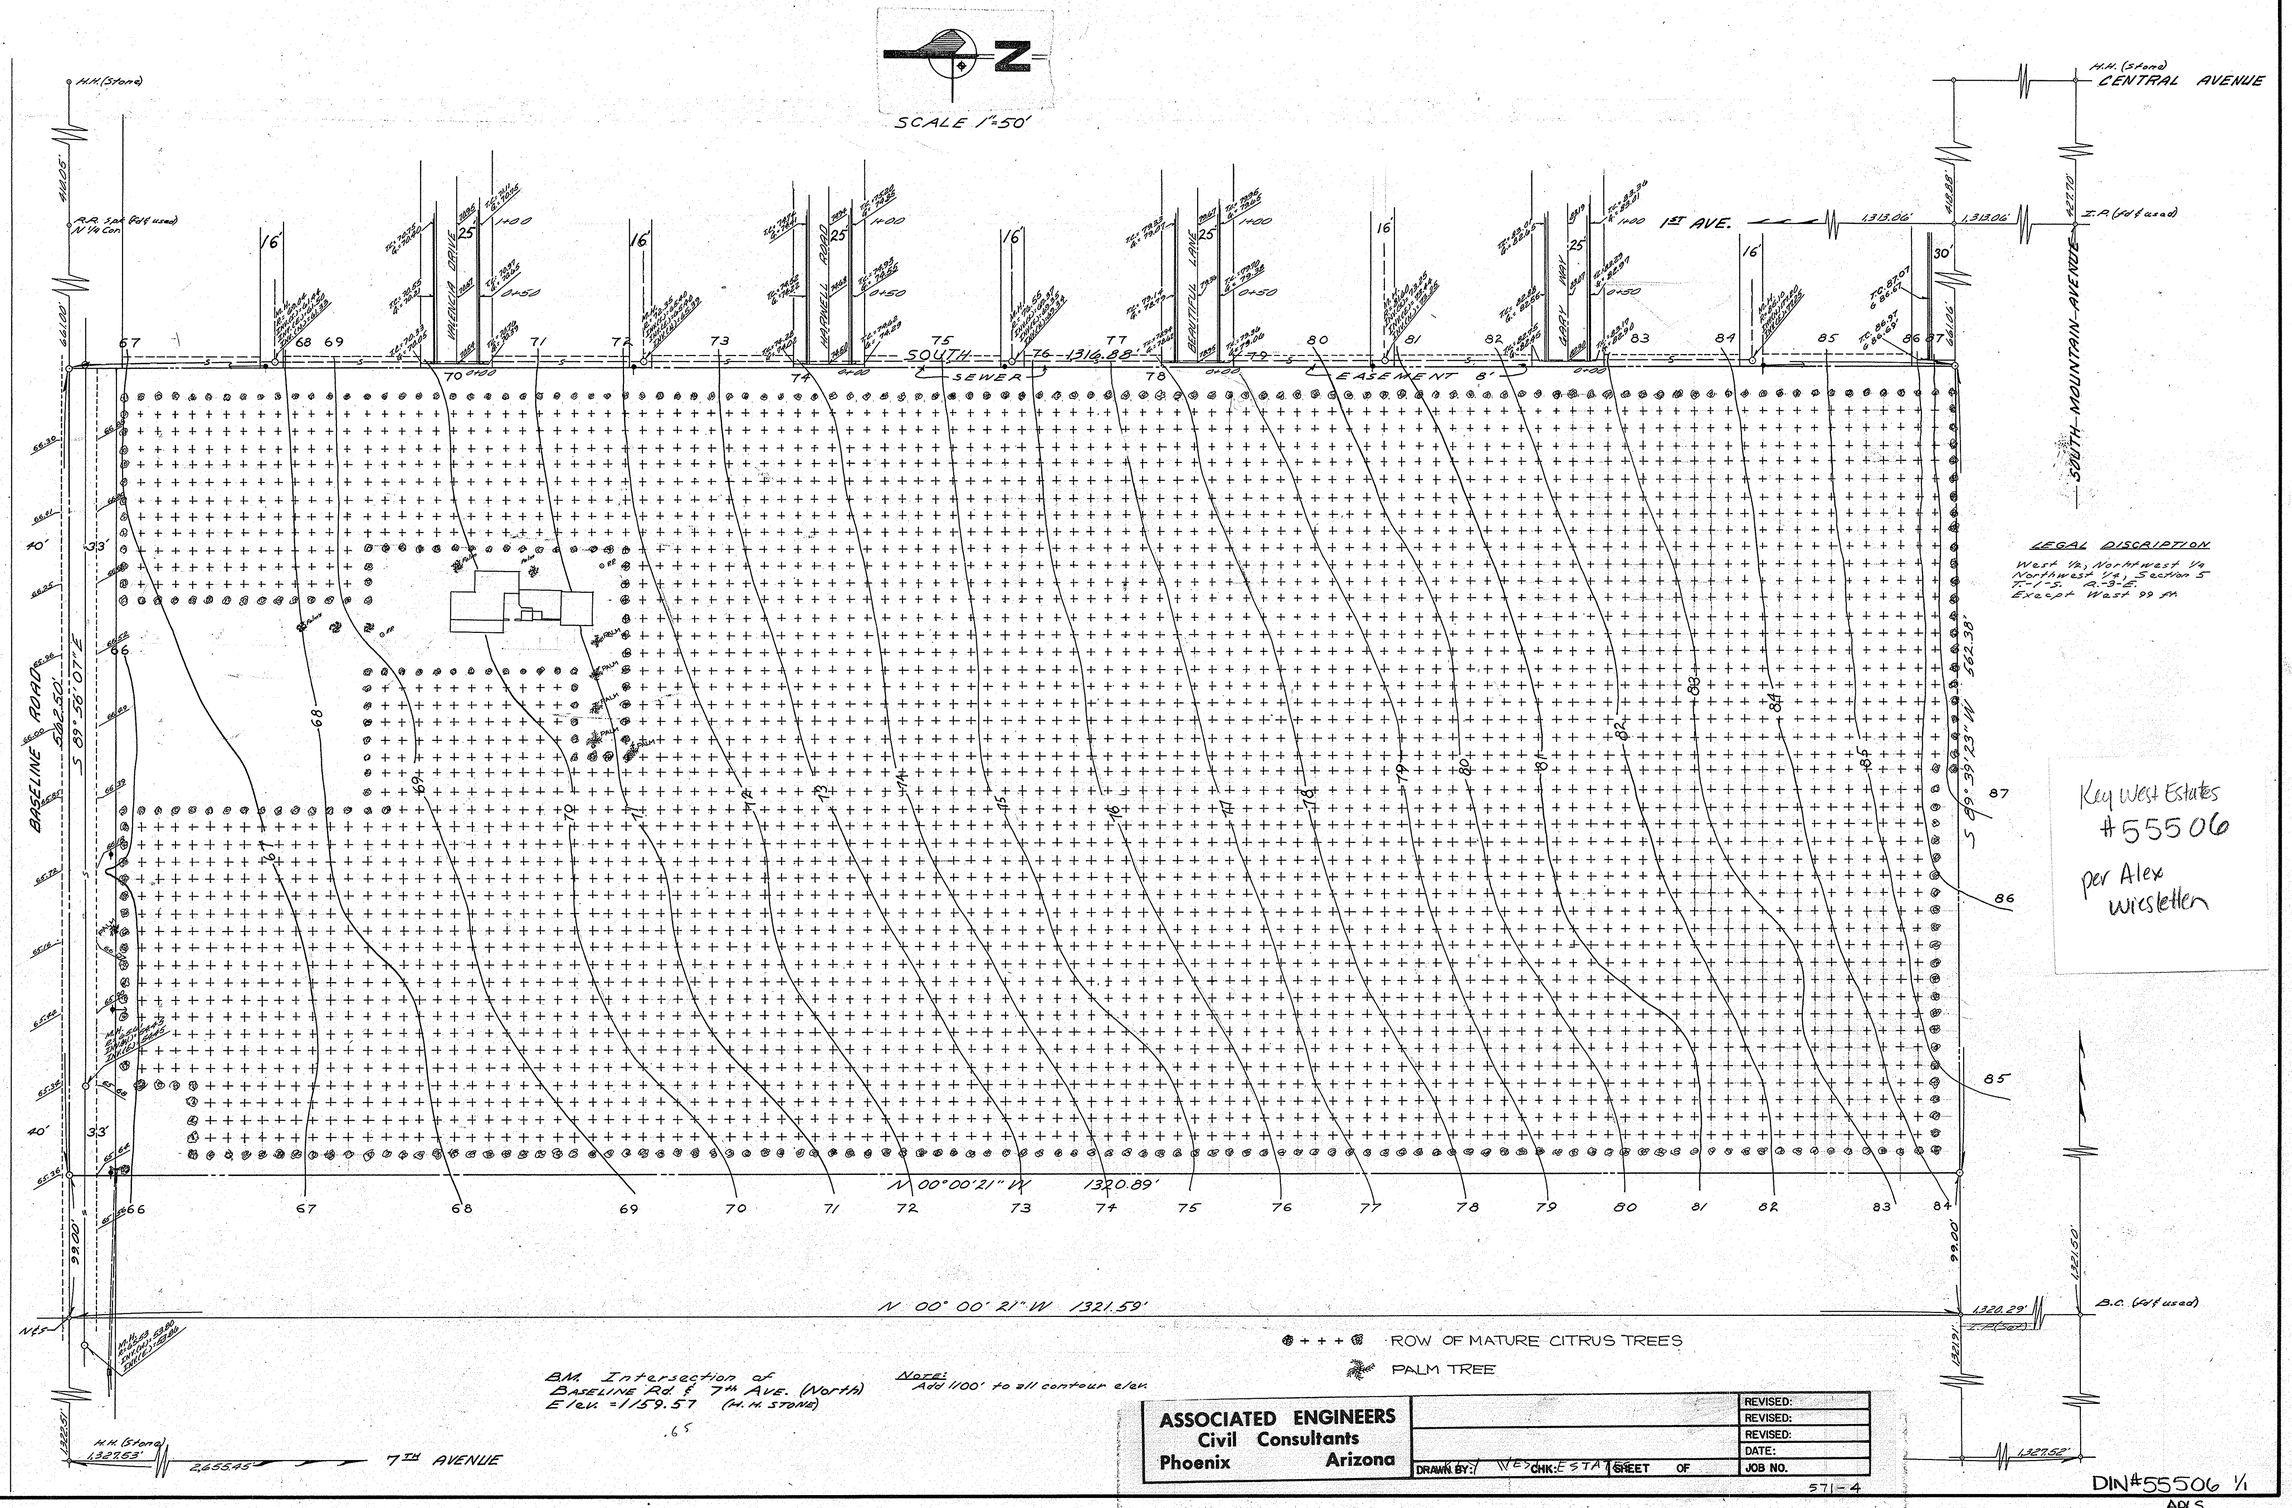

SCALE 1"=50'
CENTRAL AVENUE
H.H. (Stone)
1ST AVE.
SOUTH MOUNTAIN AVENUE
VALENCIA DRIVE
HARWELL ROAD
BEAUTIFUL LANE
GARY WAY
SOUTH 1316.88'
SEWER EASEMENT 8'
BASELINE ROAD
S 89°56'07" E
S 89°39'23" W 562.38'
N 00°00'21" W 1320.89'
N 00° 00' 21" W 1321.59'
7TH AVENUE
LEGAL DISCRIPTION
West 1/2, Northwest 1/4
Northwest 1/4, Section 5
T-1-S. R-3-E.
Except West 99 ft.
Key West Estates
#55506
per Alex Wiesletten
ROW OF MATURE CITRUS TREES
PALM TREE
B.M. Intersection of
Baseline Rd. & 7th Ave. (North)
Elev. =1159.57 (H.H. STONE)
Note:
Add 1100' to all contour elev.
ASSOCIATED ENGINEERS
Civil Consultants
Phoenix Arizona
DRAWN BY: CHK: SHEET OF
REVISED:
REVISED:
REVISED:
DATE:
JOB NO.
571-4
DIN#55506 1/1
APLS
R1-229