DEL ROSE SUBDIVISION

N 1/2 LOT 2 BLOCK 8 ORCHARD ADDITION TO GLENDALE

-PRELIMINARY- -PLAT-

N

SCALE = 1" = 30'

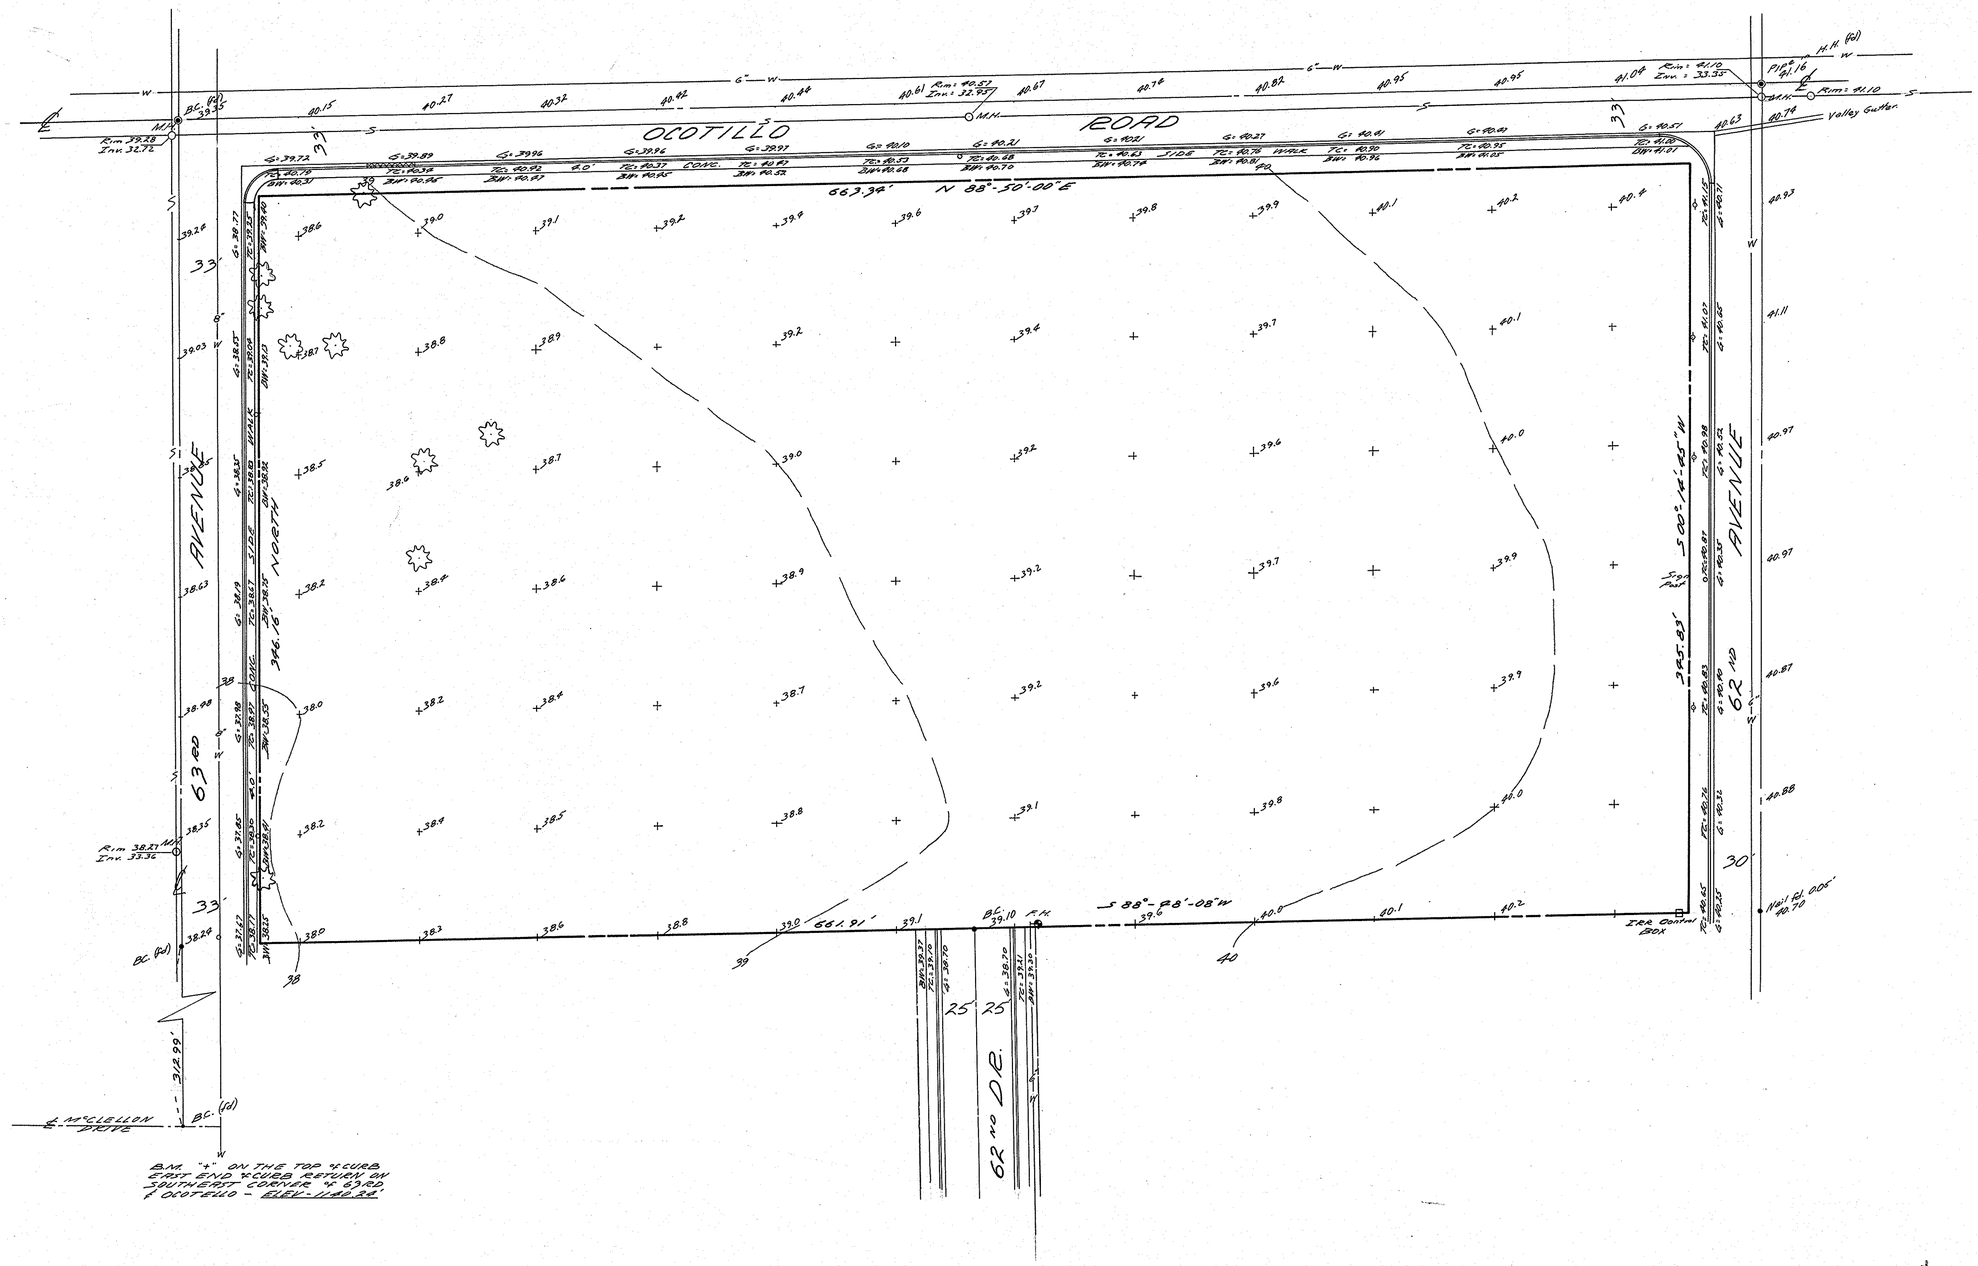

DEVELOPER:
DEL ROSE INCORPORATED
3335 E. MAIN STREET
MESA, ARIZONA
969-1366

ENGINEER:
ASSOCIATED ENGINEERS INC.
807 NORTH 3RD STREET
PHOENIX, ARIZONA
258-7191

UTILITIES:
WATER: CITY OF GLENDALE
SEWER: CITY OF GLENDALE
TELEPHONE: MOUNTAIN BELL
GAS: ARIZ. PUBLIC SERVICE
ELECTRIC: ARIZ. PUBLIC SERVICE

TREES
POWER POLES
FIRE HYDRANT

RESULTS OF SURVEY OCOTILLO RD Between 63rd AVE & 62nd AVE		
SCALE: 1" = 30'	APPROVED BY:	DRAWN BY
DATE:		REVISED
DEL ROSE SUBDIVISION		
		DRAWING NUMBER 771-6

DIN# 65545 1/1

APLS 7/2H/2E R1-245

24X30 PRINTED ON NO. 1000H CLEARPRINT