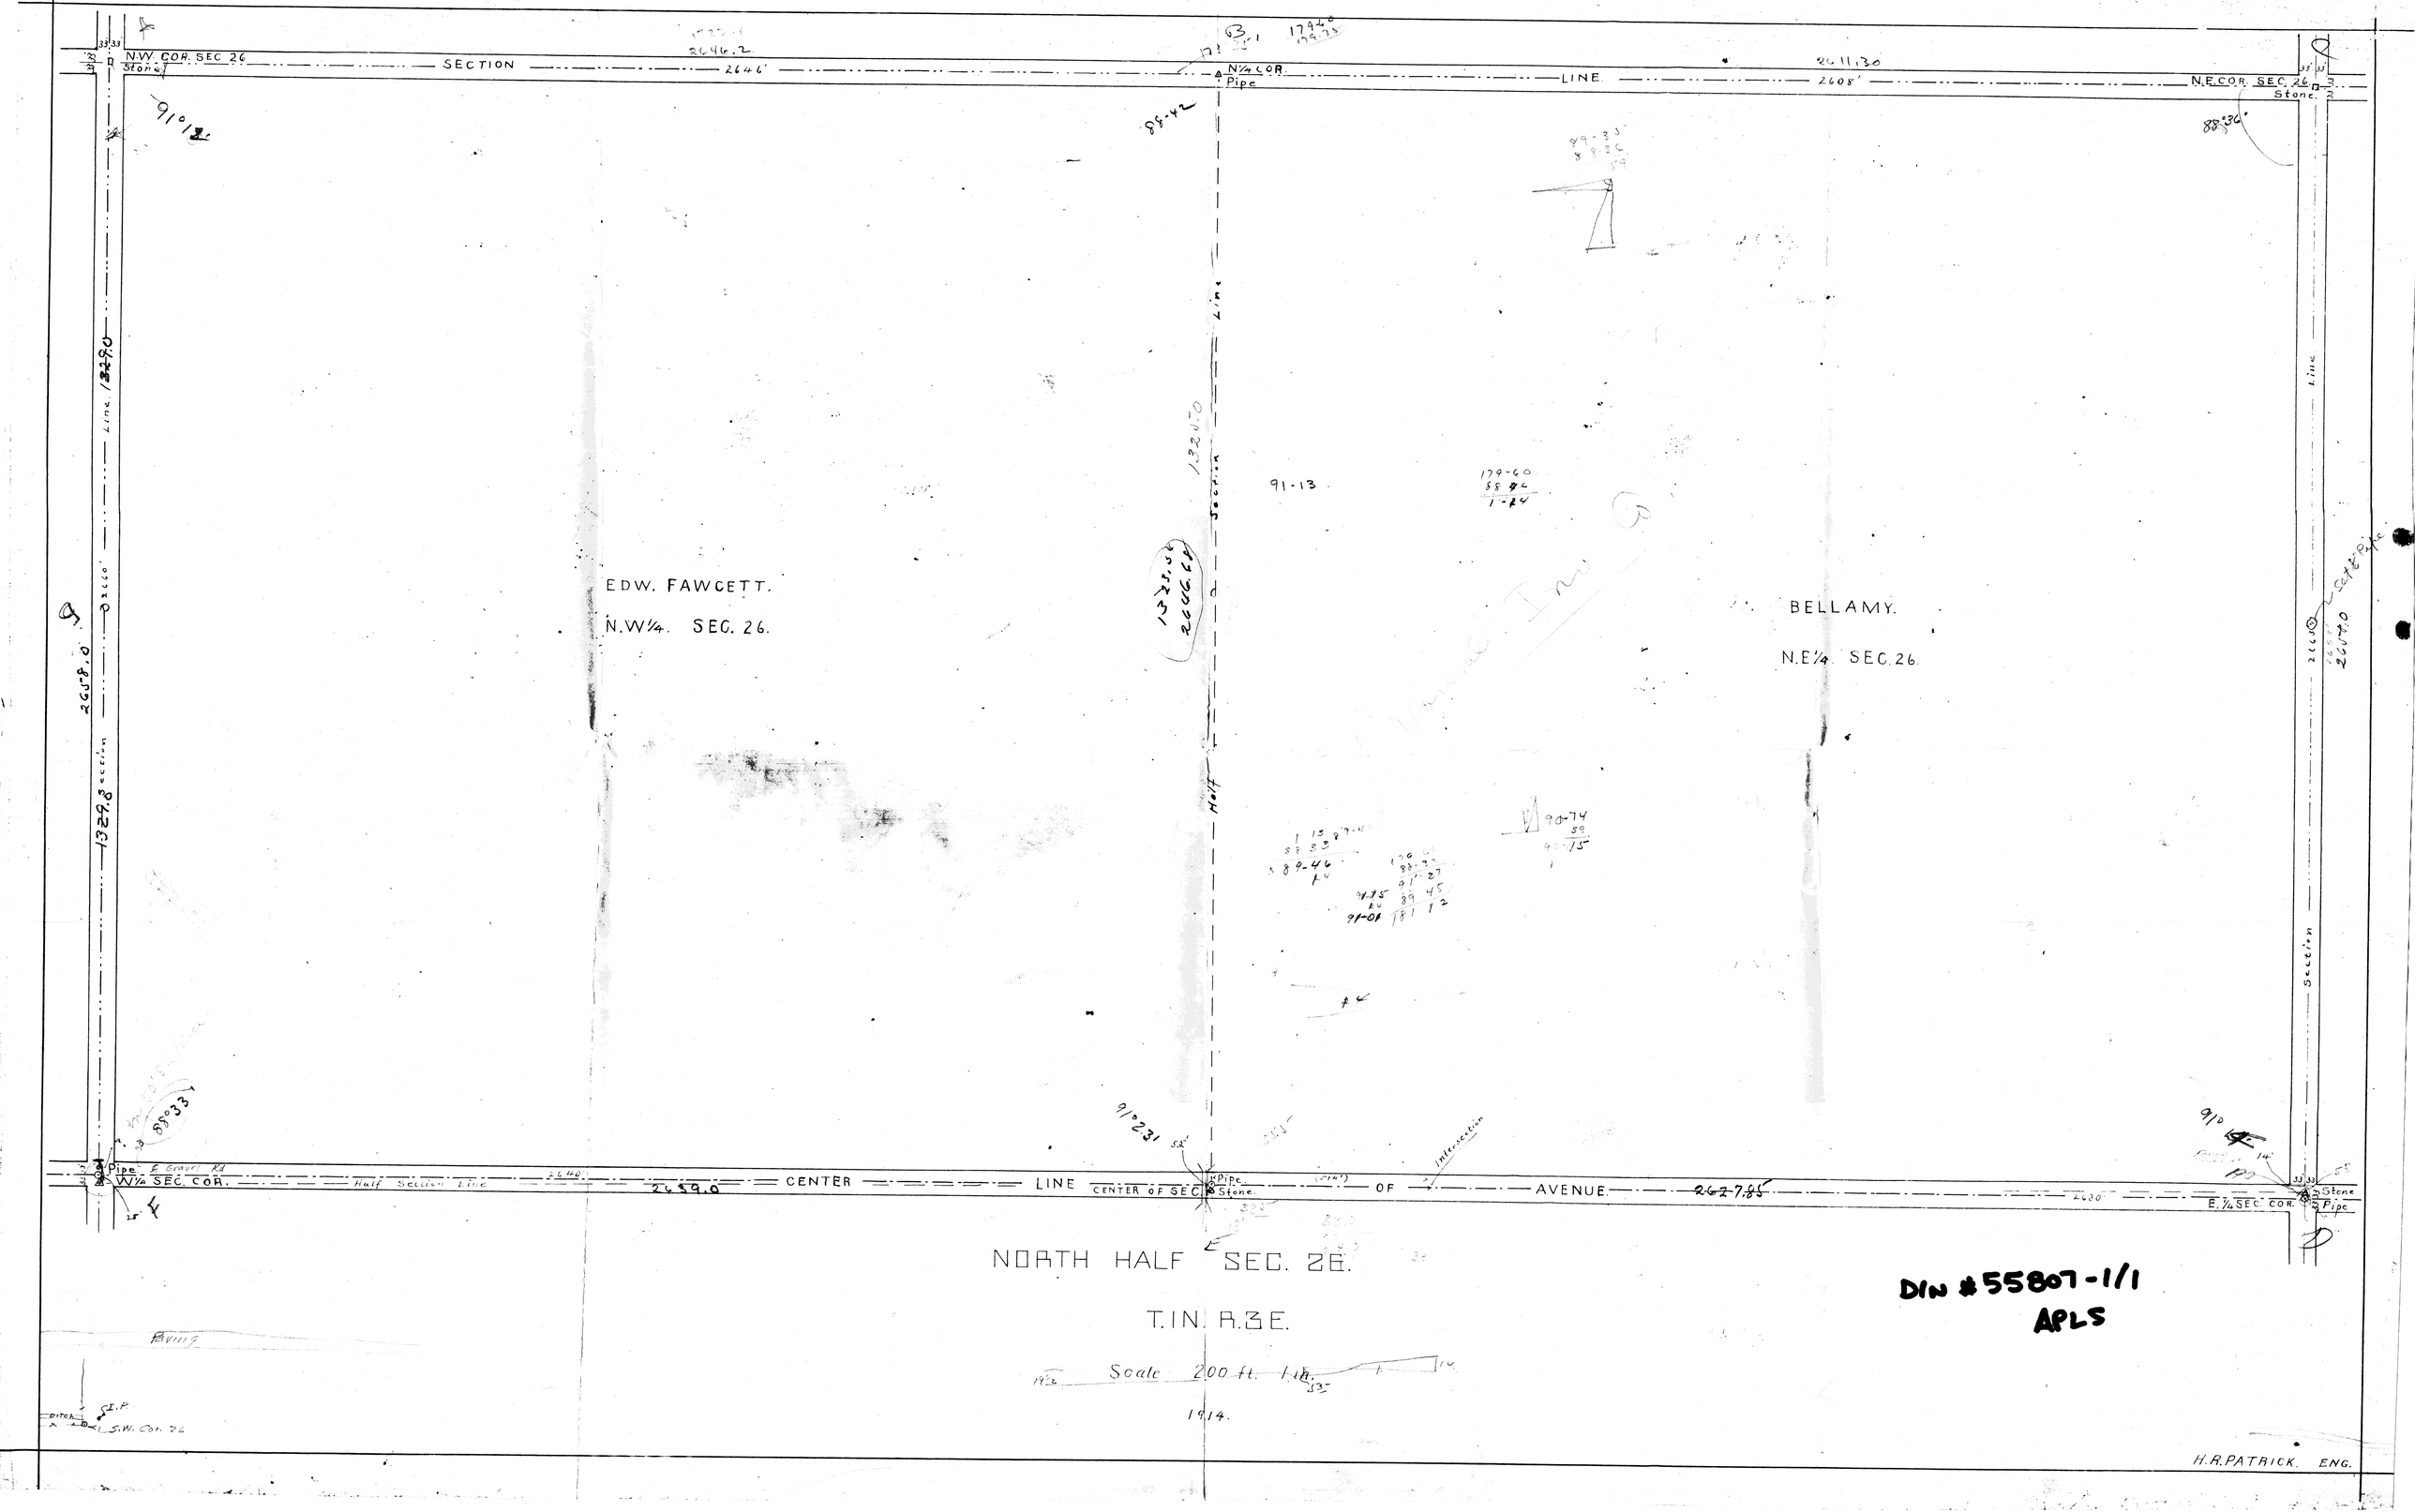
N.W. COR. SEC 26
Stone
SECTION
2646'
N¼ COR.
Pipe
LINE
2608'
N.E. COR. SEC. 26
Stone
EDW. FAWCETT.
N.W¼. SEC. 26.
BELLAMY.
N.E¼. SEC. 26.
Half Section Line
Section Line
W¼ SEC. COR.
Pipe
Half Section Line
2659.0
CENTER
LINE
CENTER OF SEC.
Pipe
Stone
OF
AVENUE
2627.85
E.¼ SEC. COR.
Stone
Pipe
NORTH HALF SEC. 26.
T.1N. R.3E.
Scale 200 ft. 1 in.
1914.
DIN #55807-1/1
APLS
H.R. PATRICK. ENG.