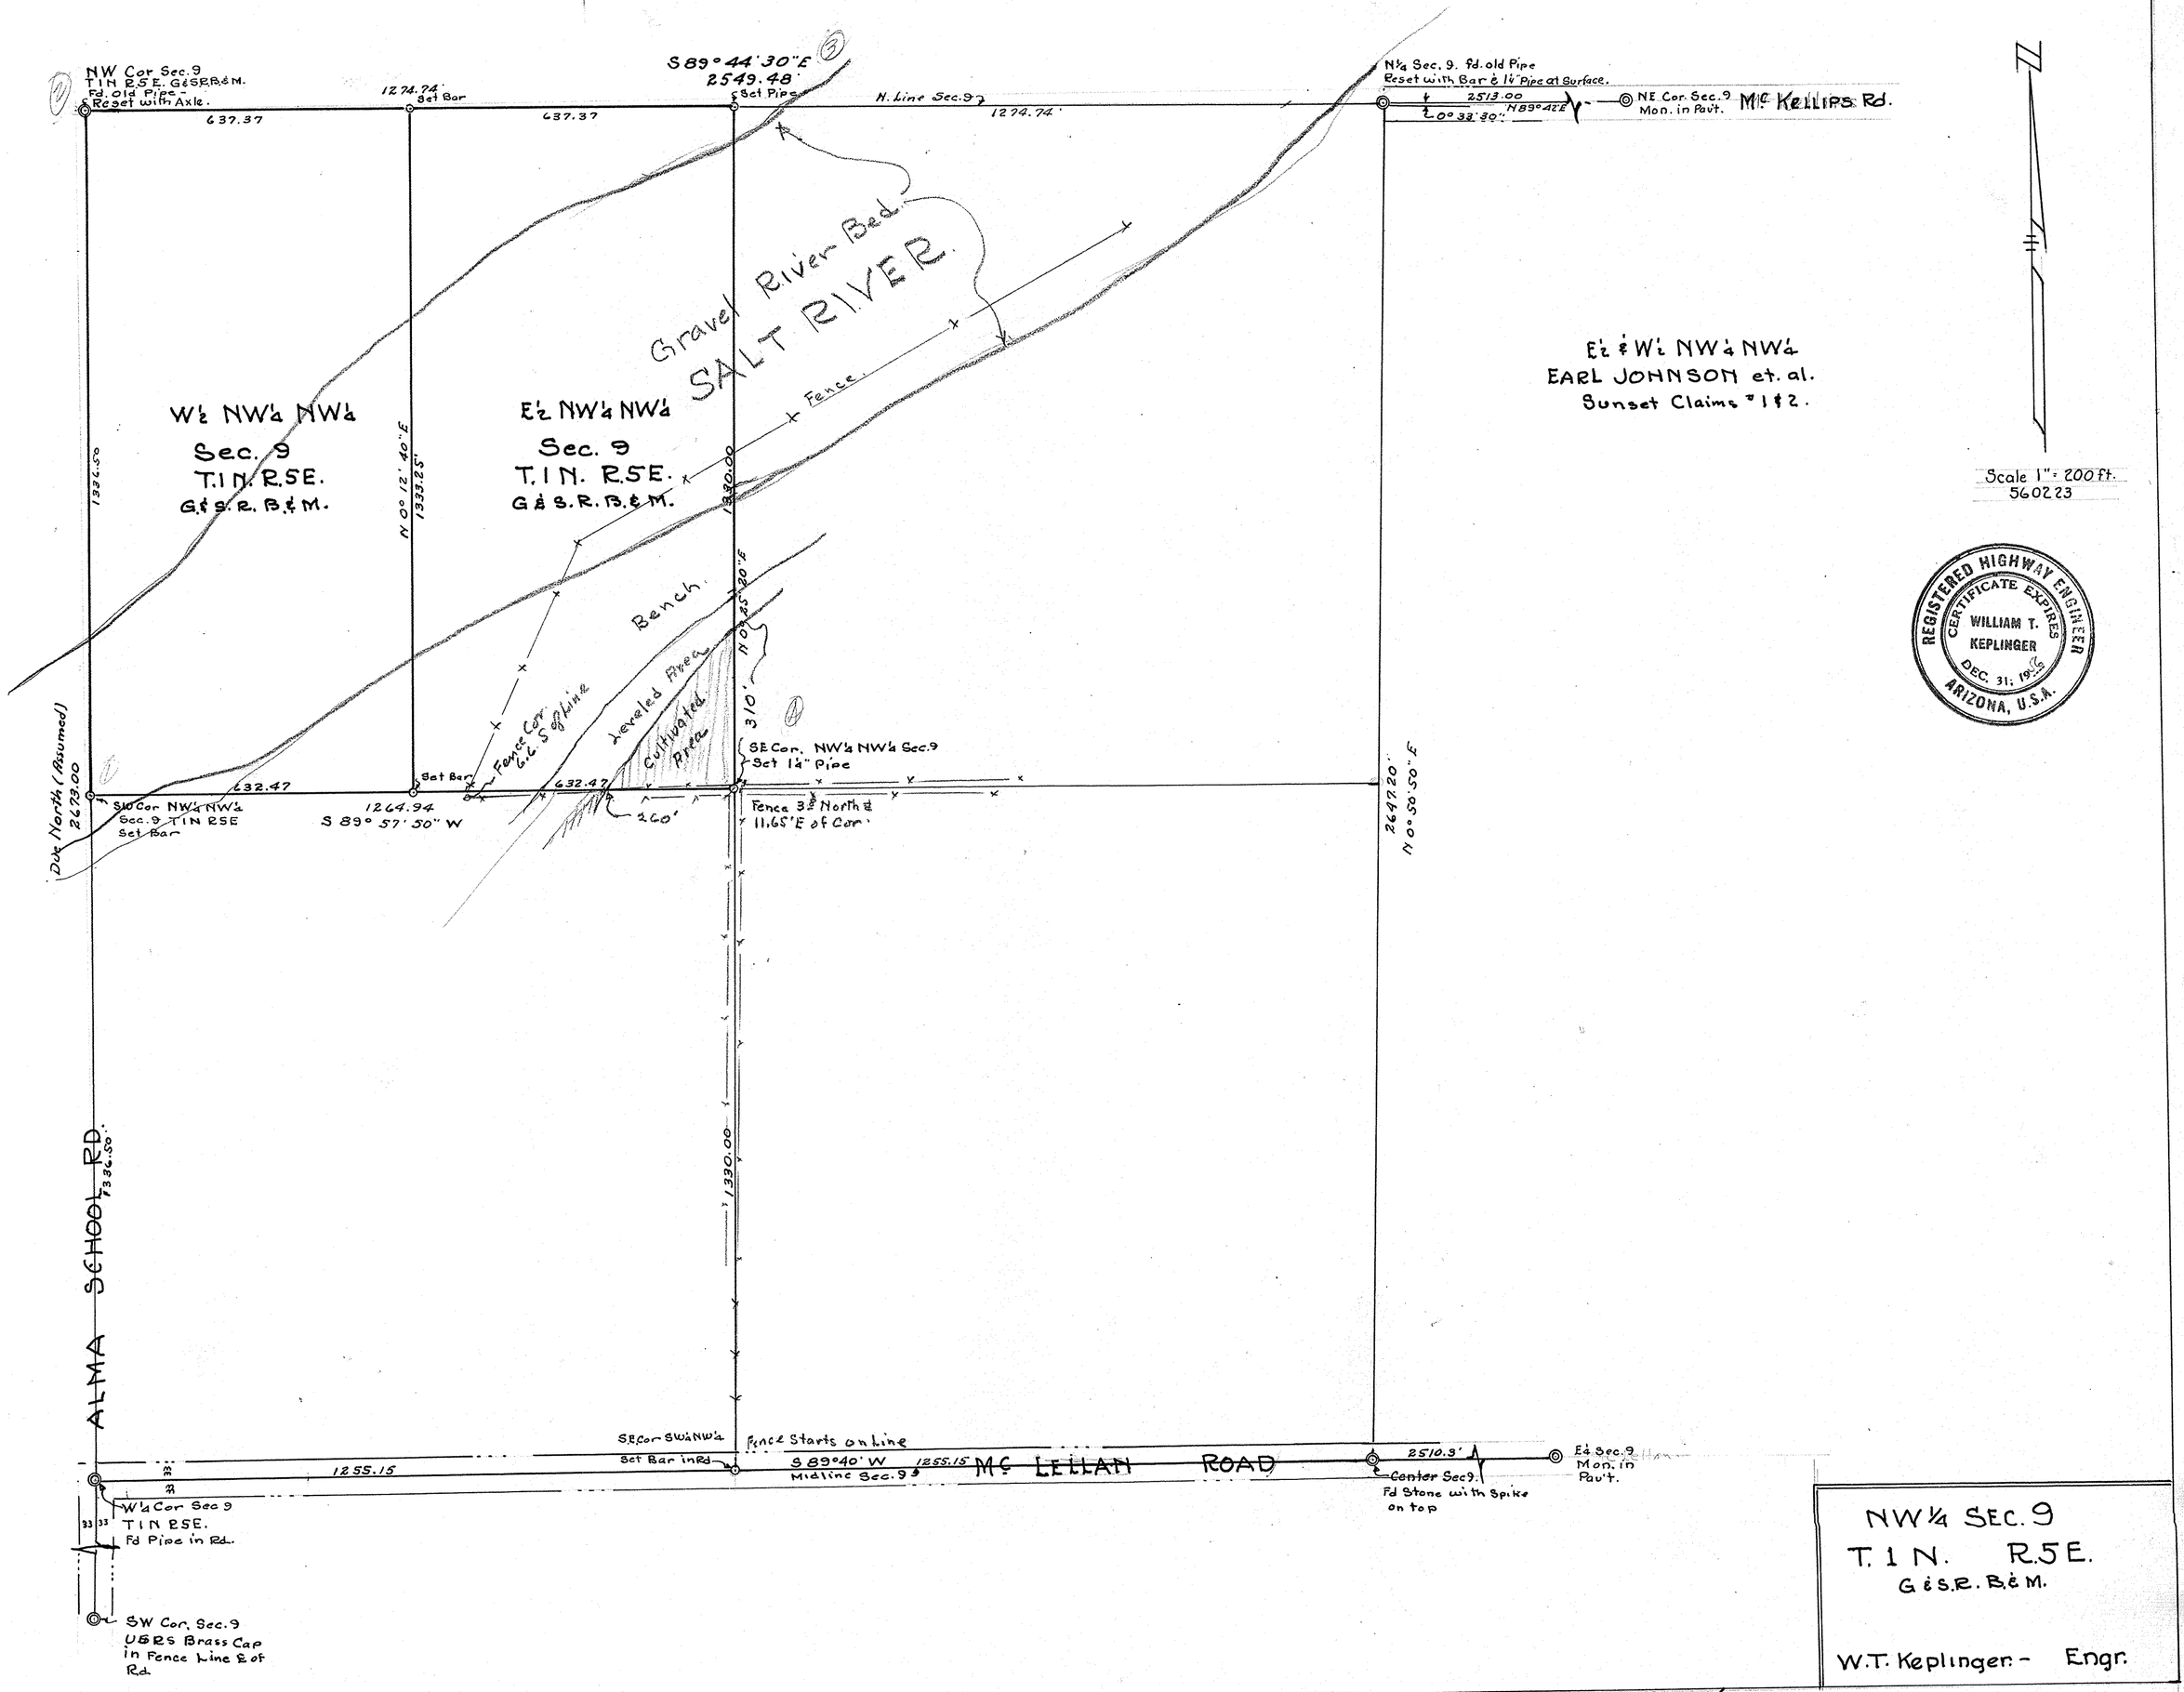
NW Cor Sec. 9
T1N R5E. G&SRB&M.
Fd. Old Pipe -
Reset with Axle.
1274.74'
Set Bar
S 89° 44' 30" E
2549.48'
Set Pipe
N. Line Sec. 9
637.37
637.37
1274.74'
N¼ Sec. 9. fd. old Pipe
Reset with Bar & 1¼" Pipe at Surface.
2513.00
N 89° 42' E
0° 32' 30"
NE Cor. Sec. 9
Mon. in Pav't.
Mc Kellips Rd.
Gravel River Bed.
SALT RIVER
Fence.
W½ NW¼ NW¼
Sec. 9
T.1N. R.5E.
G&S.R.B.&M.
E½ NW¼ NW¼
Sec. 9
T.1N. R.5E.
G&S.R.B.&M.
E½ & W½ NW¼ NW¼
EARL JOHNSON et. al.
Sunset Claims #1 & 2.
1336.50
N 0° 12' 40" E
1333.25'
1330.00
N 0° 25' 20" E
310'
Bench.
Leveled Area
Cultivated Area
Fence Cor
G.L.O. Sg line
260'
SE Cor. NW¼ NW¼ Sec. 9
Set 1¼" Pipe
632.47
632.47
Set Bar
SW Cor NW¼ NW¼
Sec. 9 T1N R5E
Set Bar
1264.94
S 89° 57' 50" W
Fence 3½' North &
11.65' E of Cor.
2647.20'
N 0° 50' 50" E
Dir North (Assumed)
2673.00
ALMA SCHOOL RD.
7336.50'
1330.00
SE Cor SW¼ NW¼
Set Bar in Rd.
Fence Starts on line
S 89° 40' W
1255.15
1255.15
Midline Sec. 9
Mc LELLAN ROAD
2510.3'
Center Sec. 9.
Fd Stone with Spike
on top
E¼ Sec. 9
Mon. in
Pav't.
33
33
33
33
W¼ Cor Sec 9
T1N R5E.
Fd Pipe in Rd.
SW Cor. Sec. 9
USBS Brass Cap
in Fence Line E of
Rd.
Scale 1" = 200 ft.
560223
REGISTERED HIGHWAY ENGINEER
CERTIFICATE EXPIRES
WILLIAM T.
KEPLINGER
DEC. 31, 19
ARIZONA, U.S.A.
NW¼ SEC. 9
T. 1 N. R.5E.
G&S.R.B.&M.
W.T. Keplinger - Engr.
DIN # 55 897 1/1
APLS
9, 1N-5E