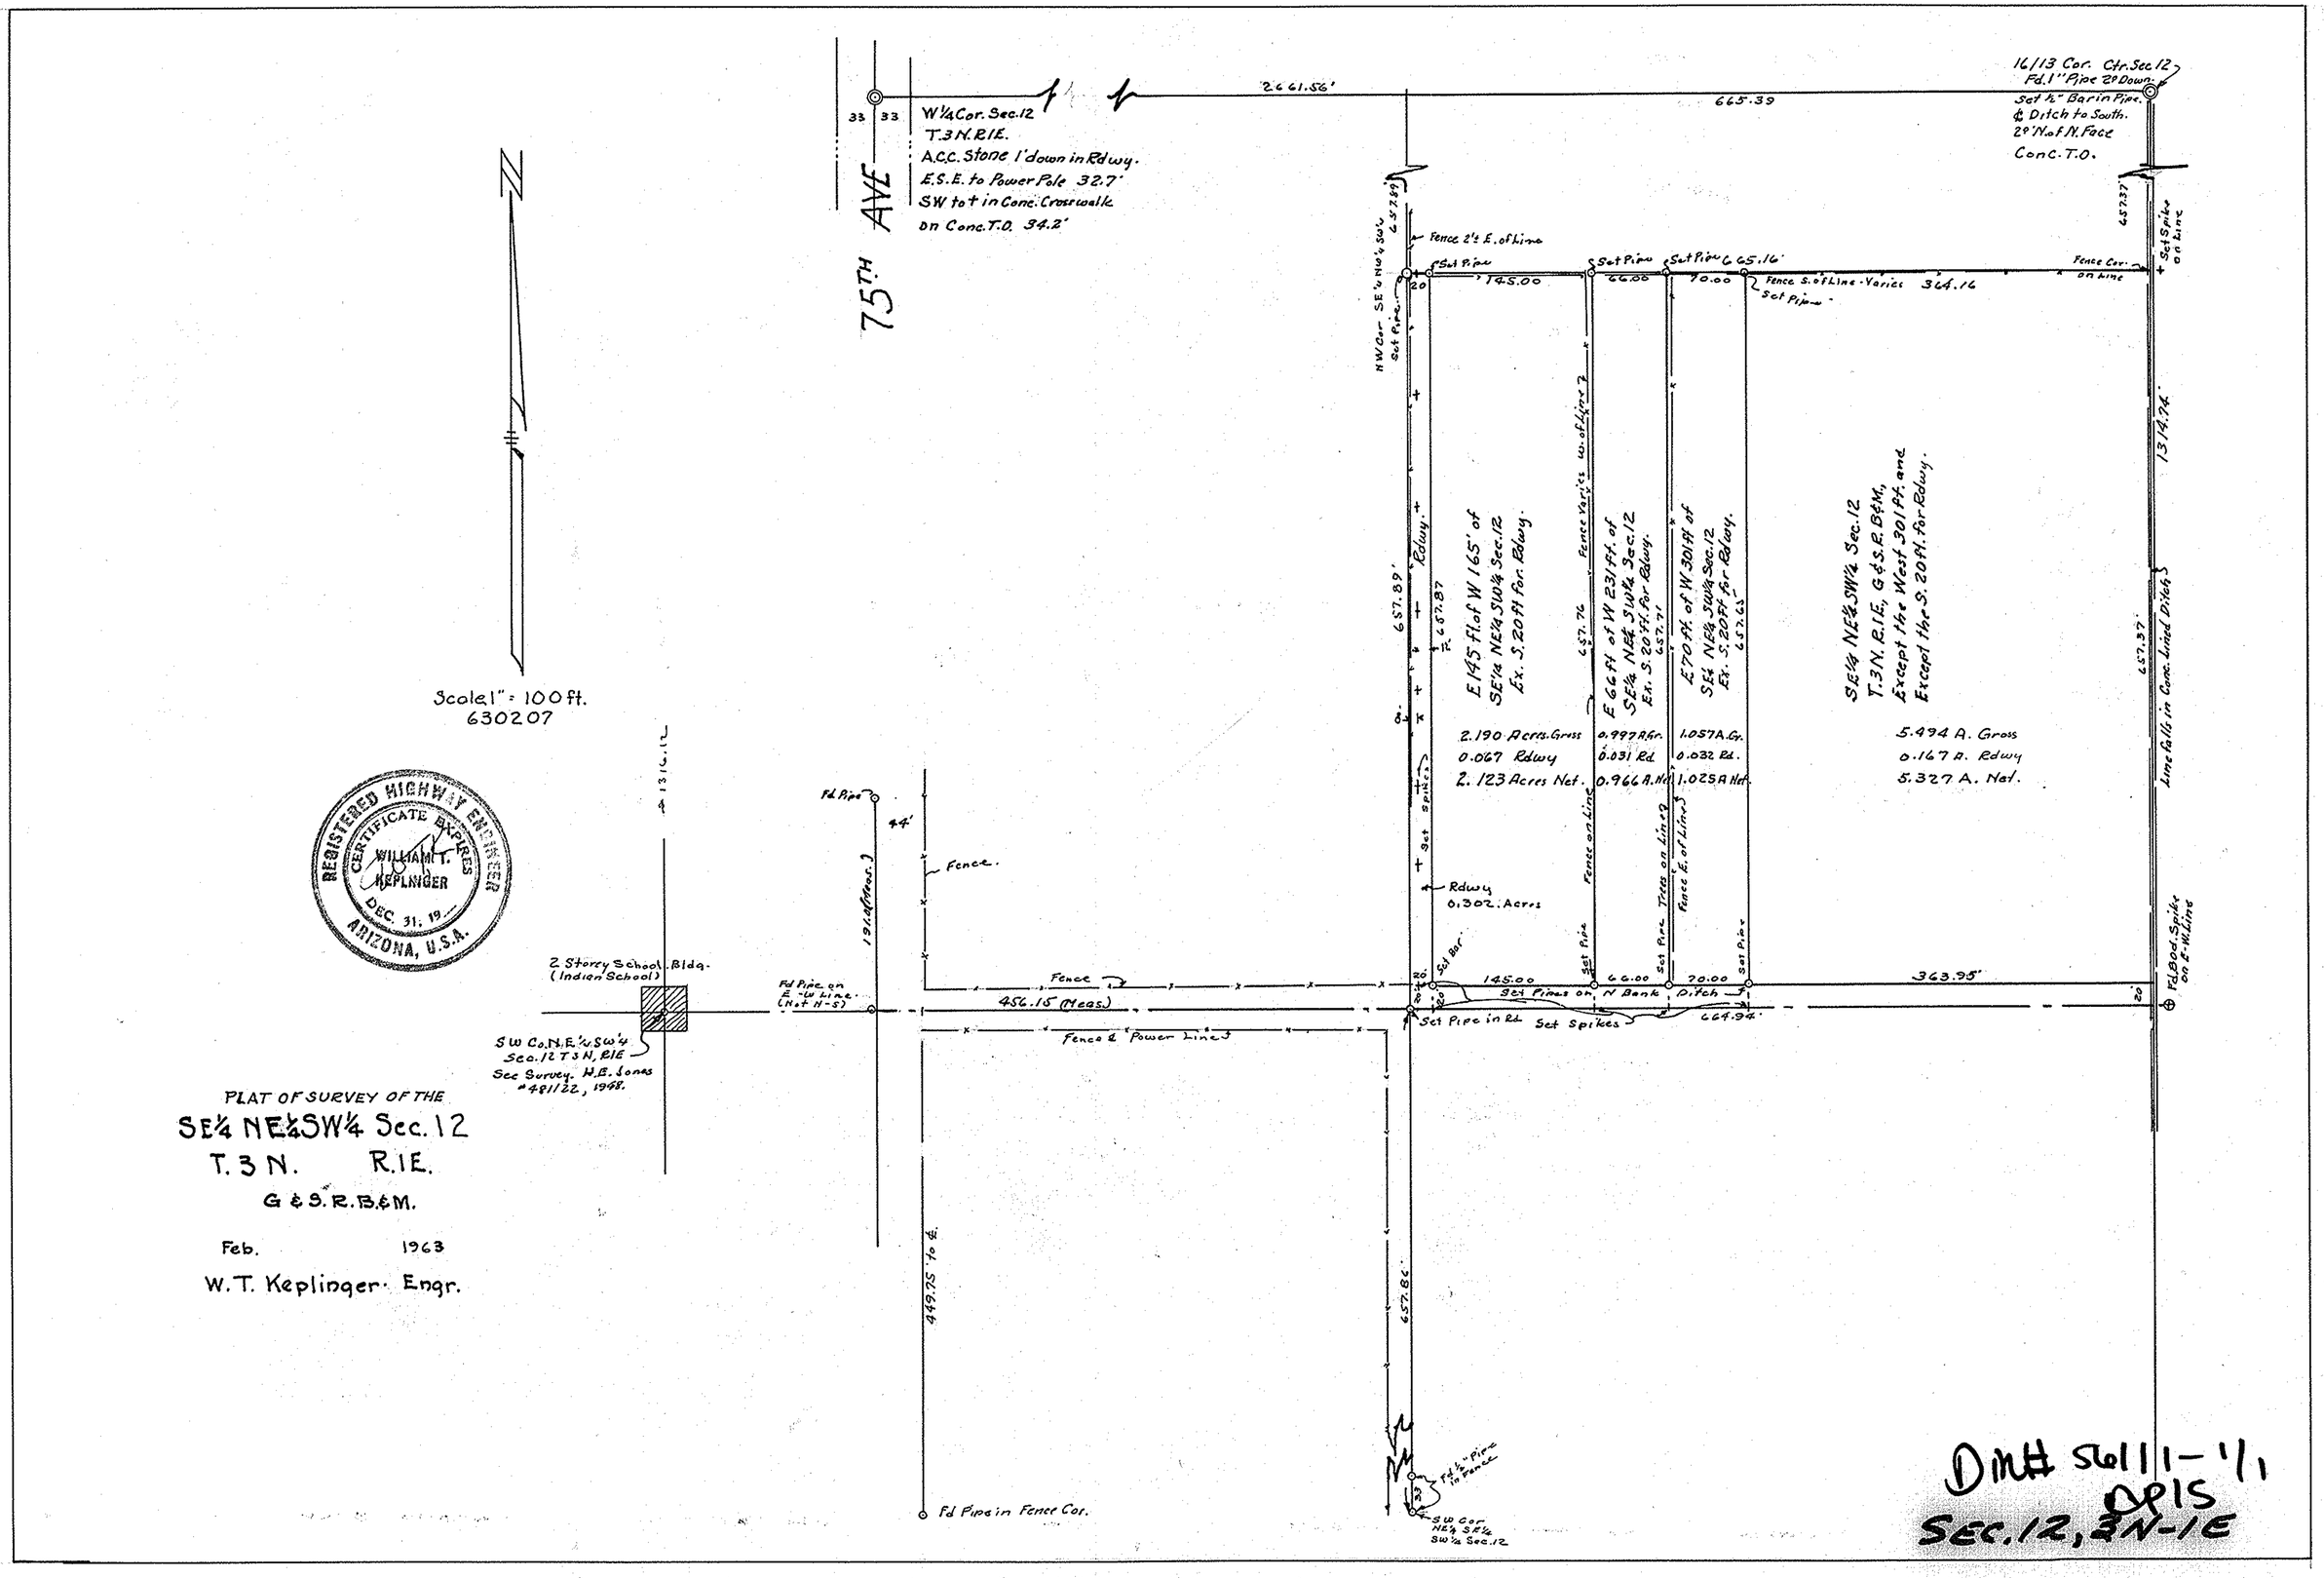

75TH AVE
W¼ Cor. Sec. 12
T.3N. R.1E.
A.C.C. Stone 1' down in Rdwy.
E.S.E. to Power Pole 32.7'
SW to + in Conc. Crosswalk
on Conc. T.O. 34.2'
2661.56'
665.39
16/13 Cor. Ctr. Sec. 12
Fd. 1" Pipe 2' Down
Set ½" Bar in Pipe.
℄ Ditch to South.
2' N. of N. Face
Conc. T.O.
Fence 2'± E. of Line
Set Pipe
145.00
66.00
70.00
665.16'
Fence S. of Line - Varies
364.16
Set Pipe
Fence Cor. on Line
Set Spike on Line
1314.74'
657.89'
657.87
657.76
657.71
657.65
657.37'
Rdwy.
E 145 ft. of W 165' of SE¼ NE¼ SW¼ Sec. 12 Ex. S. 20 ft. for Rdwy.
E 66 ft. of W 231 ft. of SE¼ NE¼ SW¼ Sec. 12 Ex. S. 20 ft. for Rdwy.
E 70 ft. of W 301 ft. of SE¼ NE¼ SW¼ Sec. 12 Ex. S. 20 ft. for Rdwy.
SE¼ NE¼ SW¼ Sec. 12 T.3N. R.1E., G&S.R.B&M., Except the West 301 ft. and Except the S. 20 ft. for Rdwy.
2.190 Acres Gross
0.067 Rdwy
2.123 Acres Net.
0.997 A. Gr.
0.031 Rd.
0.966 A. Net
1.057 A. Gr.
0.032 Rd.
1.025 A. Net
5.494 A. Gross
0.167 A. Rdwy
5.327 A. Net.
Line falls in Conc. Lined Ditch
Fence Varies W. of Line
Fence on Line
Trees on Line
Fence E. of Line
Set Spikes
Rdwy 0.302 Acres
Fd. Pipe
44'
Fence.
191.0 (Meas.)
1316.12
2 Storey School Bldg. (Indian School)
Fd. Pipe on E-W Line (Not N-S)
Fence
456.15 (Meas.)
Set Bar
Set Pipes on N Bank Ditch
Set Pipe in Rd.
Set Spikes
664.94'
363.95'
Fd. Bod. Spike on E-W Line
SW Co. NE¼ SW¼ Sec. 12 T3N, R1E
See Survey. H.E. Jones #481122, 1948.
Fence & Power Line
449.75 to ℄
657.86'
Fd. Pipe in Fence Cor.
Fd ½" Pipe in Fence
SW Cor. NE¼ SE¼ SW¼ Sec. 12
Scale 1" = 100 ft.
630207
REGISTERED HIGHWAY ENGINEER
CERTIFICATE EXPIRES
WILLIAM T. KEPLINGER
DEC. 31, 19__
ARIZONA, U.S.A.
PLAT OF SURVEY OF THE
SE¼ NE¼ SW¼ Sec. 12
T. 3 N. R. 1 E.
G & S. R. B & M.
Feb. 1963
W. T. Keplinger Engr.
DM# 561 1-1/1
APIS
SEC. 12, 3N-1E