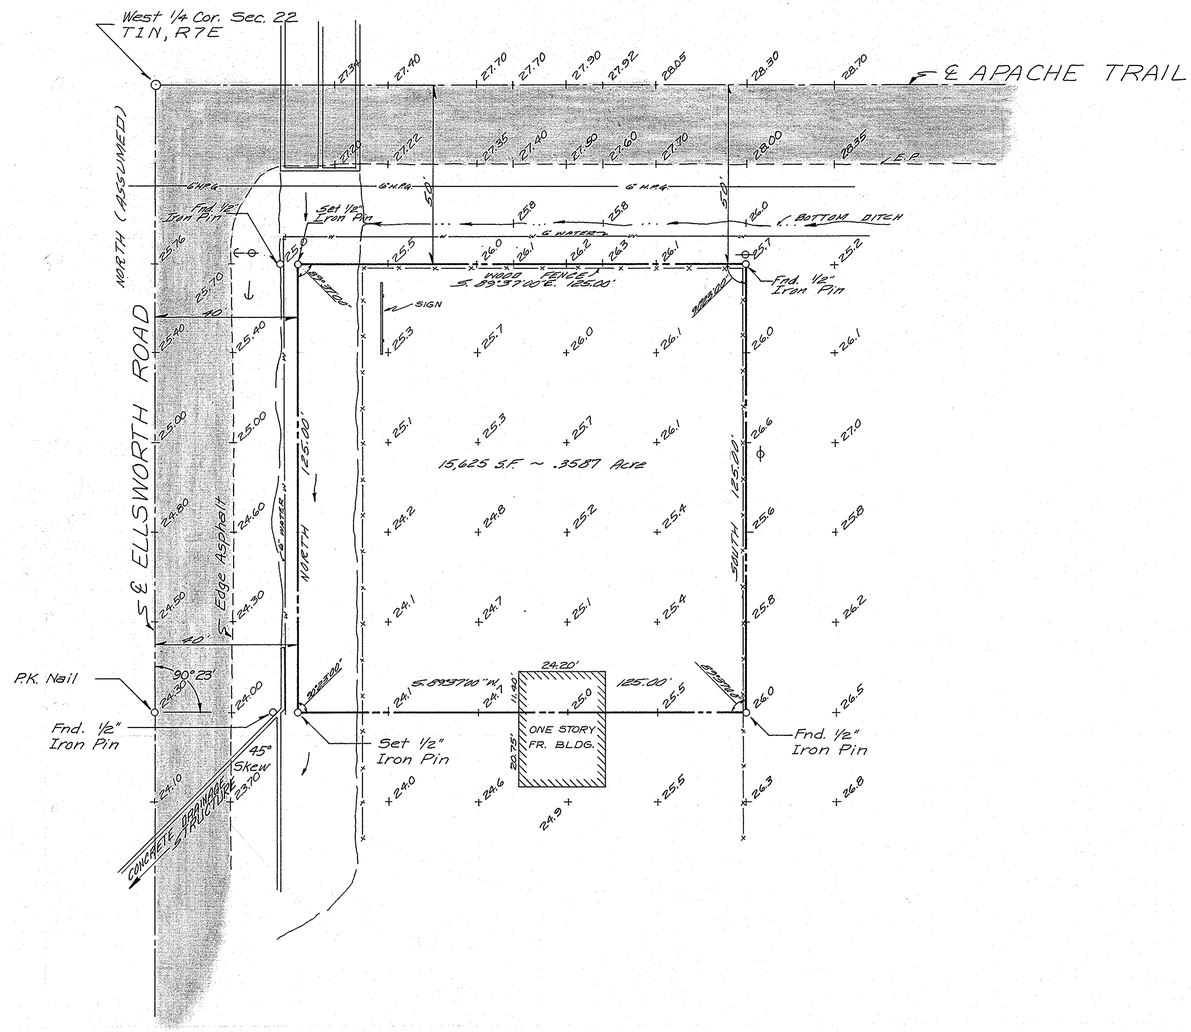

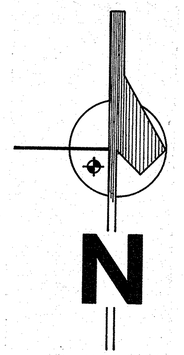

SCALE: 1" = 20'

A.T.A. SURVEY for CIRCLE K

N. 175' of The W. 165' of The N.W. 1/4 of The S.W. 1/4 of SEC. 22, T-1-N., R-7-E. Except the North 50' and the West 40' Thereof.

BENCH MARK

A.H.D. Brass Cap on Headwall of Concrete Drainage Structure on North side of Apache Trail, 50' ± East of Centerline of Intersection.
ELEV. = 1528.29

CERTIFICATE

I HEREBY CERTIFY BY MY SEAL AND SIGNATURE HEREON THAT THE SURVEY OF THE PROPERTY HEREIN SHOWN WAS PERFORMED UNDER MY DIRECTION DURING THE MONTH OF DECEMBER 1970 ALL CORNERS ARE MONUMENTED AS SHOWN.

Registered Professional Engineer
CERTIFICATE NO. 6391
ROBERT W. ROBERTS
Signed 12-4-70
ARIZONA, U.S.A.

RESULTS OF SURVEY
ELLSWORTH RD. & APACHE TRAIL
MARICOPA COUNTY, ARIZONA

SCALE: 1" = 20'	APPROVED BY:	DRAWN BY G. D.
DATE: 1-4-70		REVISED
FOR THE CIRCLE K CORP. 2810 W. CAMELBACK RD. PHOENIX, ARIZONA		
		DRAWING NUMBER 1270-5

ASSOCIATED ENGINEERS
Civil Consultants
Phoenix Arizona

DIN 56174 1/1
APLS

22/1N/7E R1-176

24X36 PRINTED ON NO. 1000H CLEARPRINT