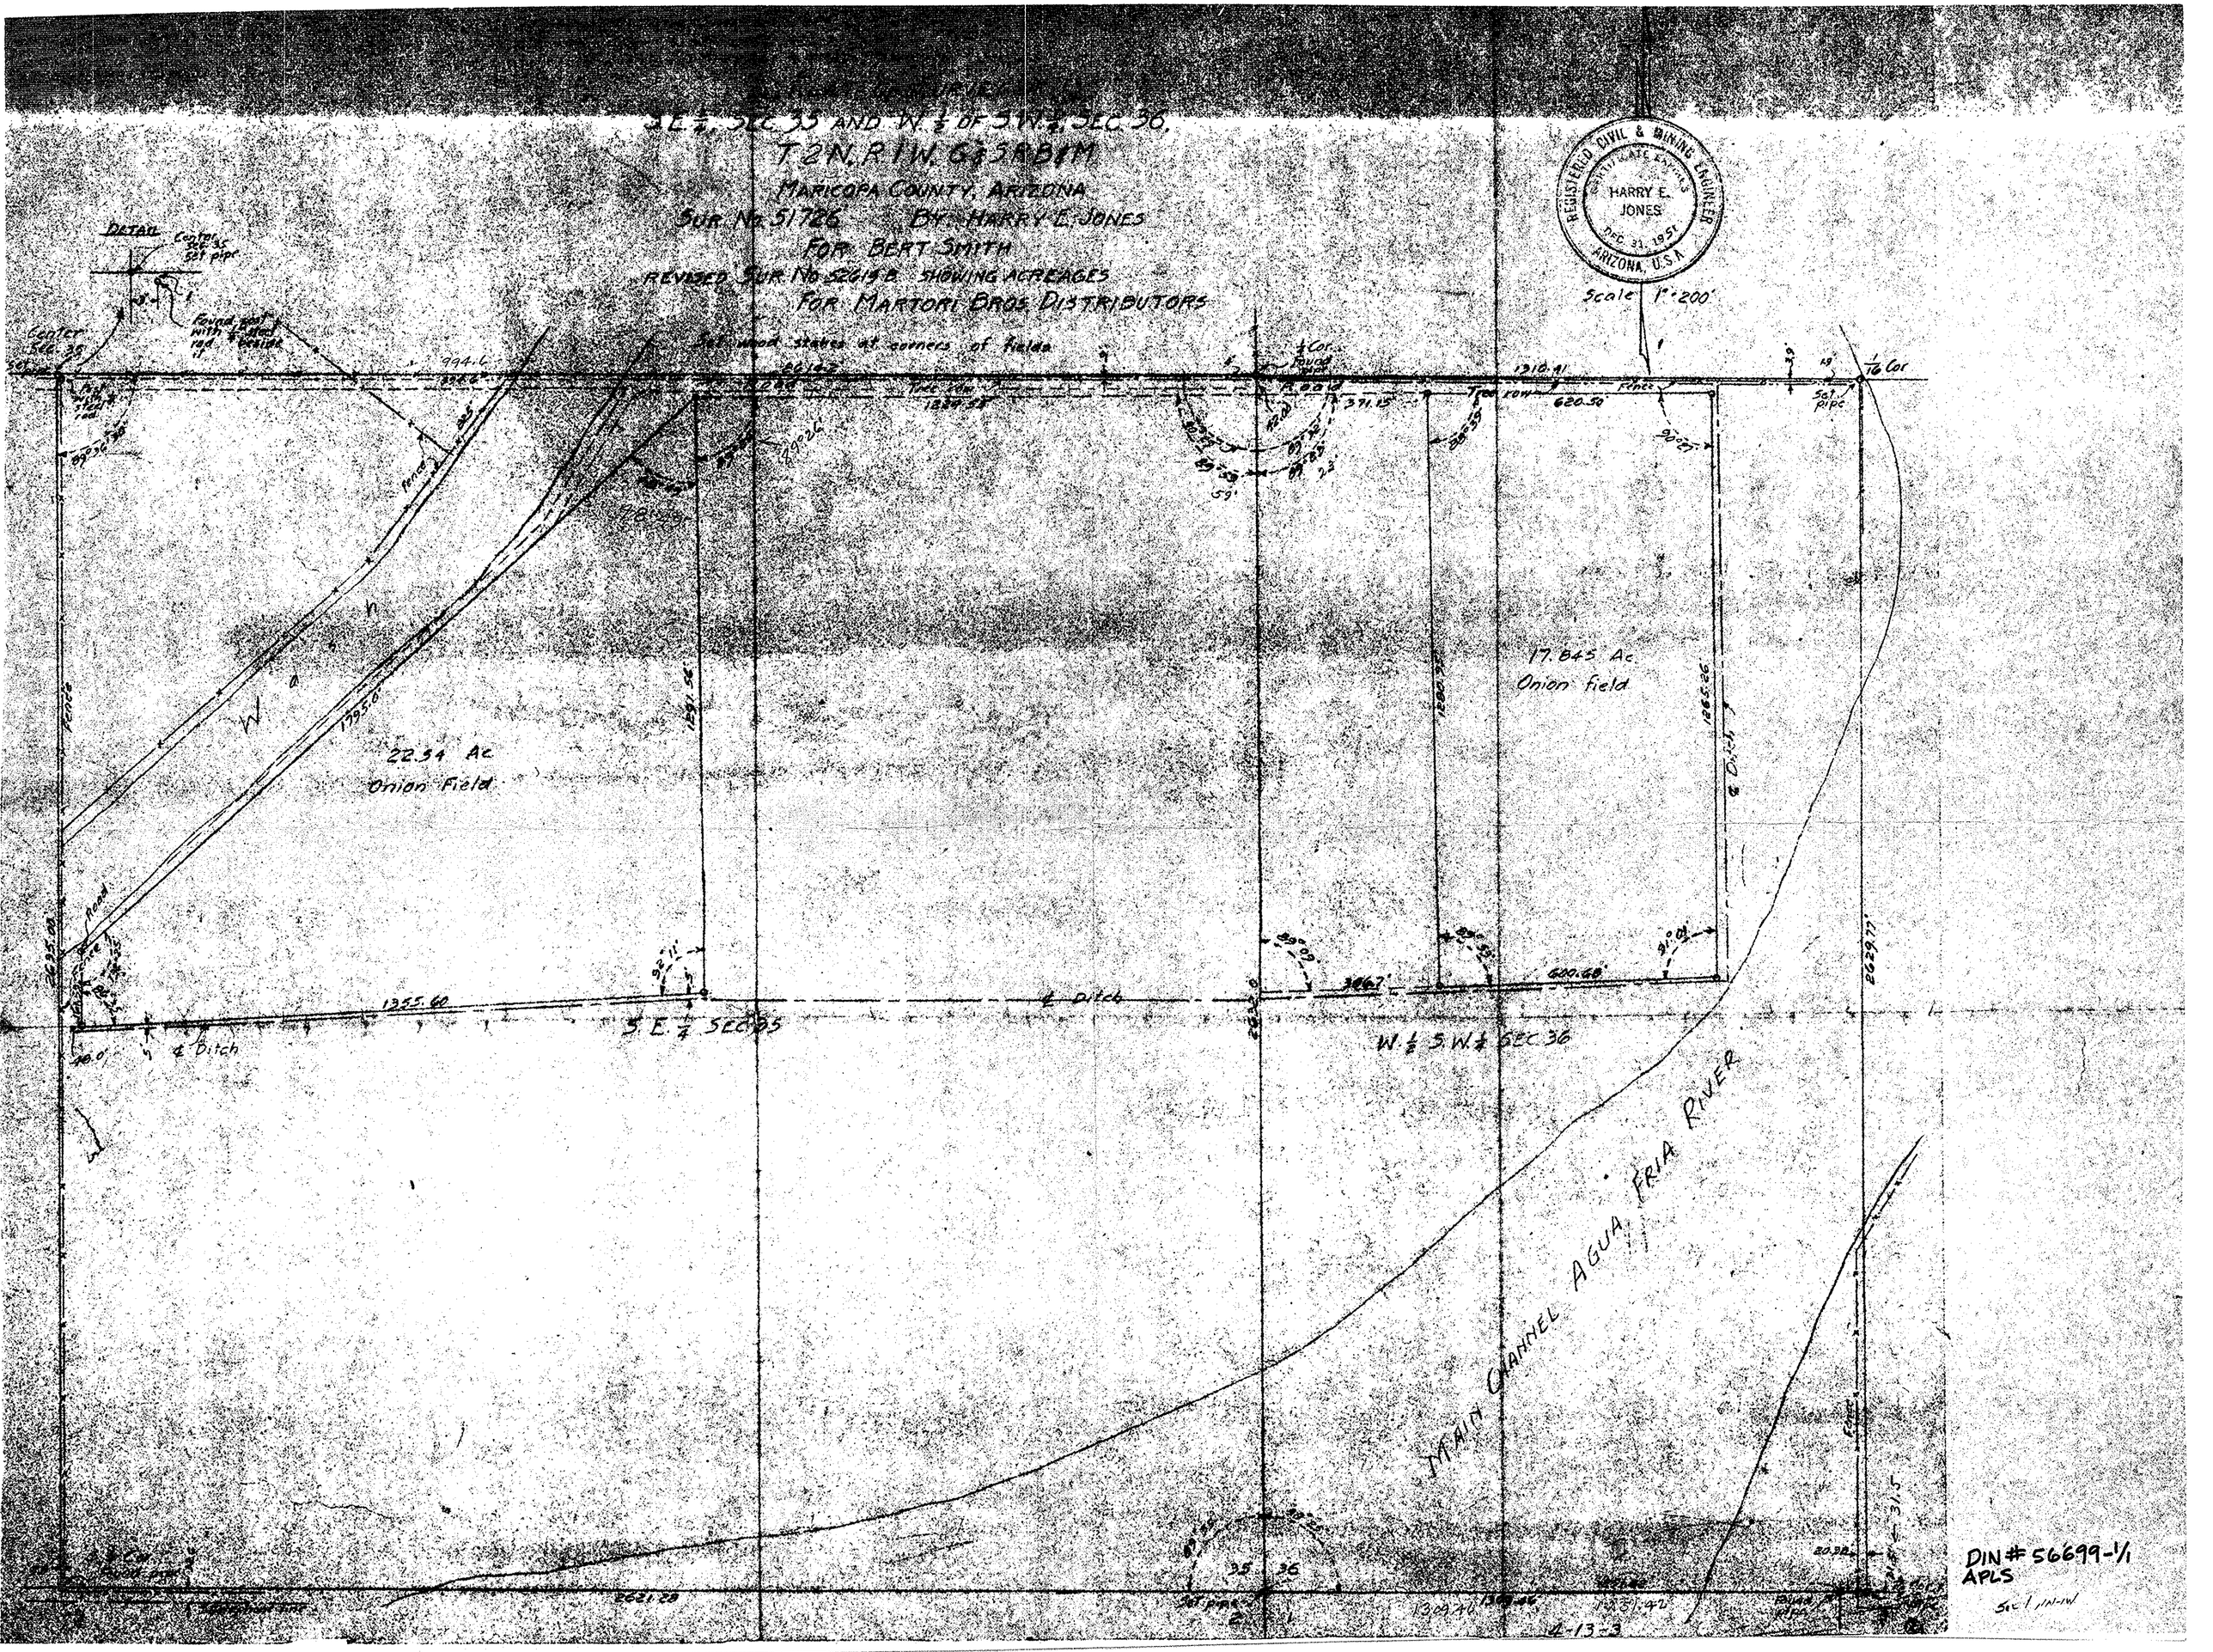
S.E. ¼ SEC. 35 AND W. ½ OF S.W. ¼ SEC. 36,
T.2N. R.1W. G&SRB&M
MARICOPA COUNTY, ARIZONA
SUR. No. 51726 BY: HARRY E. JONES
FOR BERT SMITH
REVISED SUR. No. 52619 B. SHOWING ACREAGES
FOR MARTORI BROS. DISTRIBUTORS
REGISTERED CIVIL & MINING ENGINEER
HARRY E. JONES
DEC 31, 1957
ARIZONA, U.S.A.
Scale 1" = 200'
DETAIL
Center Sec. 35 Set pipe
Center Sec. 35
Set wood stakes at corners of fields
1/16 Cor.
Set pipe
17.845 Ac
Onion field
22.54 Ac
Onion field
℄ Ditch
S.E. ¼ SEC. 35
W. ½ S.W. ¼ SEC. 36
MAIN CHANNEL AGUA FRIA RIVER
Fence
Road
Tree row
Pipe
DIN # 56699-1/1
APLS
Sec 1 1N-1W