3 of 7

COUNTY	STATE	PROJ. No.	SHEET	OF	AS BUILT
MARICOPA	ARIZ.	32-207	3	7	8-12-65

NEW RIVER ROAD
MARICOPA COUNTY

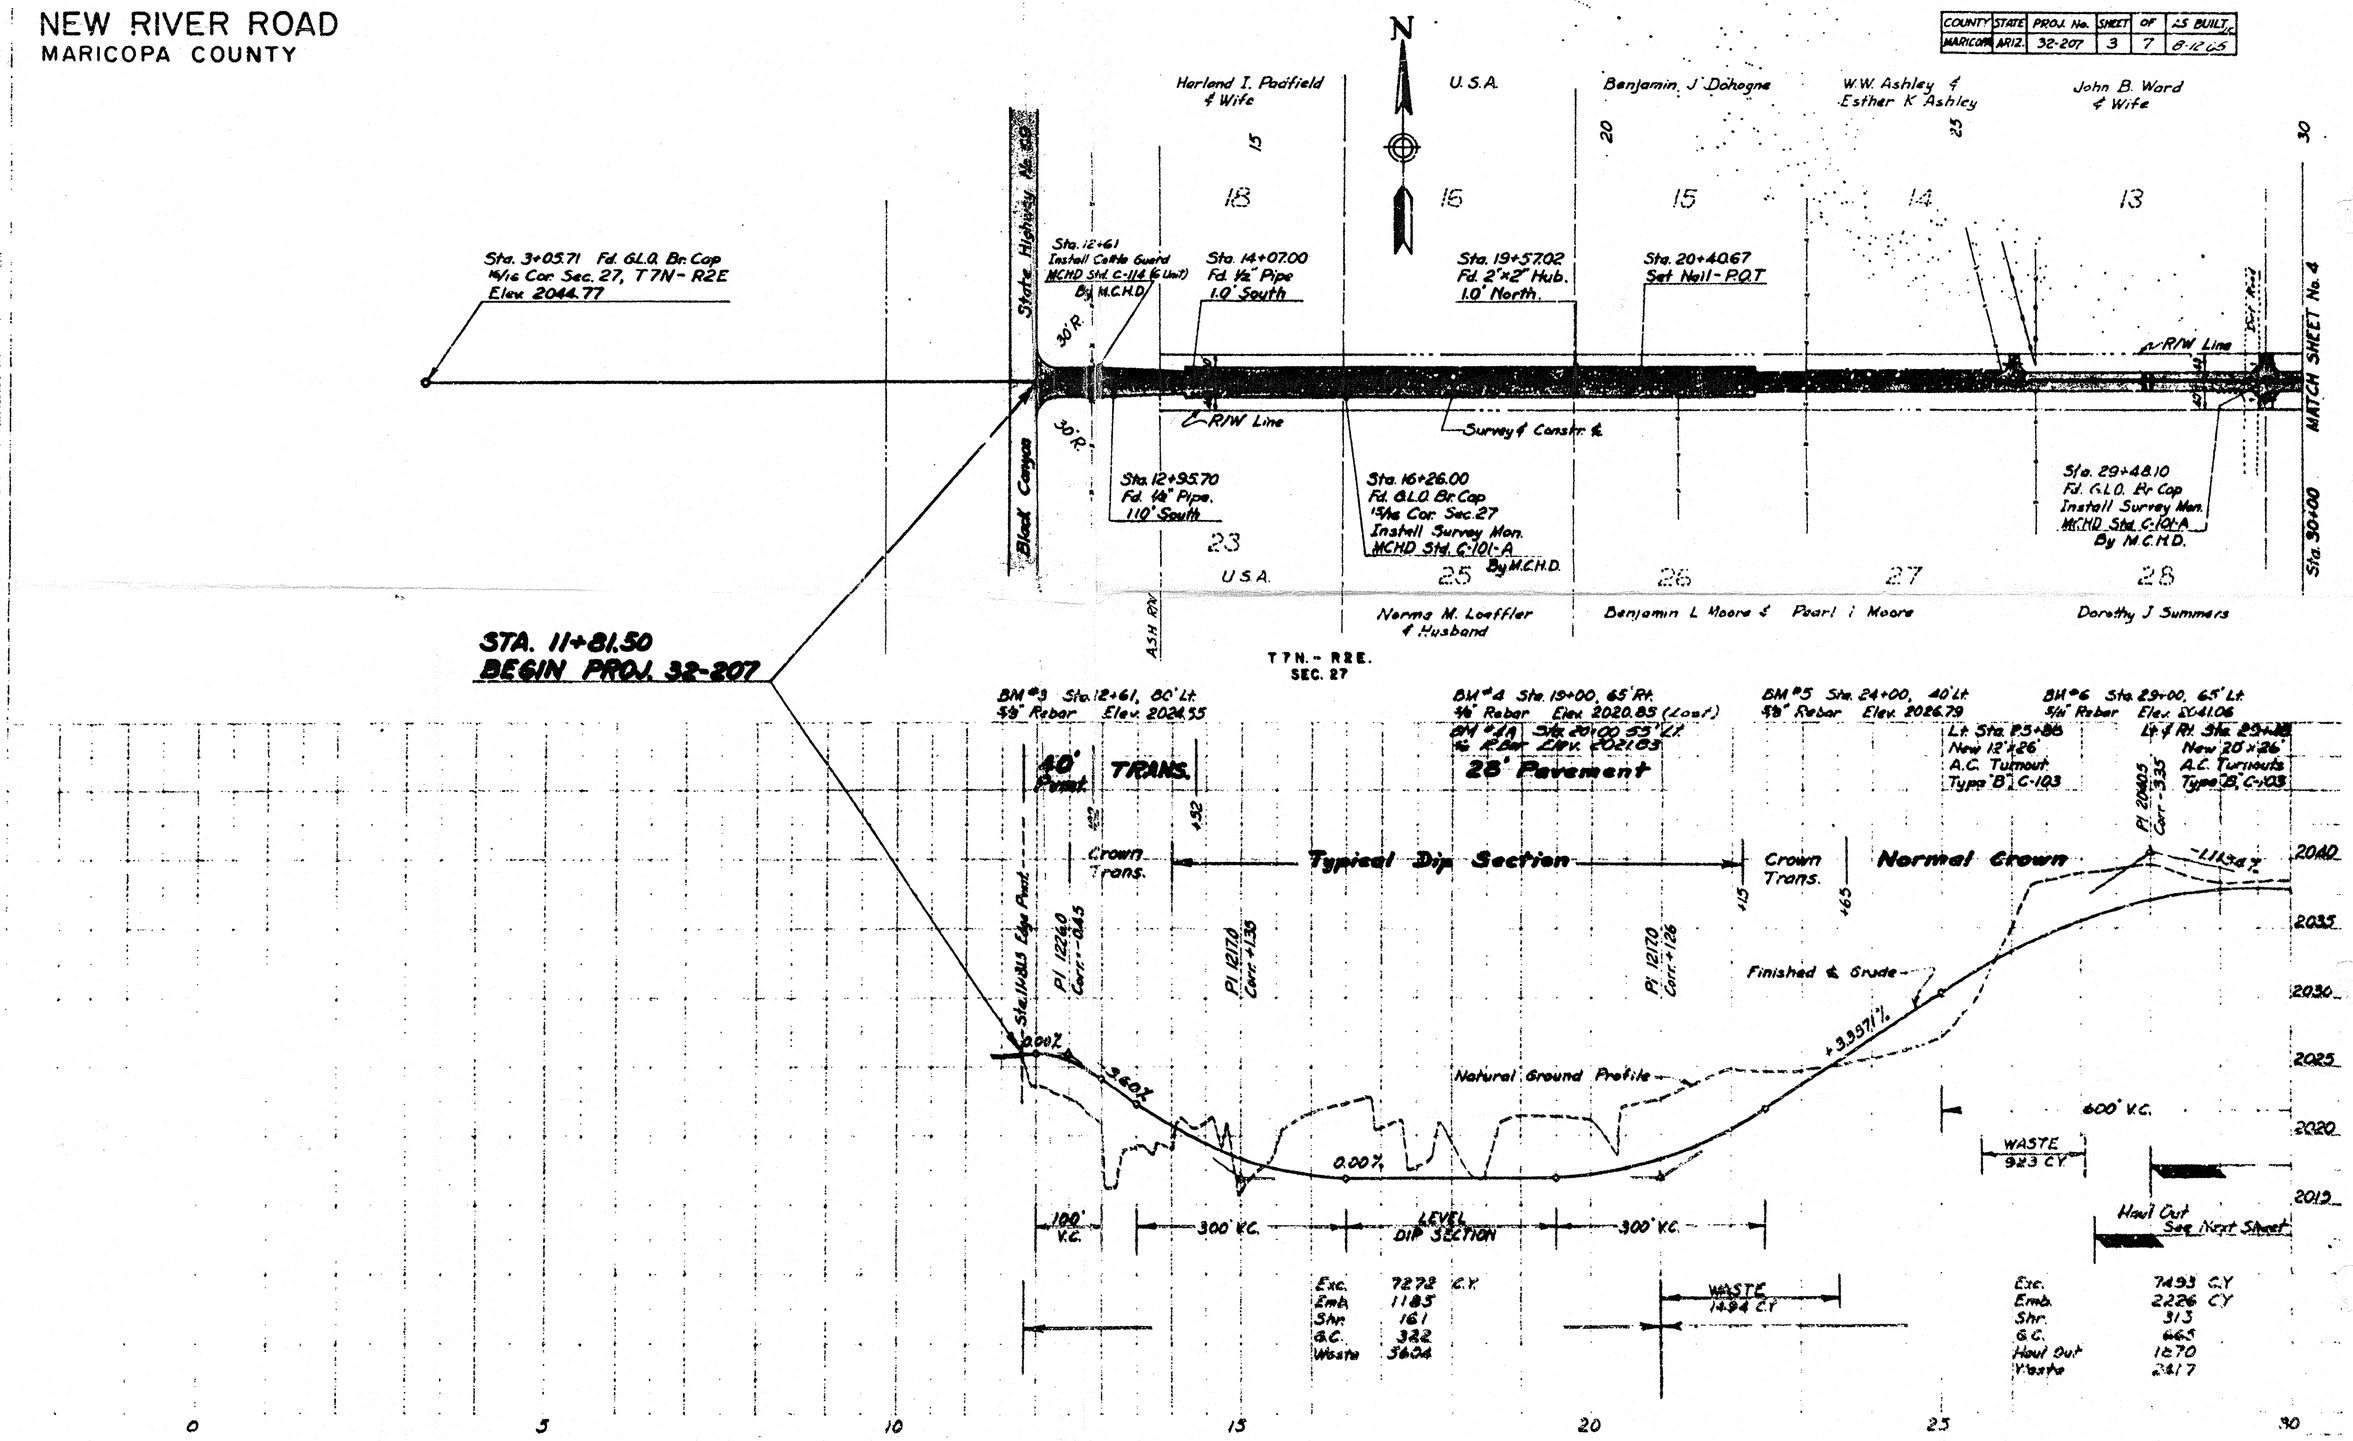

DIN#57295-1/3