Pt Sta 67+35.09

NEW RIVER ROAD
MARICOPA COUNTY

COUNTY	STATE	PROJ. No.	SHEET	OF	AS BUILT
MARICOPA	ARIZ.	32-207	4	7	8-12-65

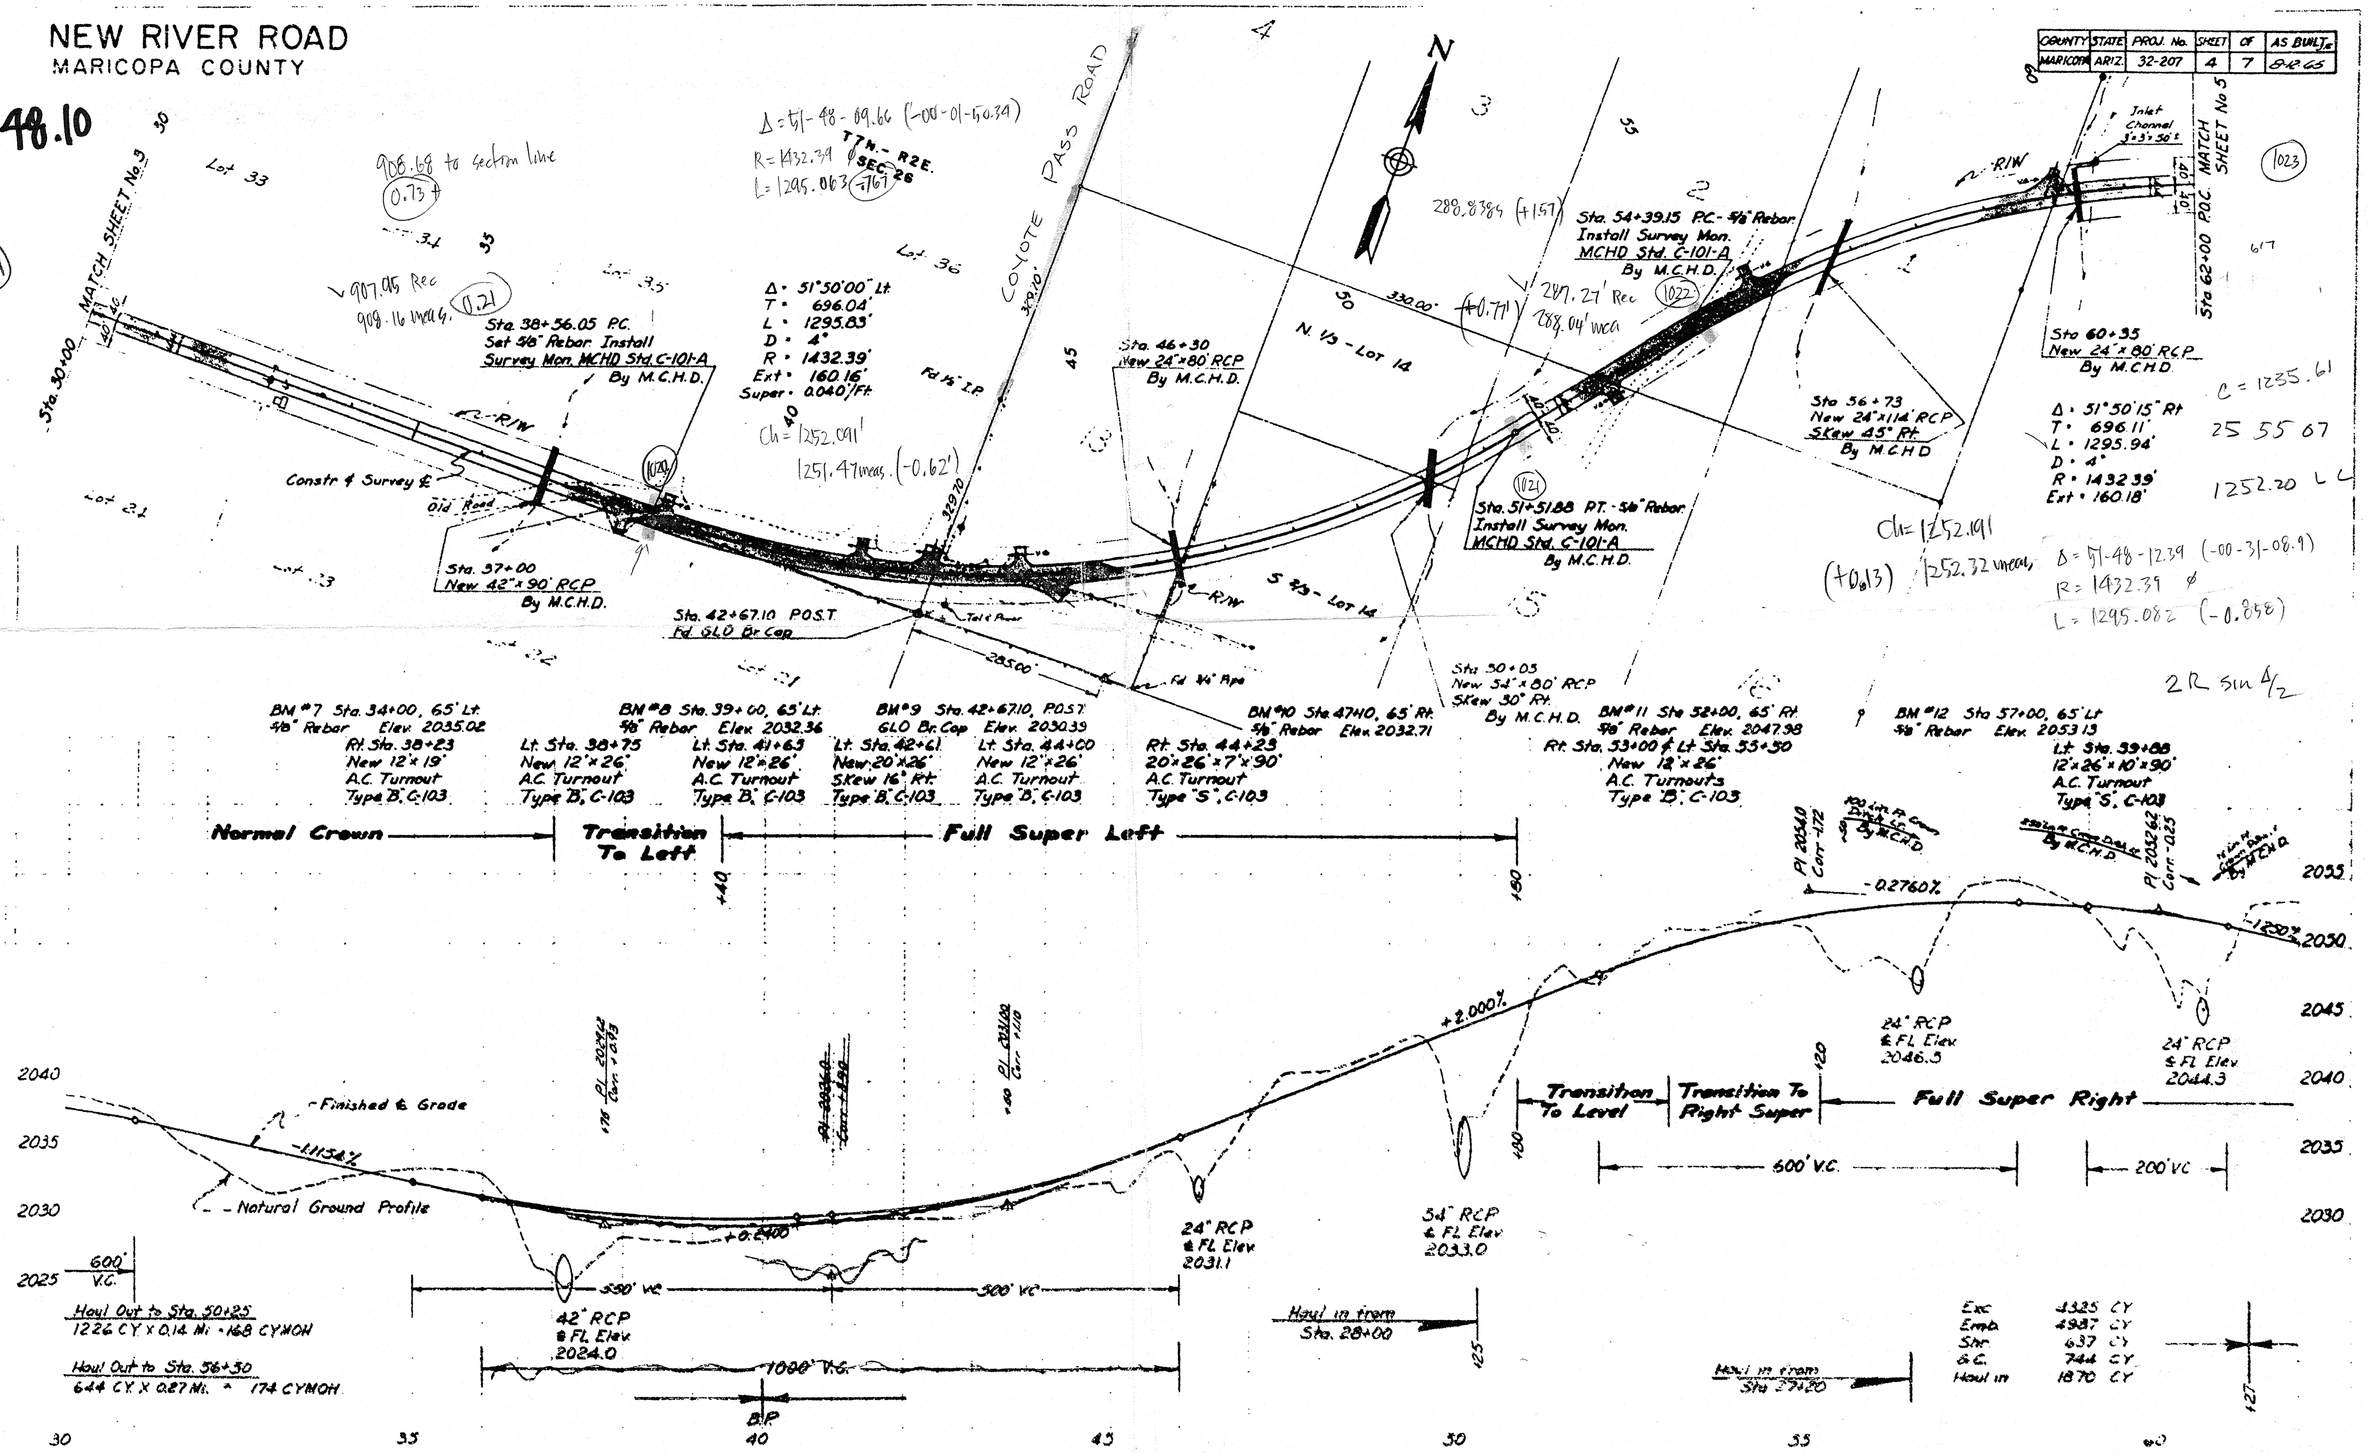

25.9186111

DIN # 57295-2/3