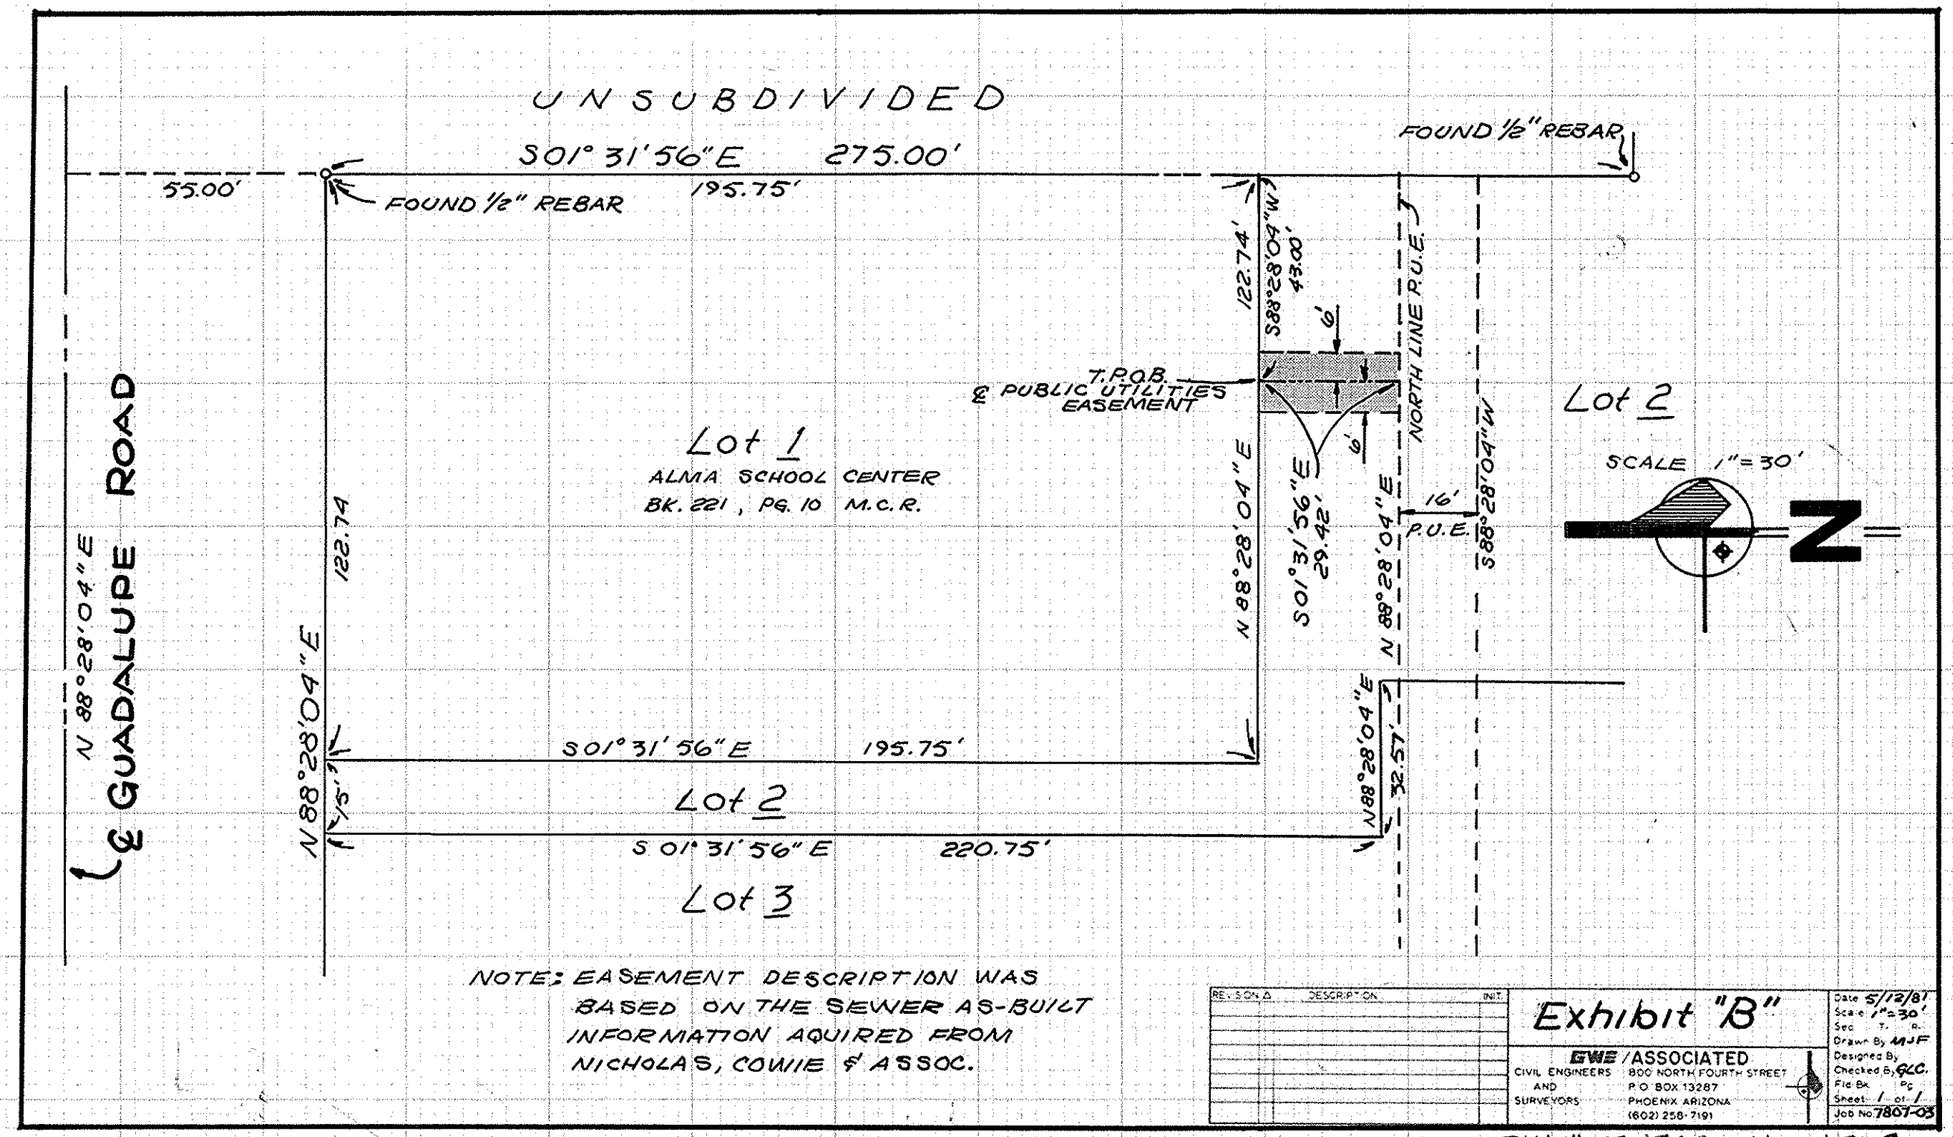

NOTE: EASEMENT DESCRIPTION WAS BASED ON THE SEWER AS-BUILT INFORMATION AQUIRED FROM NICHOLAS, COWIE & ASSOC.

REVISION	DESCRIPTION	INIT.

Exhibit "B"

GWE / ASSOCIATED
CIVIL ENGINEERS AND SURVEYORS
800 NORTH FOURTH STREET
P.O. BOX 13287
PHOENIX ARIZONA
(602) 258-7191

Date 5/12/87
Scale 1"=30'
Sec T. R.
Drawn By MJF
Designed By
Checked By GLC.
File Bk. Pg.
Sheet 1 of 1
Job No. 7807-03

DIN # 57522 -1/1 APLS