PLANT LAYOUT
GOETZ ICE COMPANY
TOLLESON ARIZONA

F. N. HOLMQUIST — ENGINEER

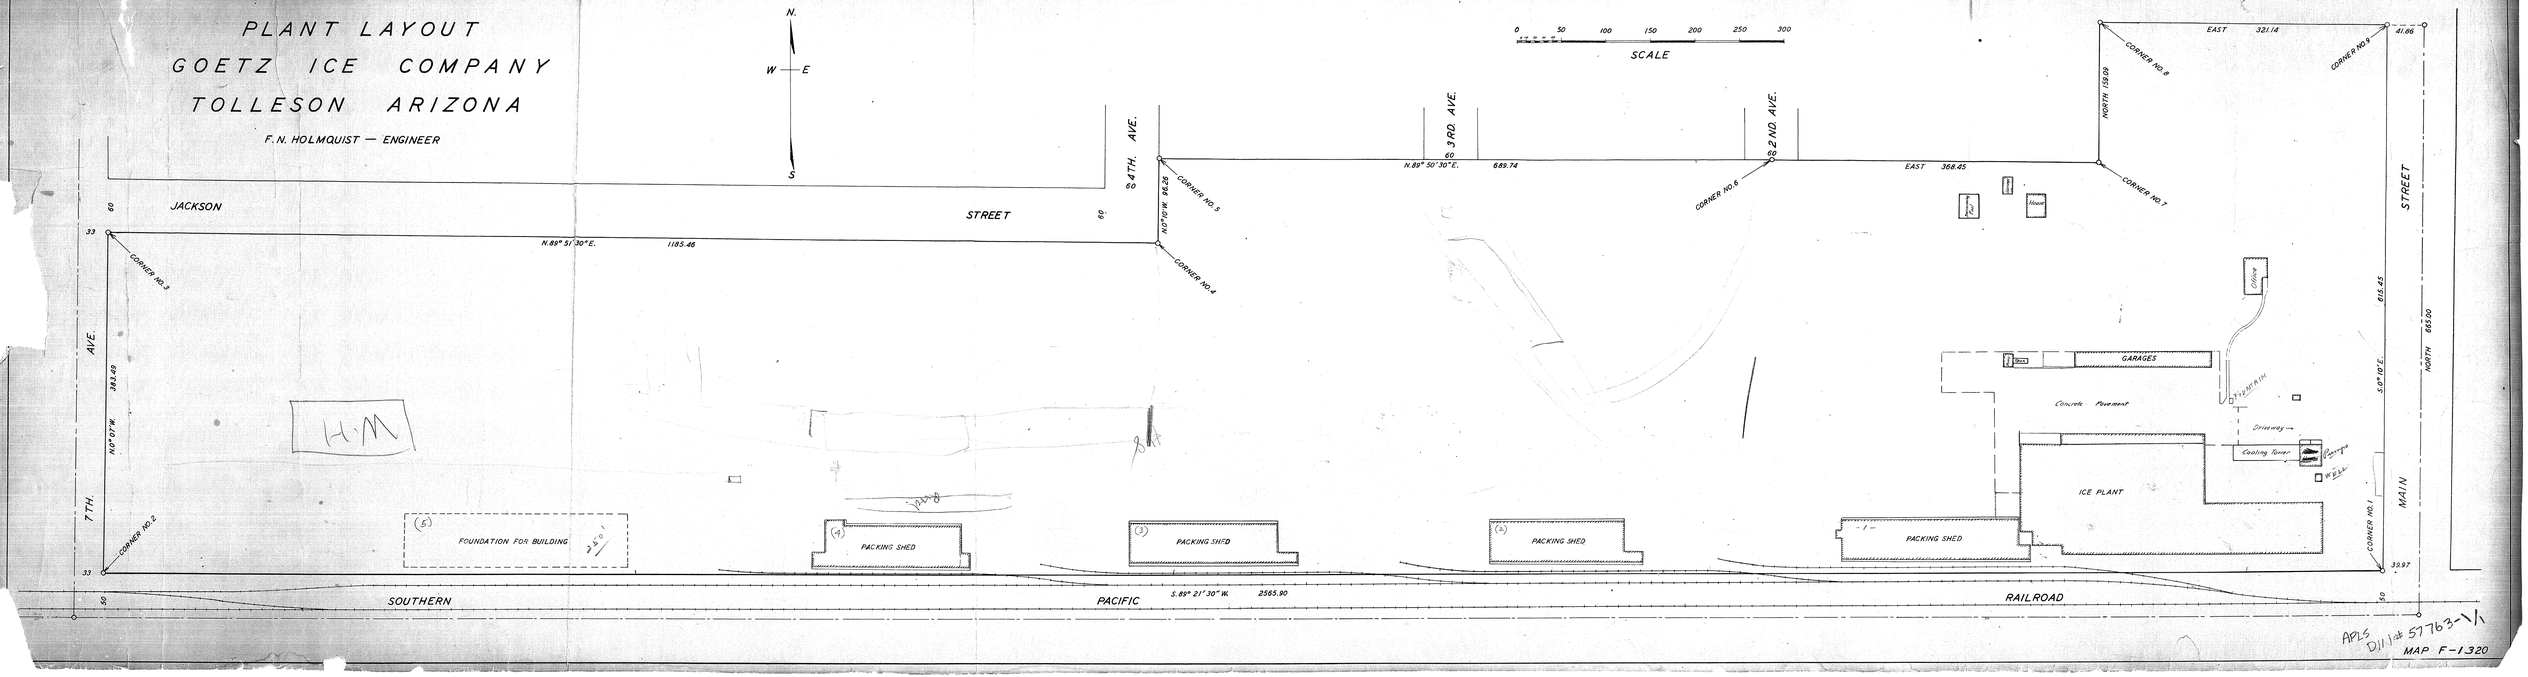

H.M

APLS D.11 # 57763-11

MAP F-1320