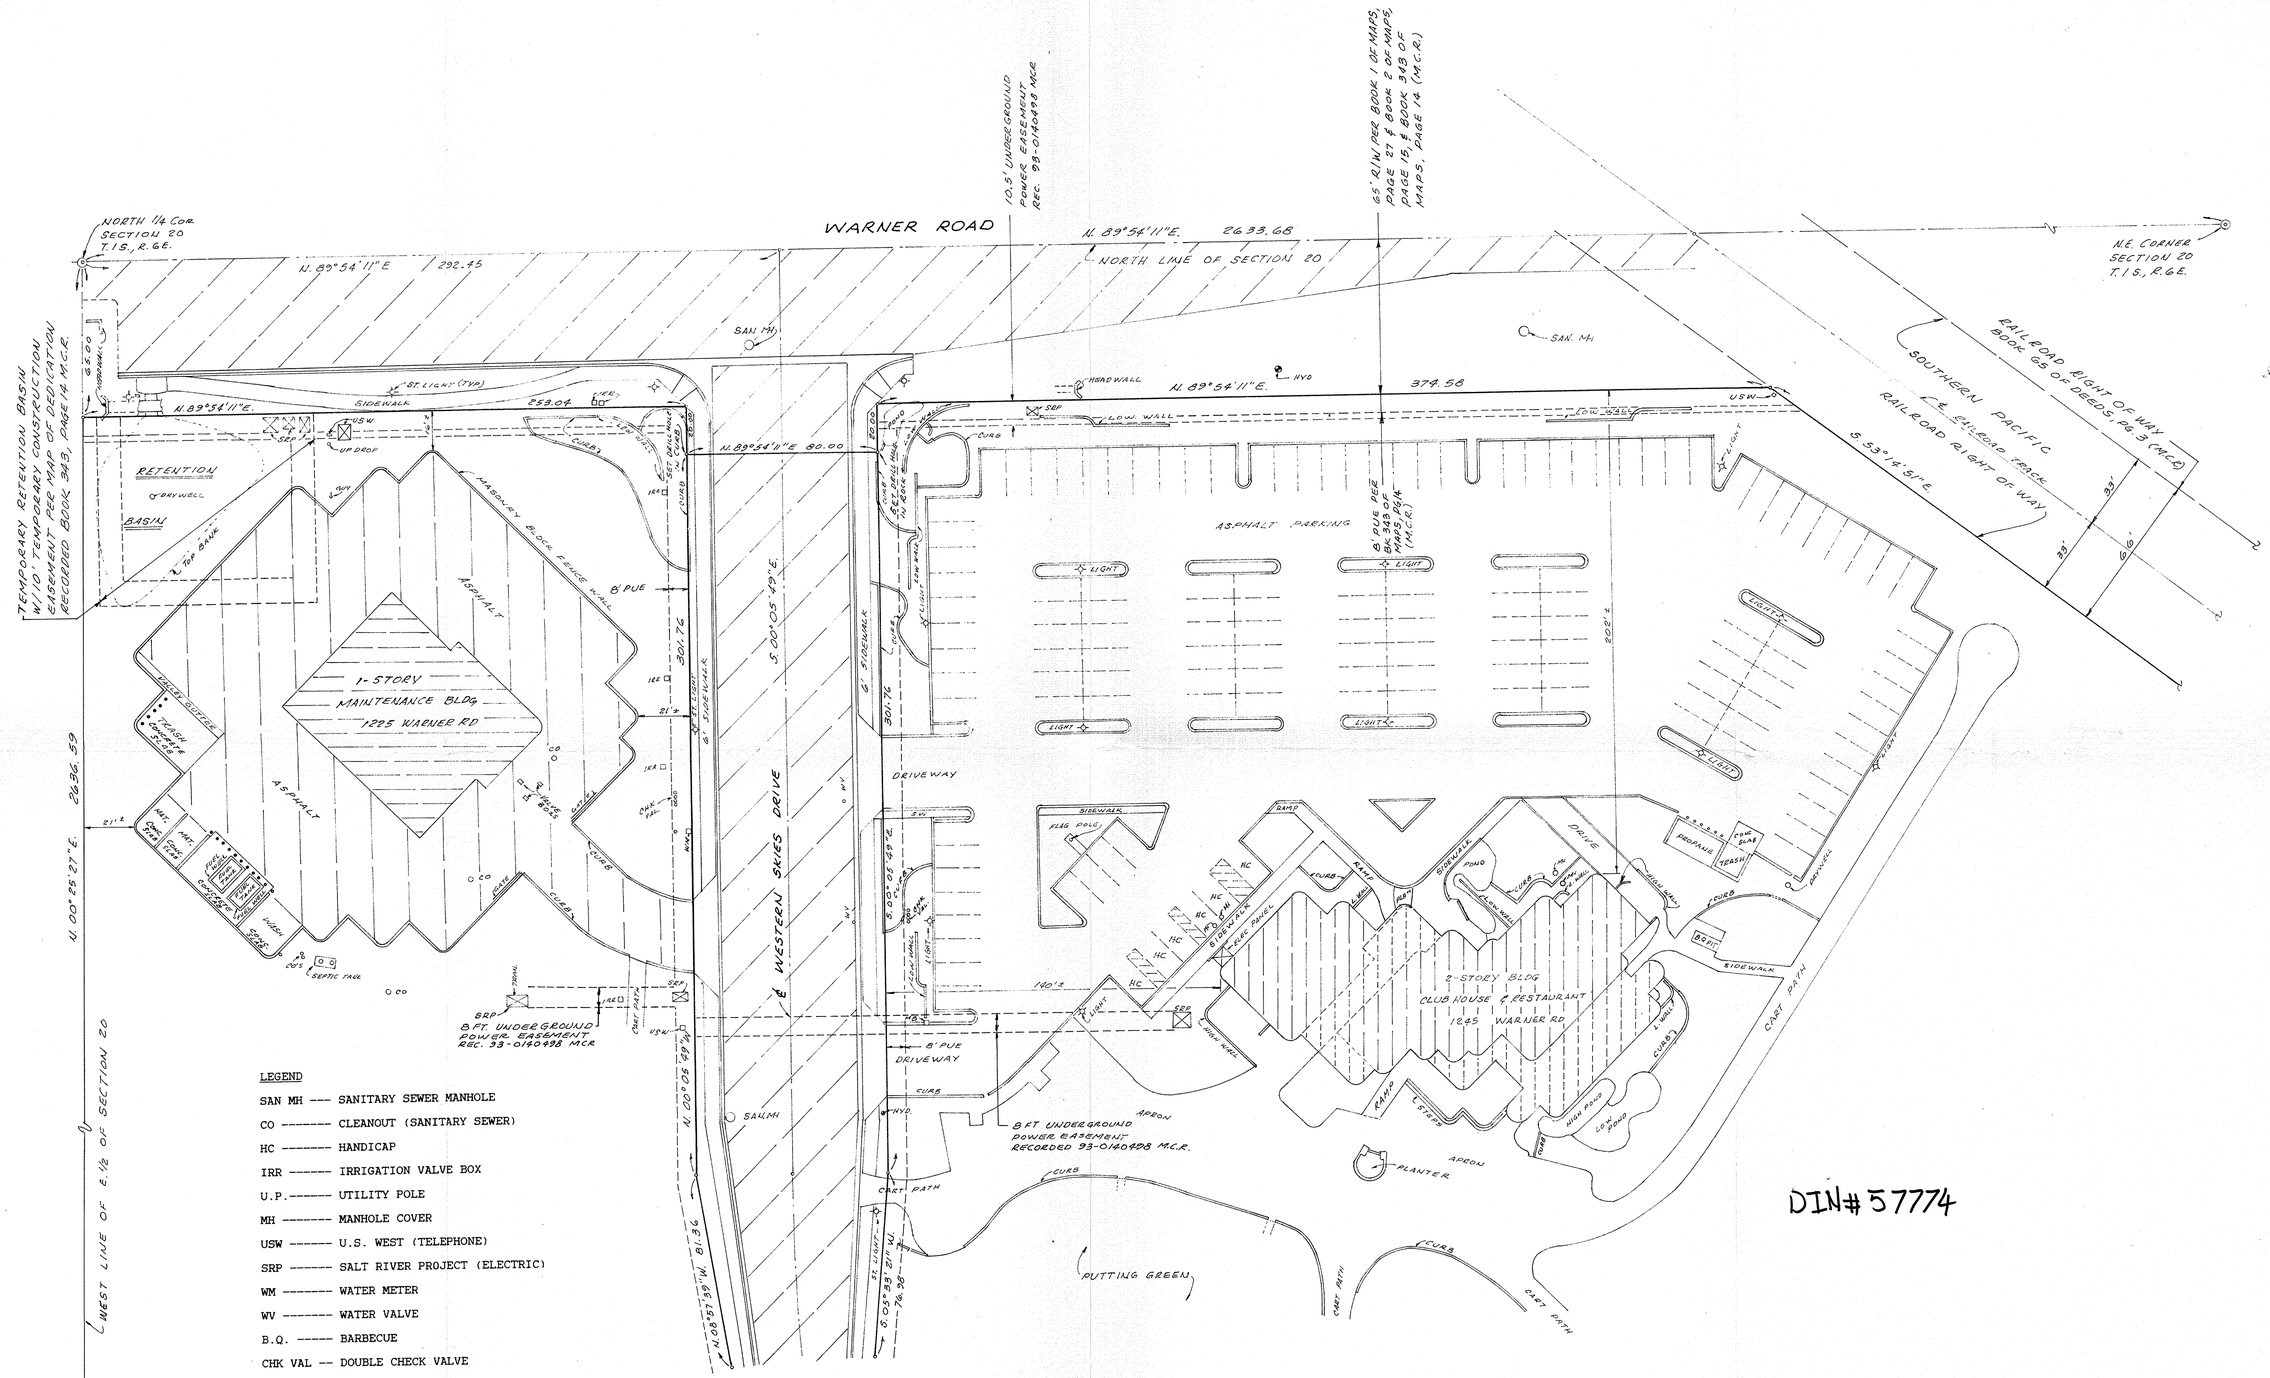

LEGEND

SAN MH --- SANITARY SEWER MANHOLE
CO ------- CLEANOUT (SANITARY SEWER)
HC ------- HANDICAP
IRR ------- IRRIGATION VALVE BOX
U.P.------- UTILITY POLE
MH ------- MANHOLE COVER
USW ------- U.S. WEST (TELEPHONE)
SRP ------- SALT RIVER PROJECT (ELECTRIC)
WM ------- WATER METER
WV ------- WATER VALVE
B.Q. ----- BARBECUE
CHK VAL -- DOUBLE CHECK VALVE
MAT ------ MATERIALS (SAND/GRAVEL)
TRAN ----- TRANSFORMER (SRP)
MB ------- MAIL BOX
SW ------- SIDEWALK

EXISTING PARKING:

131 - REGULAR PARKING SPACES CLUBHOUSE
6 -- HANDICAP PARKING SPACES CLUBHOUSE