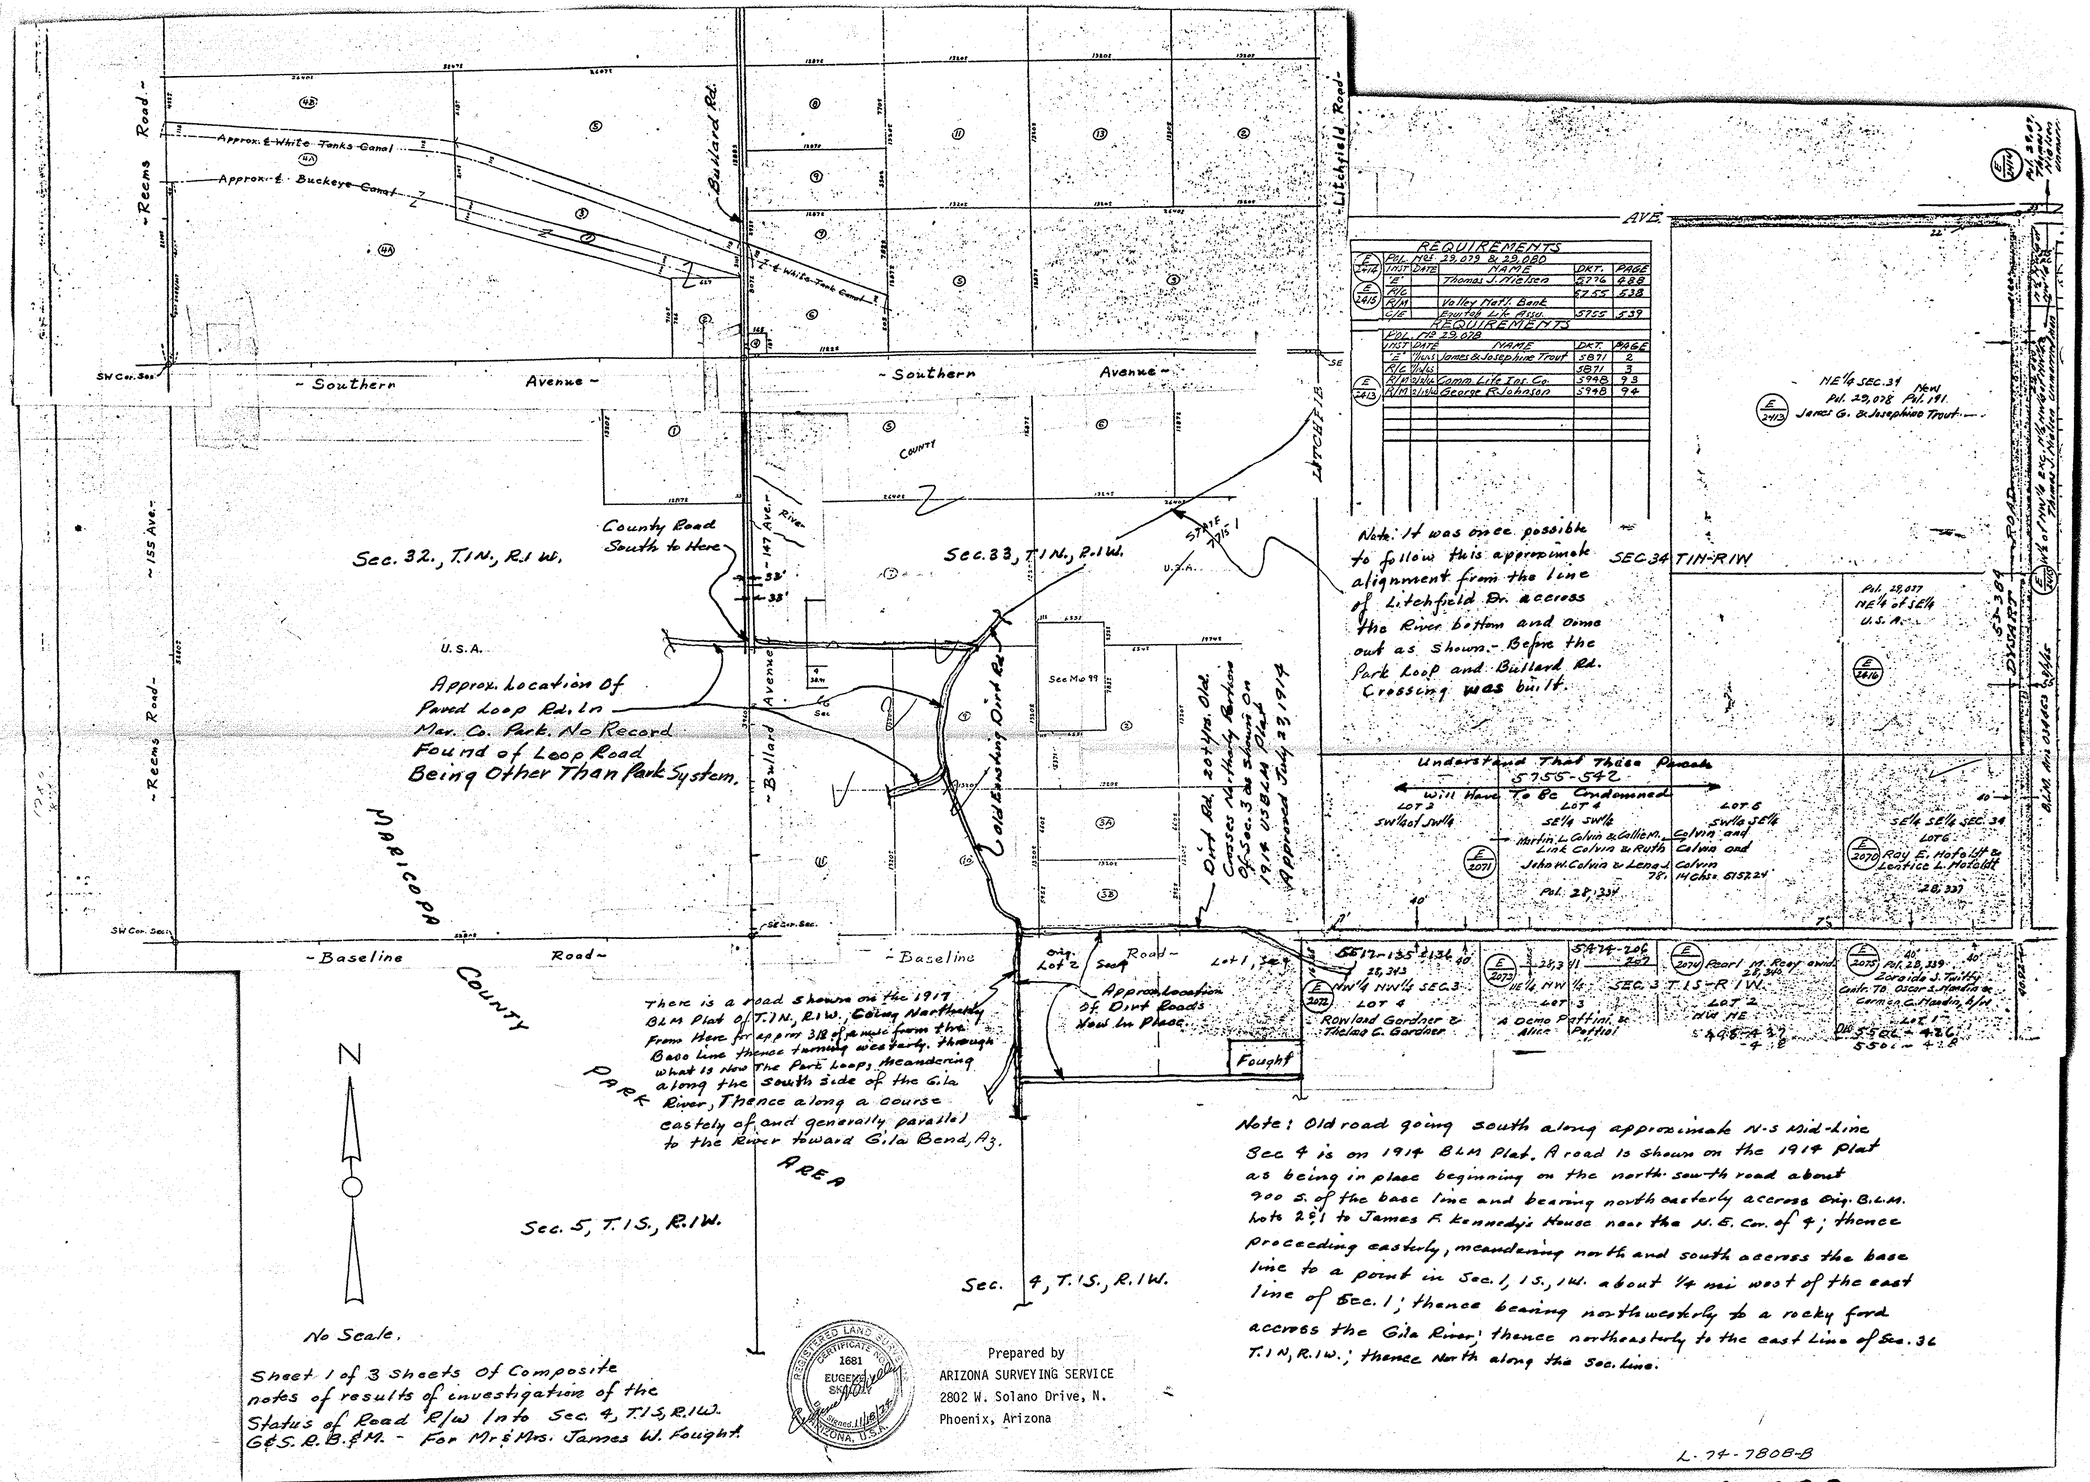

Sheet 1 of 3 Sheets Of Composite notes of results of investigation of the Status of Road R/W Into Sec. 4, T.1S, R.1W. G&S.R.B.&M. - For Mr. & Mrs. James W. Fought.

DIN# 57929