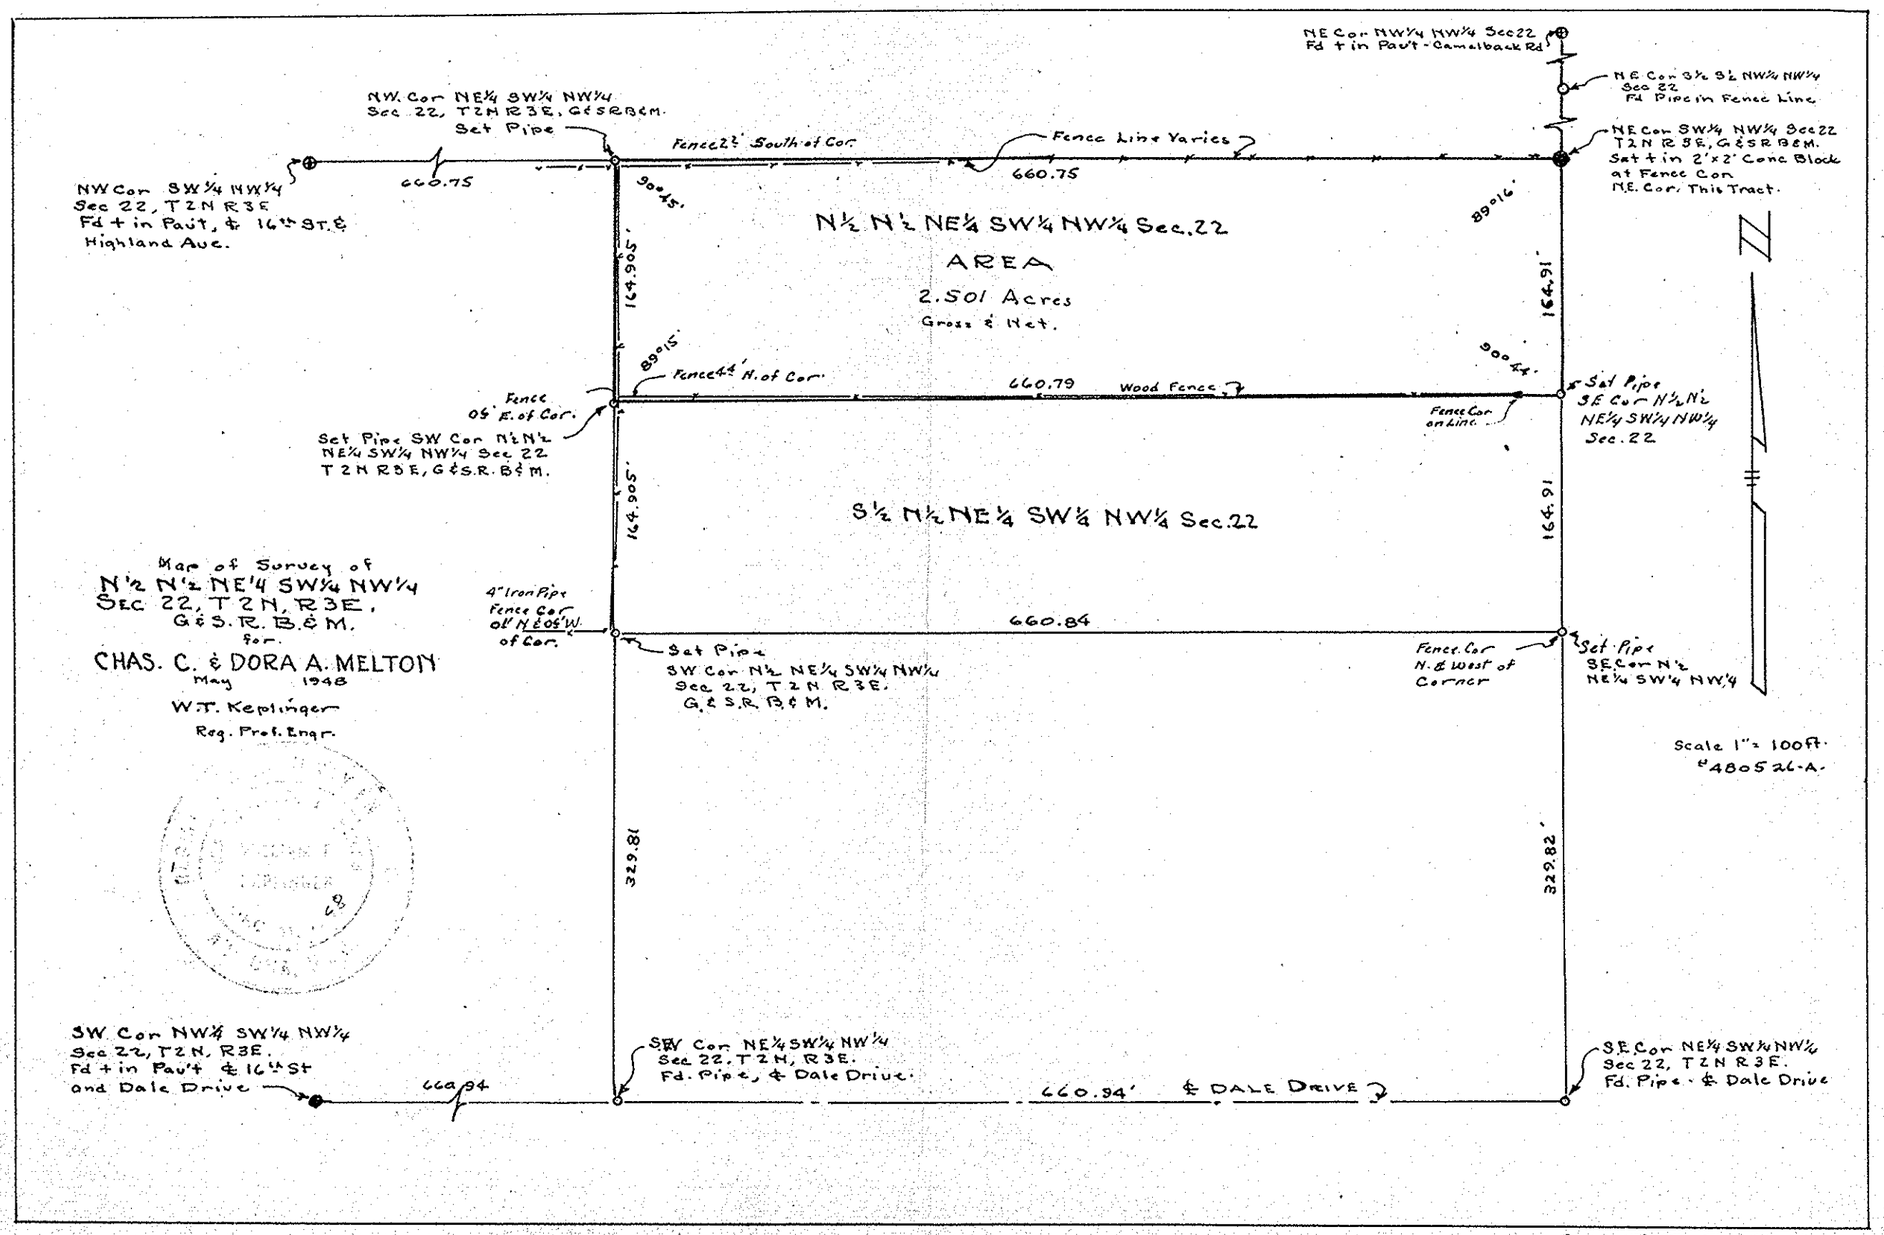
NE Cor NW¼ NW¼ Sec22
Fd + in Pav't - Camelback Rd
NE Cor S½ S½ NW¼ NW¼
Sec 22
Fd Pipe in Fence Line
NE Cor SW¼ NW¼ Sec22
T2N R3E, G&SRB&M.
Set + in 2'x2' Conc Block
at Fence Cor
N.E. Cor. This Tract.
NW. Cor NE¼ SW¼ NW¼
Sec 22, T2N R3E, G&SRB&M.
Set Pipe
Fence 2½' South of Cor.
Fence Line Varies
660.75
NW Cor SW¼ NW¼
Sec 22, T2N R3E
Fd + in Pav't, & 16th St. &
Highland Ave.
660.75
90°45'
89°16'
N½ N½ NE¼ SW¼ NW¼ Sec. 22
AREA
2.501 Acres
Gross & Net.
164.905'
164.91'
89°15'
90°44'
Fence 4½' N. of Cor.
660.79
Wood Fence
Set Pipe
S.E. Cor N½ N½
NE¼ SW¼ NW¼
Sec. 22
Fence
05' E. of Cor.
Fence Cor
on Line
Set Pipe SW Cor N½ N½
NE¼ SW¼ NW¼ Sec 22
T2N R3E, G&S.R.B&M.
S½ N½ NE¼ SW¼ NW¼ Sec 22
164.905'
164.91
Map of Survey of
N½ N½ NE¼ SW¼ NW¼
Sec 22, T2N, R3E,
G&S.R.B.&M.
for
CHAS. C. & DORA A. MELTON
May 1948
W.T. Keplinger
Reg. Prof. Engr.
4" Iron Pipe
Fence Cor
of N & 05' W.
of Cor.
660.84
Set Pipe
SW Cor N½ NE¼ SW¼ NW¼
Sec 22, T2N R3E.
G.&S.R.B.&M.
Fence Cor
N. & West of
Corner
Set Pipe
SE Cor N½
NE¼ SW¼ NW¼
Scale 1" = 100ft.
#48052 6-A.
329.81
329.82
SW Cor NW¼ SW¼ NW¼
Sec 22, T2N, R3E.
Fd + in Pav't & 16th St
and Dale Drive
660.94
SW Cor NE¼ SW¼ NW¼
Sec 22, T2N, R3E.
Fd. Pipe, & Dale Drive.
660.94'
℄ DALE DRIVE
SE Cor NE¼ SW¼ NW¼
Sec 22, T2N R3E.
Fd. Pipe - & Dale Drive

DIN # 57933