REPORT OF SURVEY
FOR
PARADISE VALLEY SCHOOLS
MARICOPA CO. DIST. NO. 69
OF
THE GREENWAY SCHOOL SITE As SHOWN IN BOOK OF DEEDS 249, PAGE 250, DOCKET 480, PAGE 410 & DOCKET 3583, PAGE 94, ALL IN MARICOPA CO. RECORDS.

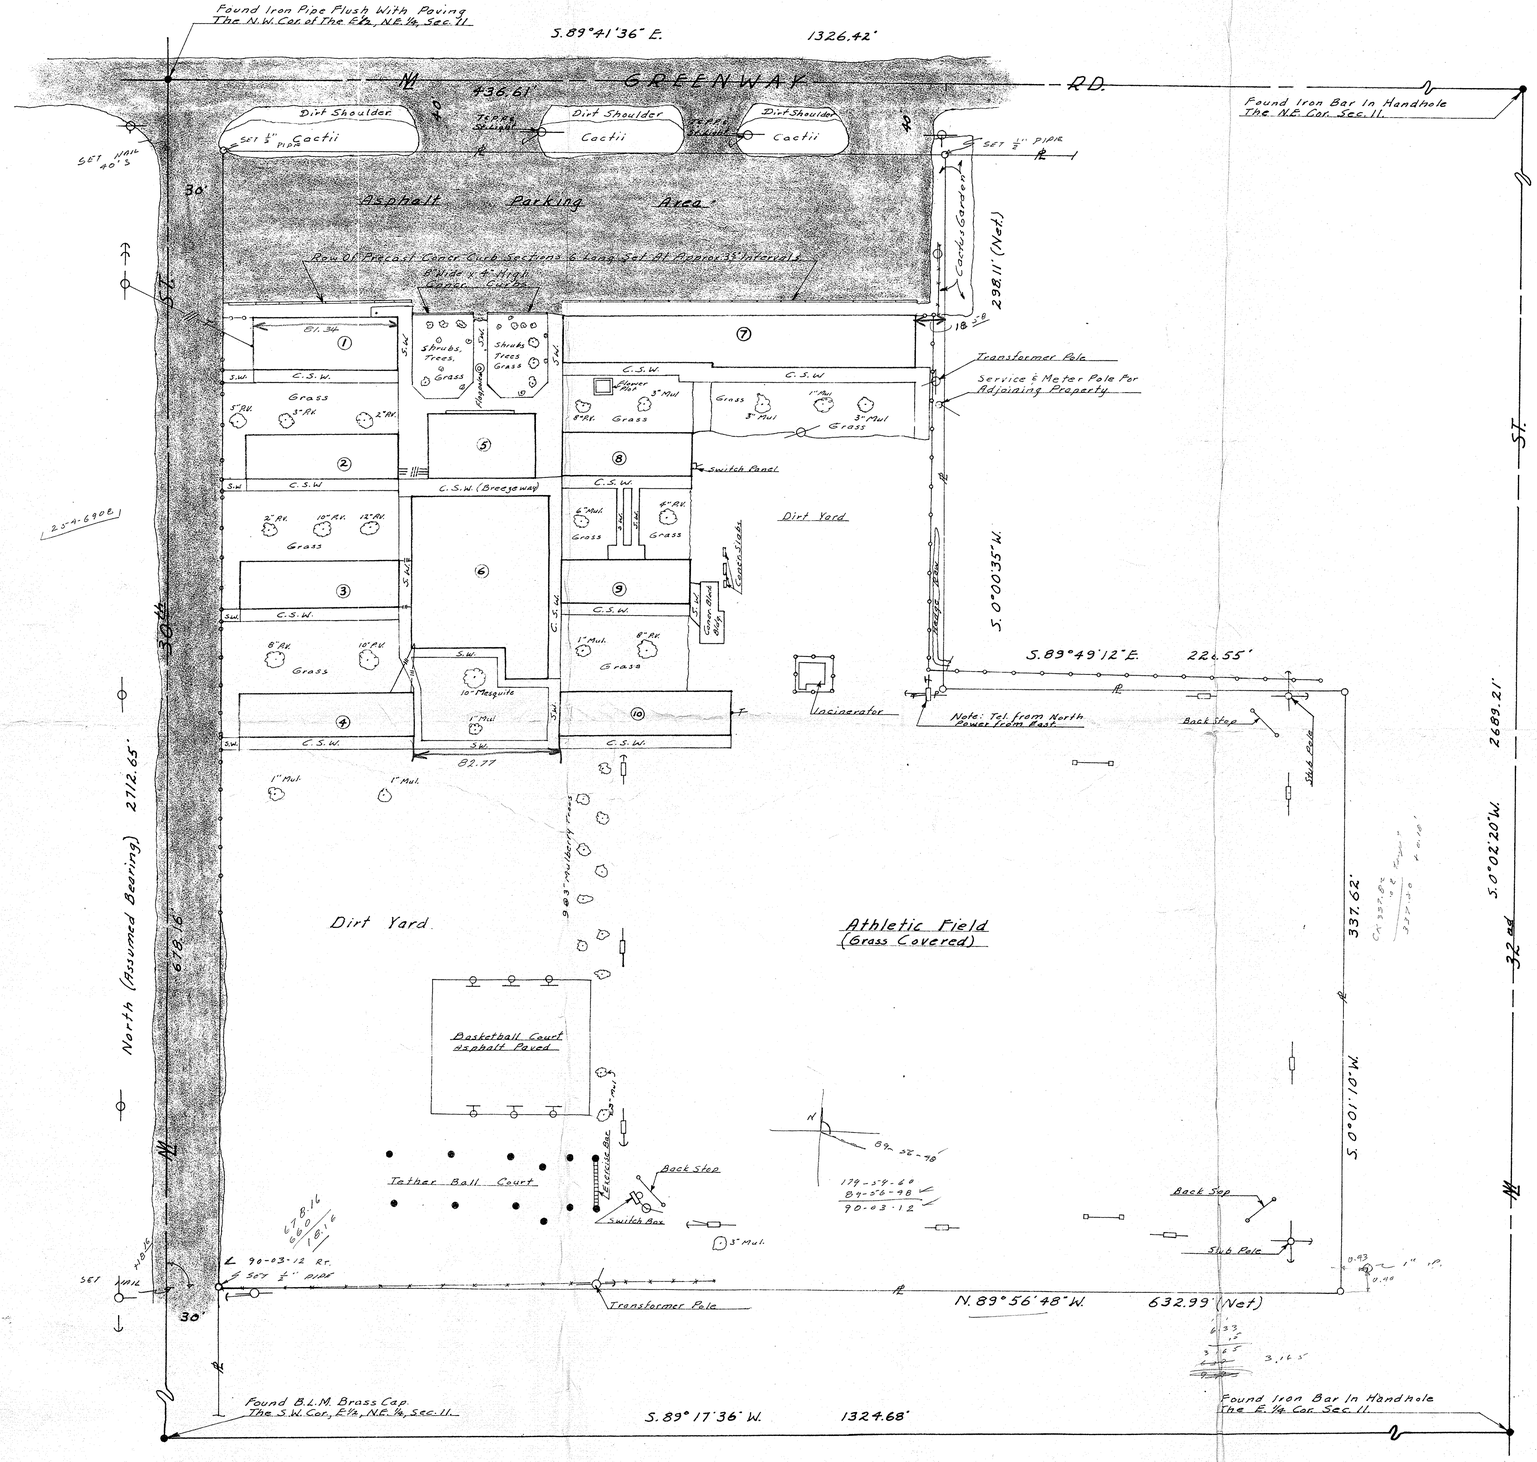

Scale 1" = 40'

N

LEGEND
- ○ = ½" Iron Pipe Set For Property Corners.
- R = Property Line.
- Ⓘ = Number Assigned Building For Ref. These Sheets Only.
- S.W. = Concrete Sidewalk.
- C.S.W. = Covered Sidewalk.
- = Flood Light Pole.
- = Power And Tel. Pole.
- T.P. = Tel. Pole
- = Pole Anchor.
- = Chain Link Fence.
- = Other Type Fence.
- 3" P.V. = 3" dia. Trunk Palo Verde Tree.
- 3" Mul. = 3" dia. Trunk Mulberry Tree.
- OH = Overhead Power.

Note: R/W on Greenway Road and 30th St. shown hereon are according to Docket 1929, Page 216, M.C.R.
Note: Building Lines shown are outside face of wall. Buildings 1, 2, 3 & 4 have 8"x8" Piers outside of walls on the North and South sides with a 2' Roof Overhang on the North Side. Building 10 is the same as 1 thru 4. Buildings 8 & 9 have 2' wide Piers at each end of the North Side together with a 2' Roof Overhang on the North.

This will certify that the survey shown hereon was made under my supervision during January and February 1966.

Eugene P. Kelley

EUGENE P. KELLEY — REGISTERED LAND SURVEYOR — 3261 — KELLEY — Date Issued 3/14/66 — ARIZONA U.S.A.

ARIZONA SURVEYING SERVICE
1114 N. 7th St. PHOENIX ARIZONA

DRAWING No. EPL-65-443, SHEET No. 1 OF 3 SHEETS

T 1N R 3E S 2 SE¼

DIN# 58081-1