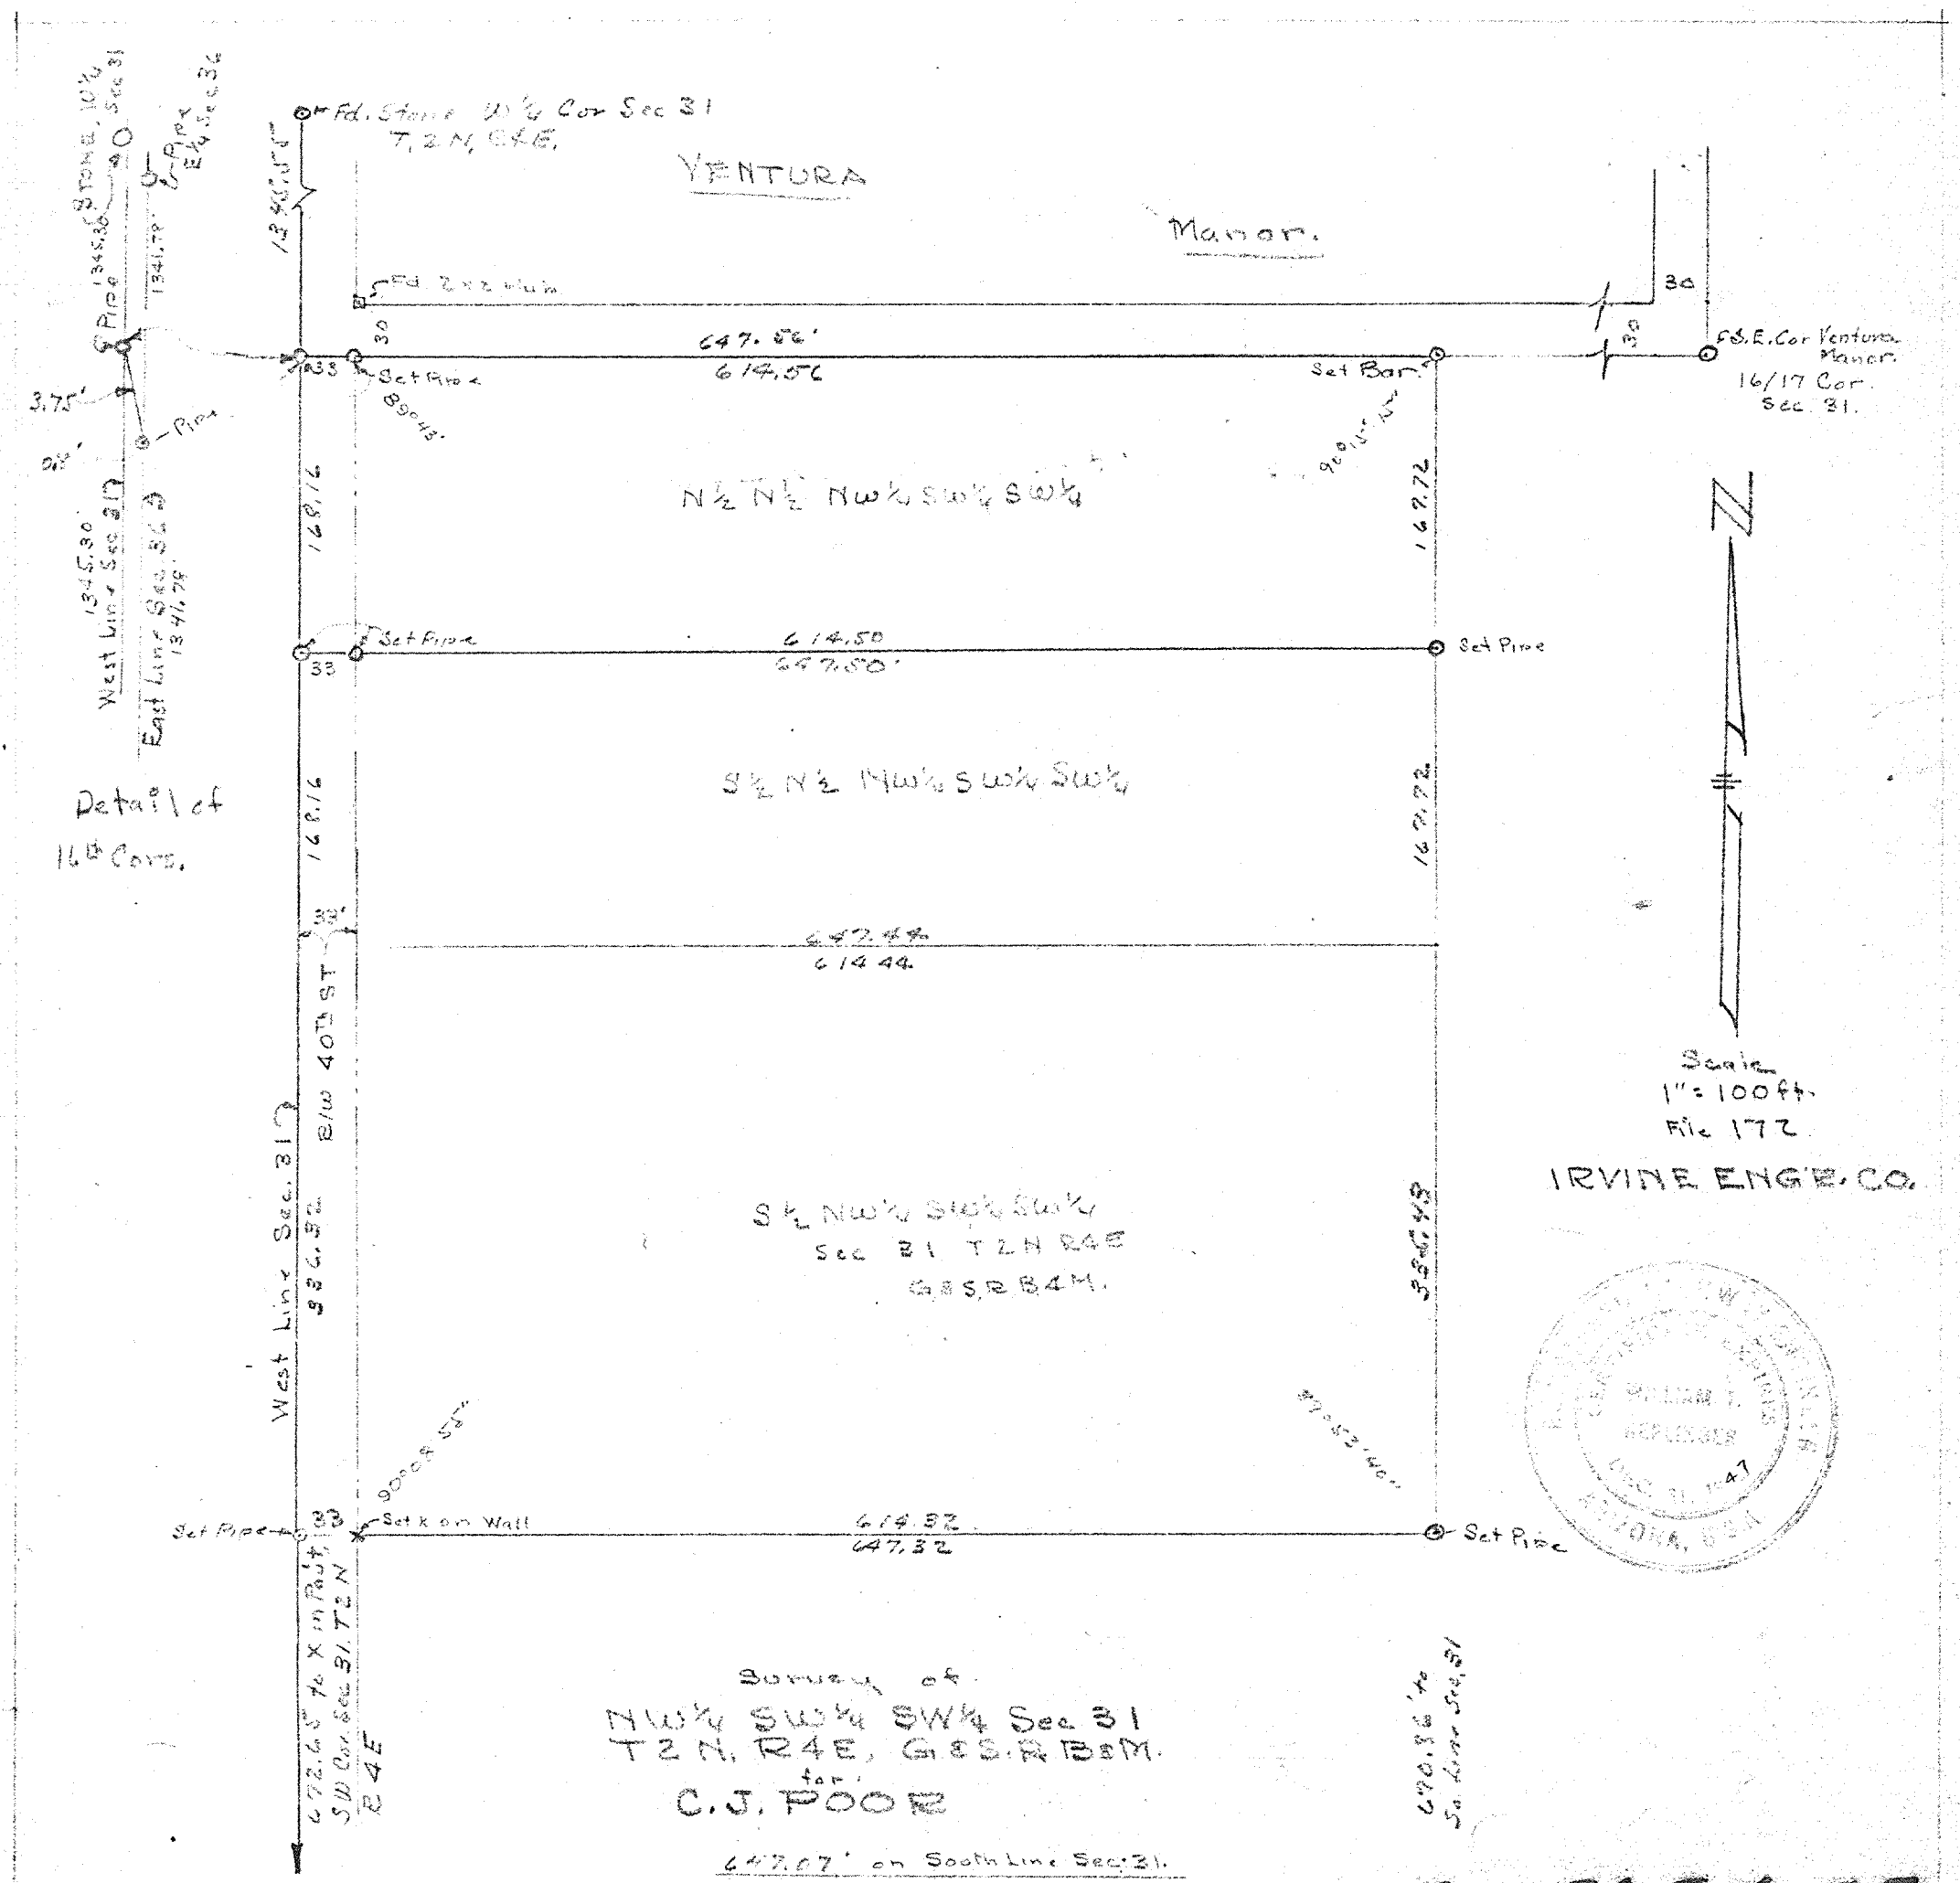
Fd. Stone W ¼ Cor Sec 31
T. 2 N, G&S.R.B.
YENTURA
Manor.
Fd. 2 x 2 plug
647.56'
614.56
Set Pipe
Set Bar
S.E. Cor Ventura Manor.
16/17 Cor.
Sec. 31.
N½ N½ NW¼ SW¼ SW¼
Set Pipe
614.50
647.50'
Set Pipe
S½ N½ NW¼ SW¼ SW¼
614.44
40TH ST
S½ NW¼ SW¼ SW¼
Sec 31 T2N R4E
G&S.R.B&M.
Set Pipe
Set x on Wall
614.32
647.32
Set Pipe
Survey of
NW¼ SW¼ SW¼ Sec 31
T2N, R4E, G&S.R.B&M.
for
C.J. POOR
647.07' on South Line Sec. 31.
West Line Sec. 31
Detail of
16th Cors.
Scale
1" = 100 ft.
File 172
IRVINE ENG'E. CO.
Sec. 31, 2N-4E

DIN# 58135-1