SITE PLAN AND REPORT OF SURVEY

FOR

THE CIRCLE K CORP.

2810 W. CAMELBACK ROAD
PHOENIX, ARIZONA

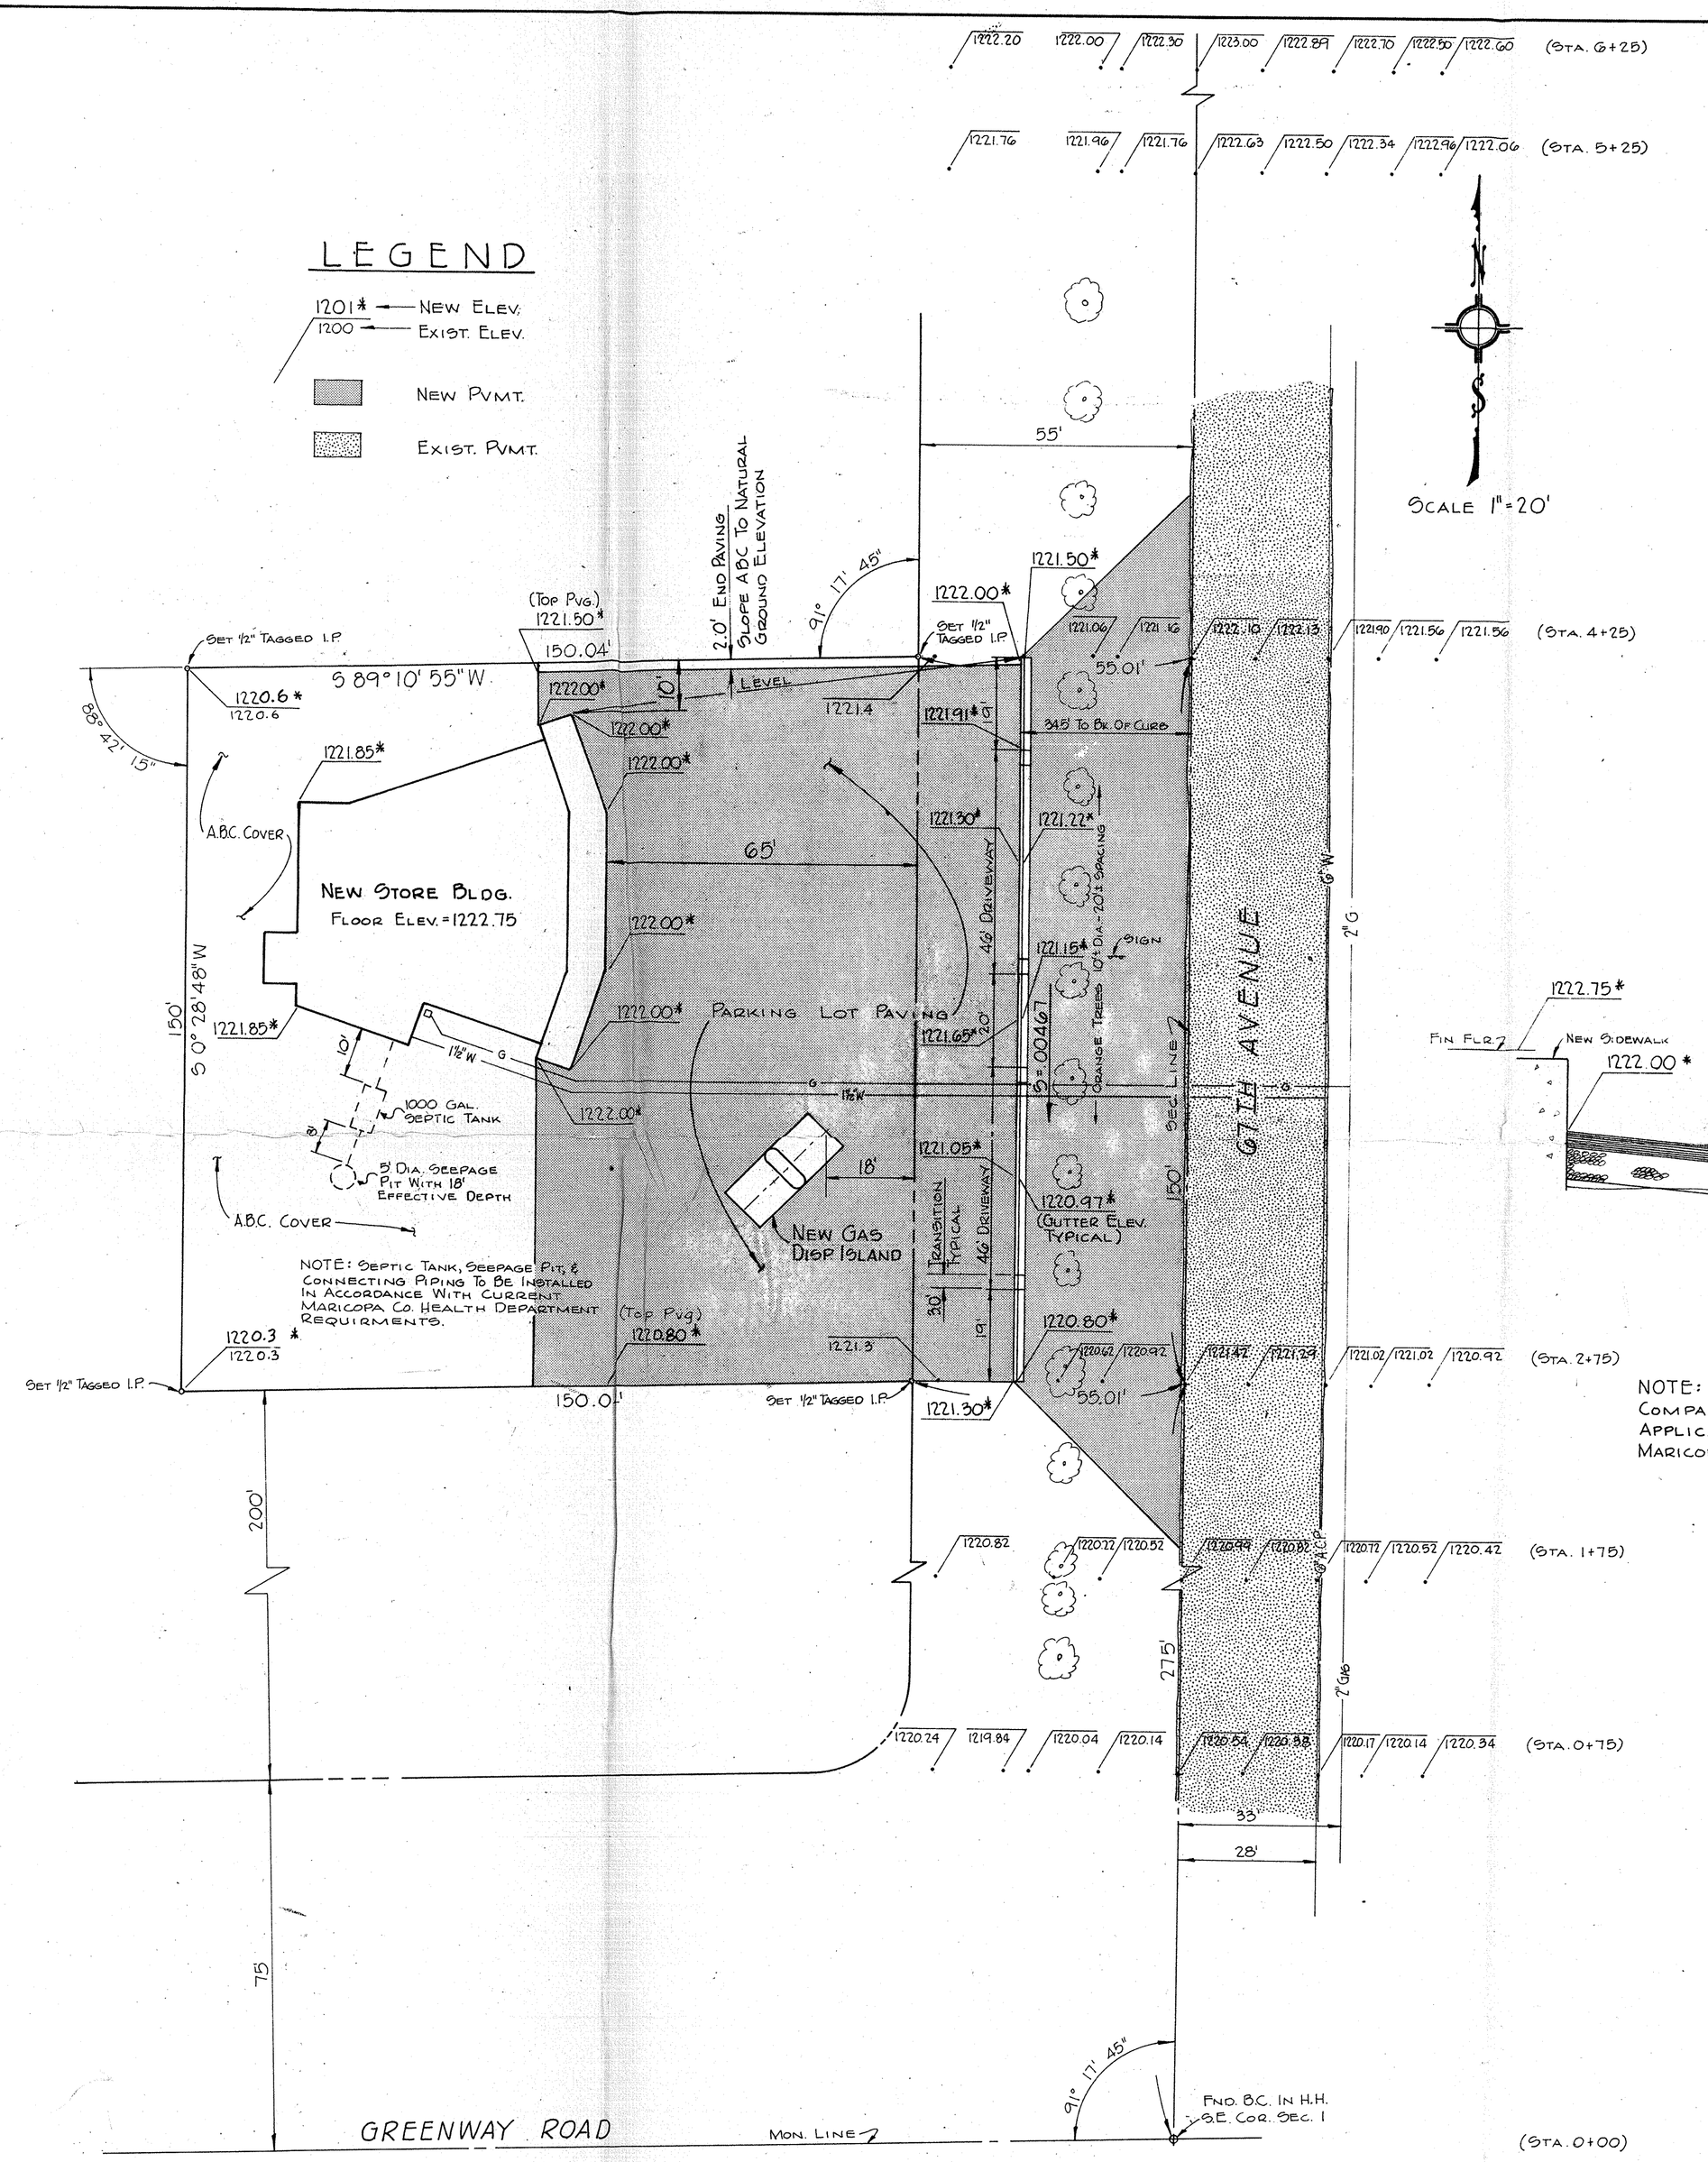

NOTE: PARKING LOT CONSTRUCTION, MATERIALS, COMPACTION ETC. SHALL CONFORM TO THE APPLICABLE PROVISIONS OF THE CURRENT MARICOPA CO. STD. SPECS.

LEGAL DESCRIPTION

THE N. 150' OF THE S. 350' OF THE E. 150' OF TRACT-A GRANADA ESTATES UNIT FOUR BK. 125-34, M.C.R.

THIS WILL CERTIFY THAT THE SURVEY SHOWN HEREON WAS DONE UNDER MY SUPERVISION DURING THE MONTH OF MAY 1970.

Eugene L. Shelley
June 5, '70

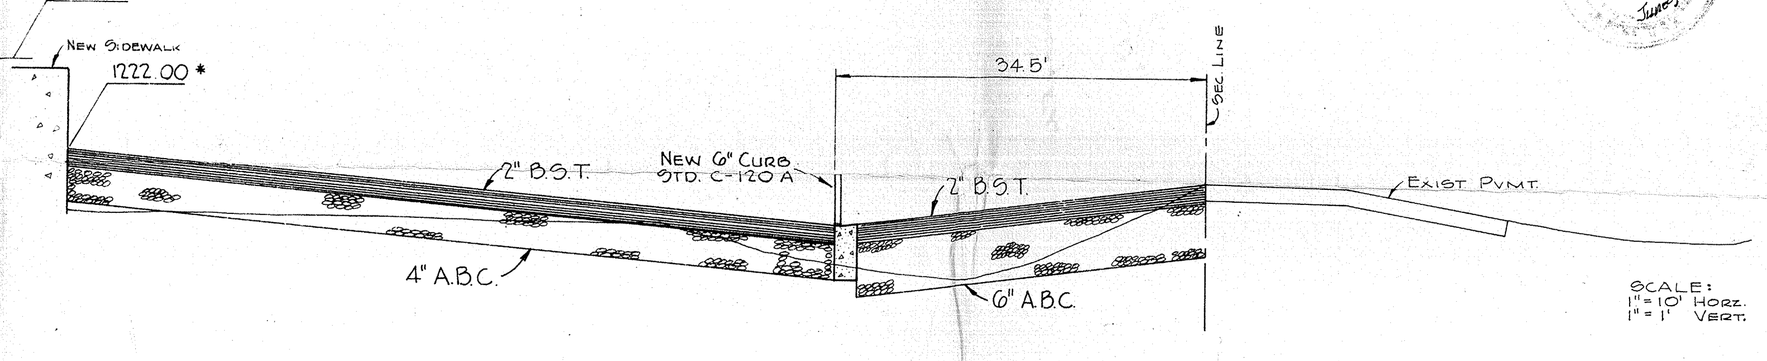

TYPICAL ROADWAY SECTION

NOTE: ROADWAY CONSTRUCTION IN MARICOPA CO. RIGHT-OF-WAY SHALL CONFORM TO THE APPLICABLE PROVISIONS OF THE CURRENT MARICOPA CO. STD. SPECS. AND THE SPECIAL PROVISIONS FOR CONSTRUCTION OF STREET IMPROVEMENTS. DATED OCT. 1, 1963.

ARIZONA SURVEYING SERVICE
2802 W. SOLANO DR. N, PHOENIX, ARIZONA

Registered Professional Engineer
STATE OF ARIZONA
JAMES H. DEATHERAGE
DEC 31 '70
James H. Deatherage

DRAWING NO. L-70-5596
SHEET 1 OF 1

DIN# 58152-1