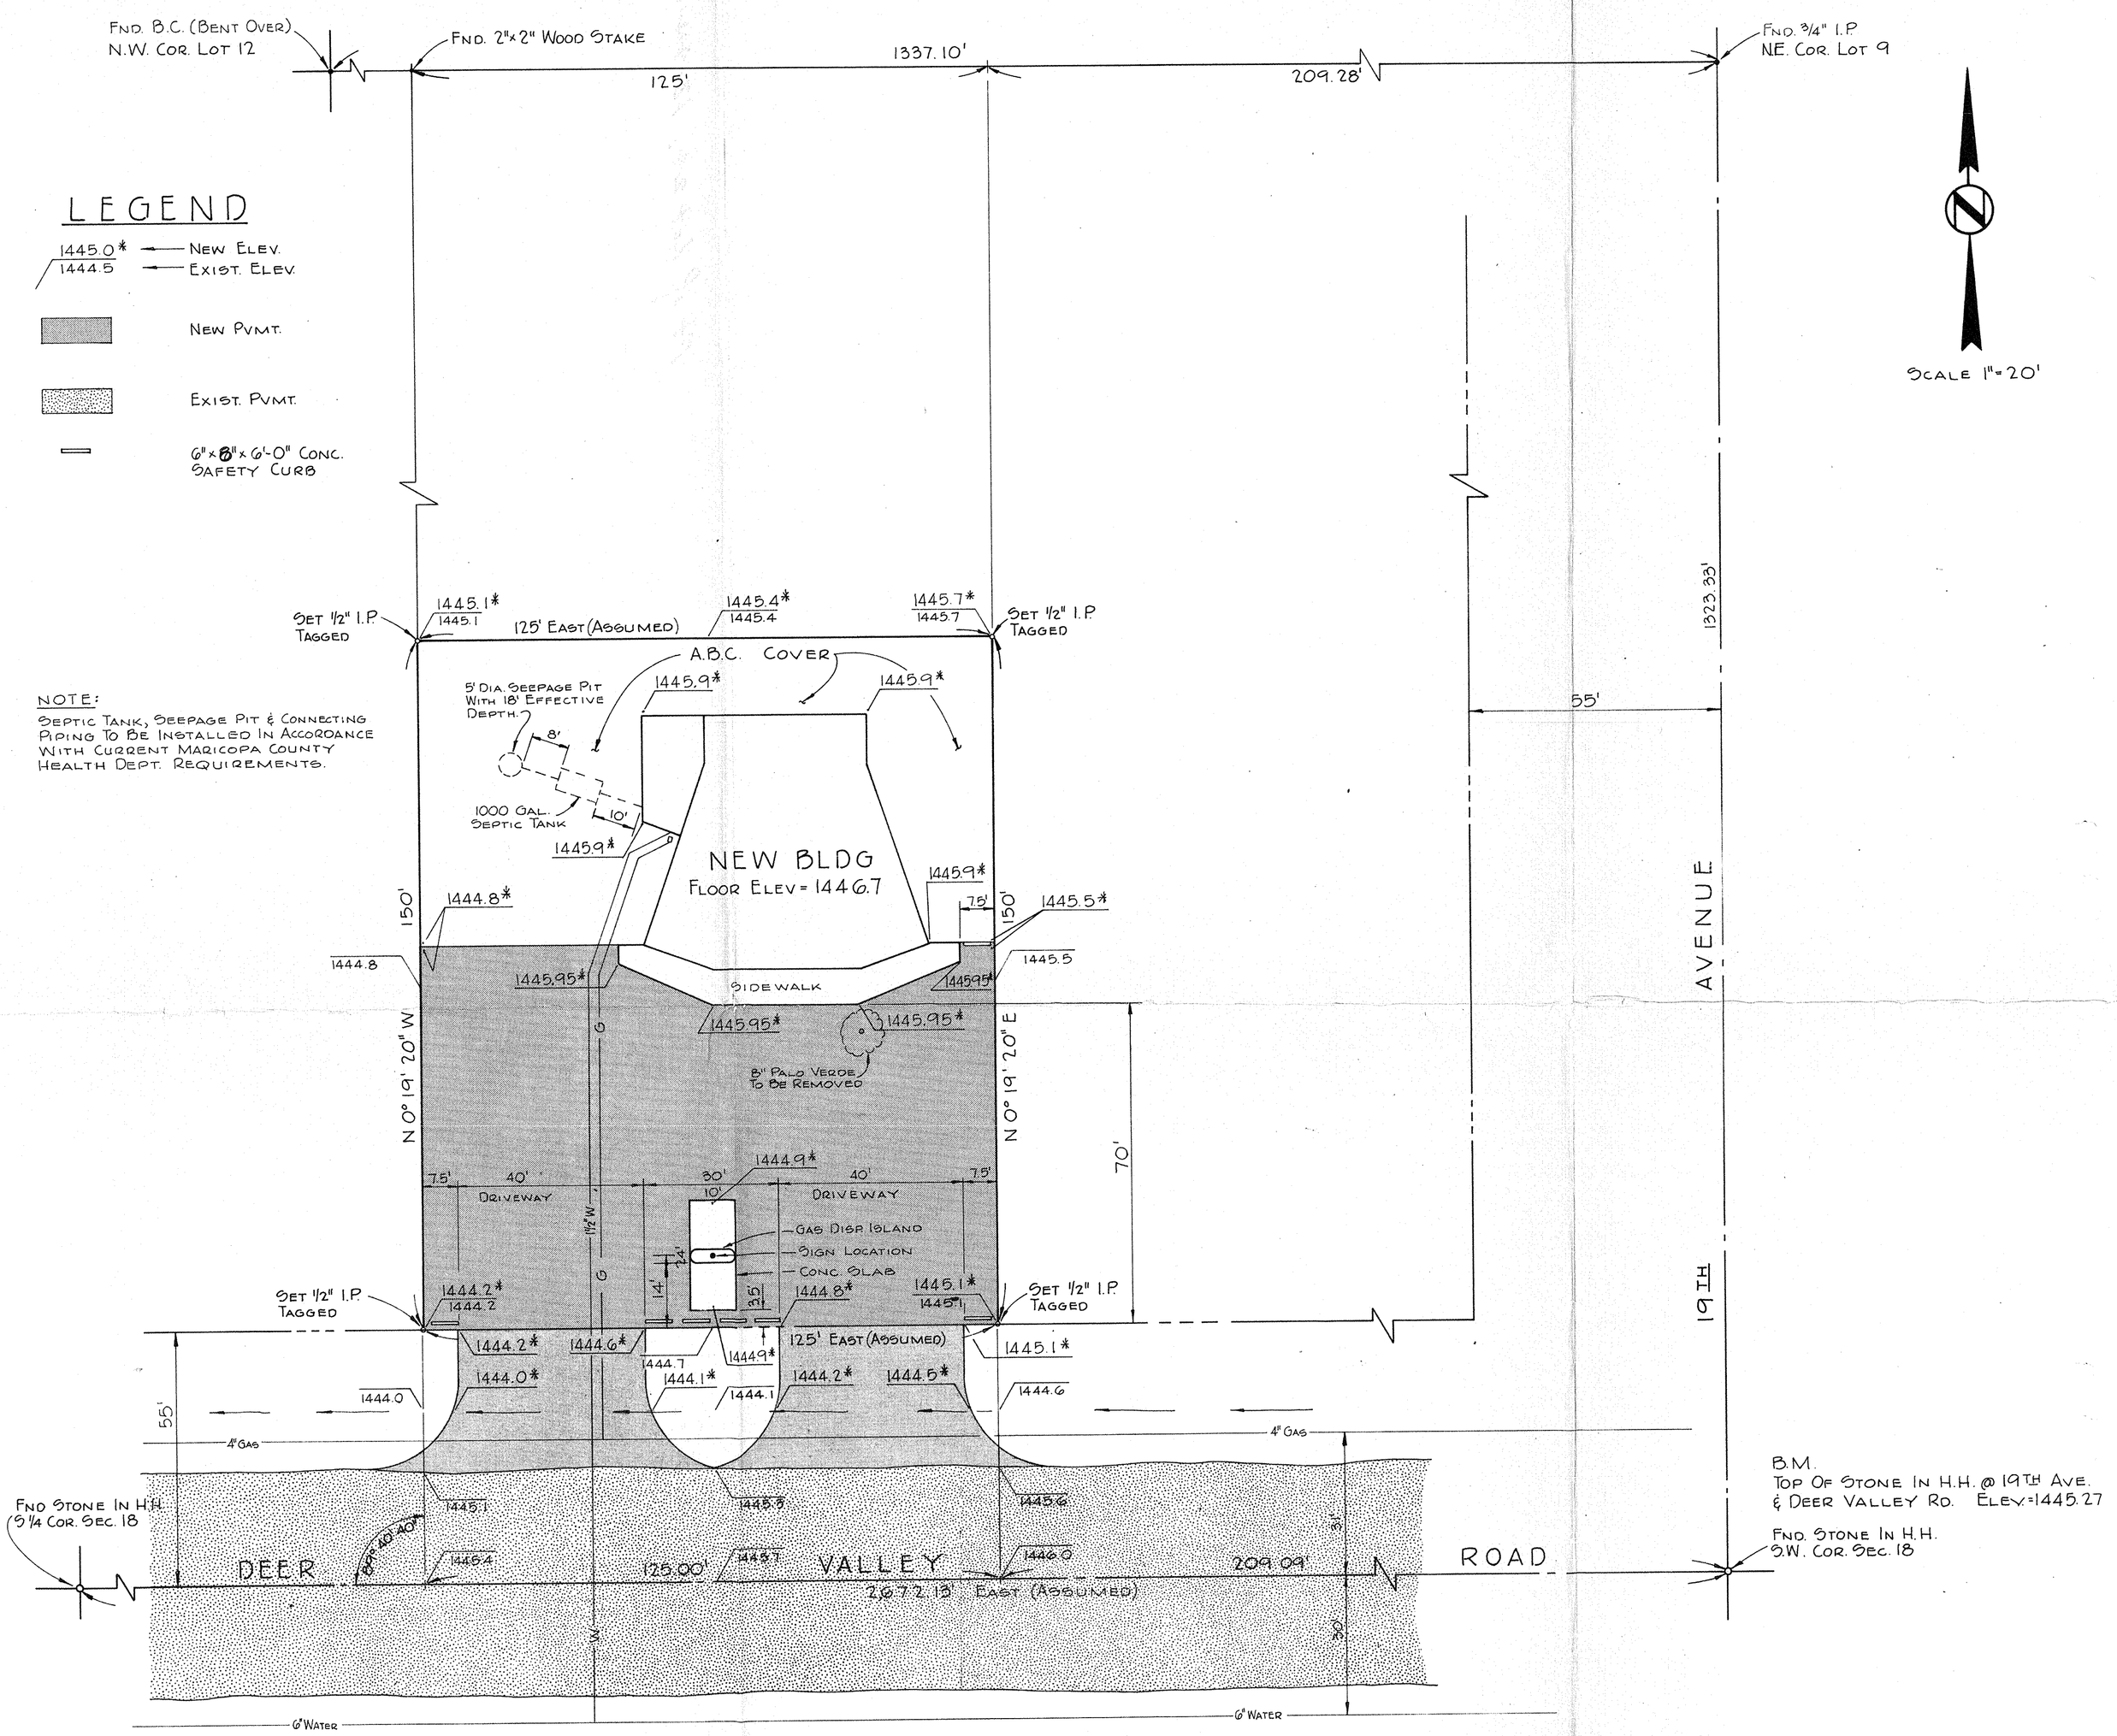

NOTE:
SEPTIC TANK, SEEPAGE PIT & CONNECTING PIPING TO BE INSTALLED IN ACCORDANCE WITH CURRENT MARICOPA COUNTY HEALTH DEPT. REQUIREMENTS.

SITE PLAN AND REPORT OF SURVEY

FOR

THE CIRCLE K CORP.

2810 W. CAMELBACK ROAD
PHOENIX, ARIZONA

LEGAL DESCRIPTION

THE N 150' OF THE S 205' OF THE W. 125' OF GOVERNMENT LOT 24, SEC. 13, T4N R2E, G&SRB&M.

THIS WILL CERTIFY THAT THE SURVEY SHOWN HEREON WAS MADE UNDER MY SUPERVISION DURING THE MONTH OF AUGUST 1970.

James H. Deatherage

Registered Professional Engineer
CERTIFICATE EXPIRES
JAMES H. DEATHERAGE
DEC. 31, 1970
ARIZONA, U.S.A.

NOTE: PARKING LOT & DRIVEWAY PAVING

- 2" ASPHALTIC CONC. & 4" A.B.C. ON COMPACTED SUBGRADE.
- CONSTRUCTION, MATERIALS, AND COMPACTION SHALL CONFORM TO THE APPLICABLE PROVISIONS OF THE CURRENT MARICOPA COUNTY STANDARD SPECS.
  - SUBGRADE - SCARIFY 4" & COMPACT TO 85% OF OPTIMUM DENSITY IN ACCORDANCE WITH A.A.S.H.O. T-99 AND T-181.
  - ITEM 14 - WATERING
  - ITEM 15 - ROLLING
  - ITEM 17 - BASE COURSE (A.B.C.)
  - ITEM 20-A - (SINGLE COURSE ASPHALTIC CEMENT CONCRETE)

HASTAIN & DEATHERAGE
CONSULTING ENGINEERS
635 W. INDIAN SCHOOL RD.
PHOENIX, ARIZONA

JOB NO. 1252

SHEET 1 OF 1

DIN# 58241-1