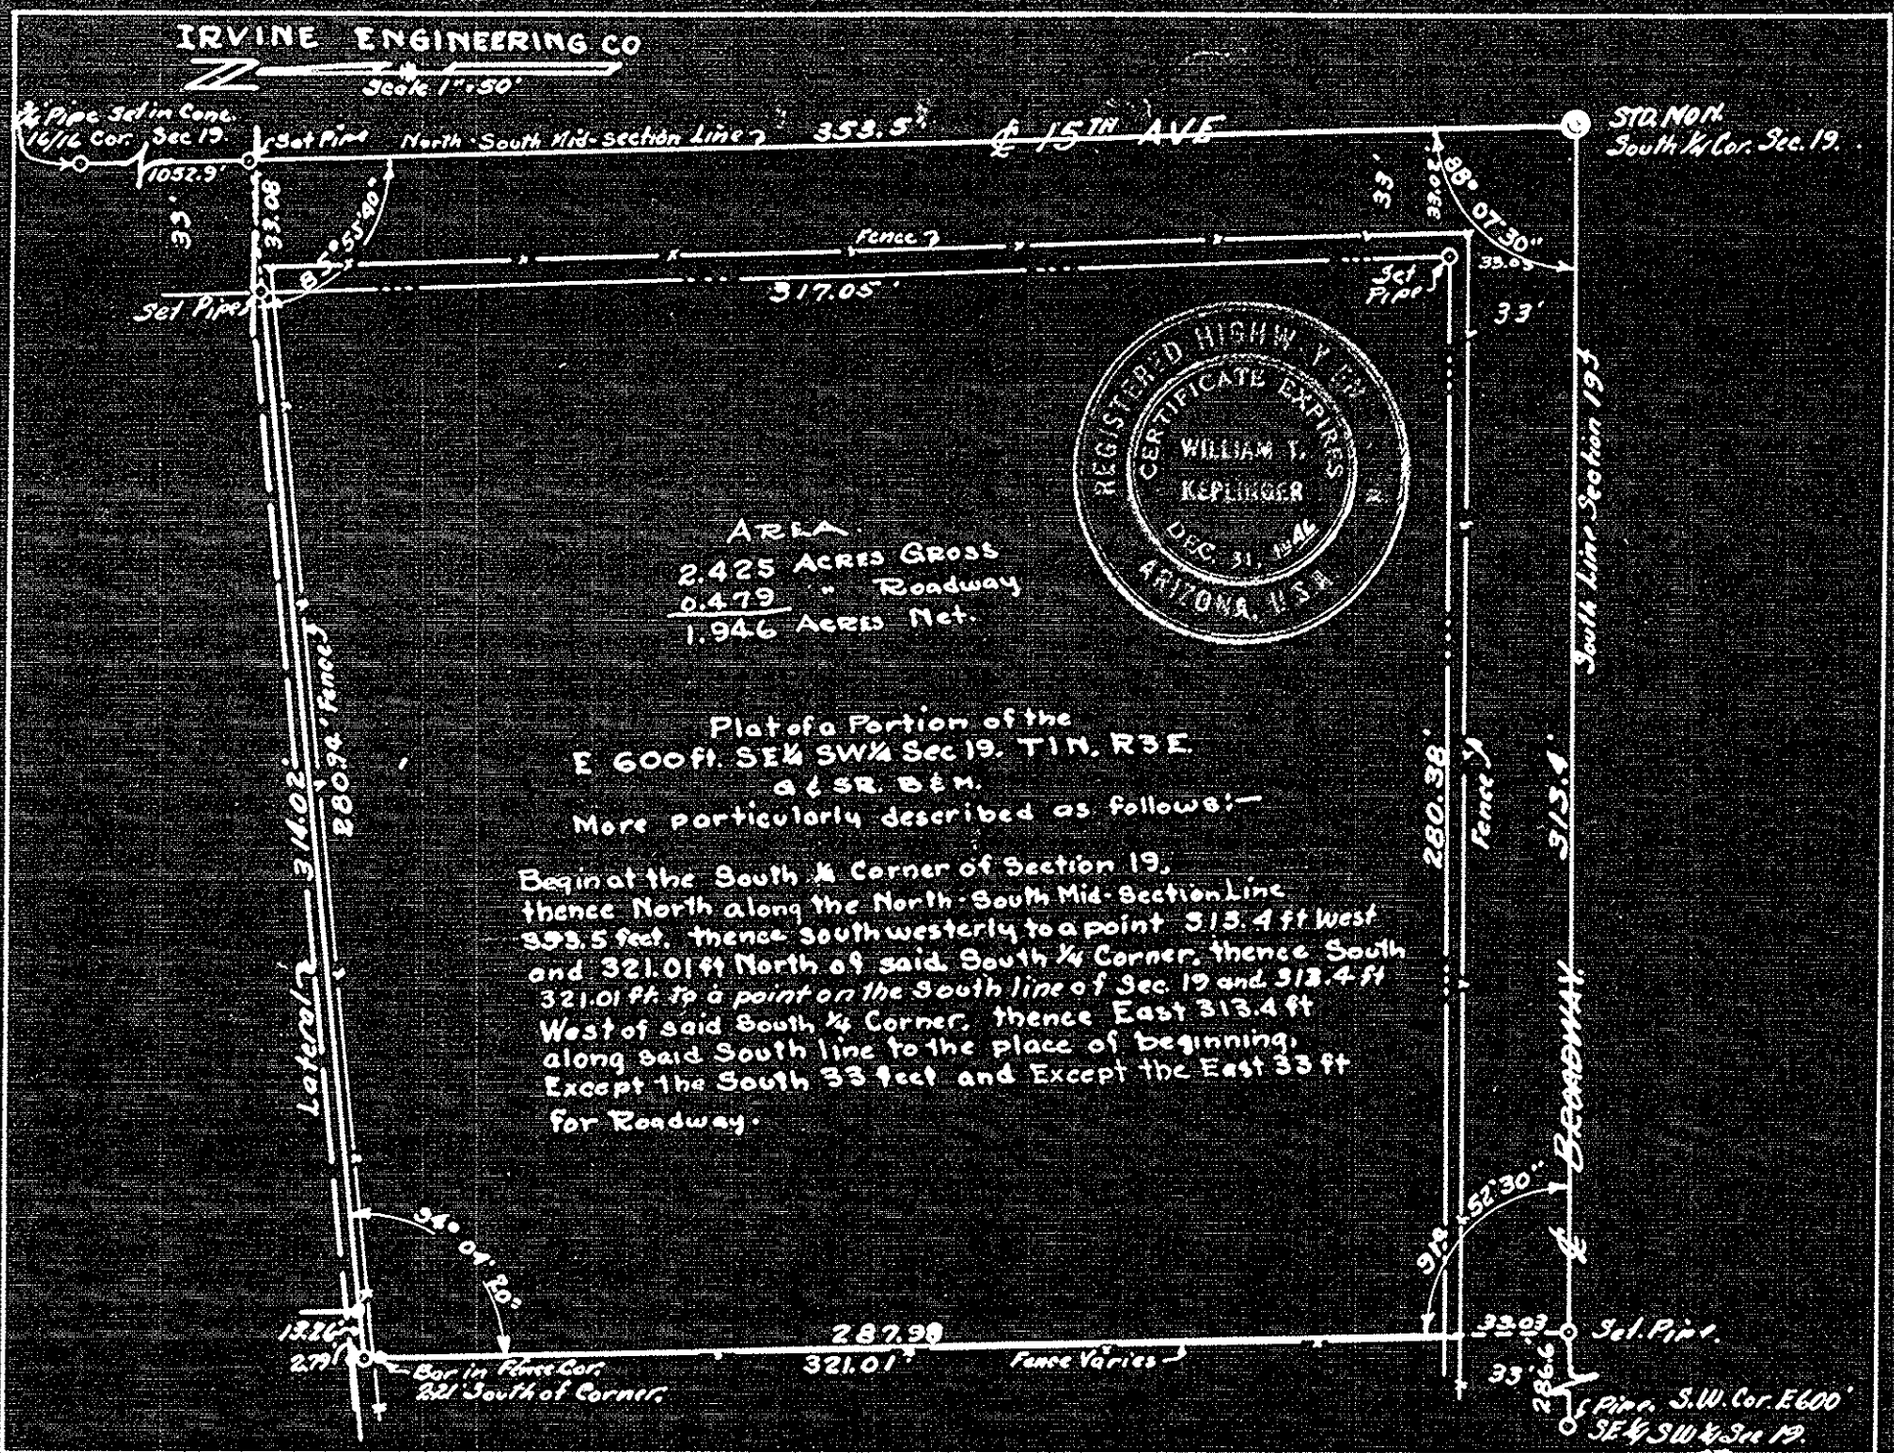
IRVINE ENGINEERING CO
Scale 1" = 50'
¾" Pipe Set in Conc. 16/16 Cor. Sec 19.
1052.9'
Set Pipe
North-South Mid-Section Line
353.5'
℄ 15TH AVE
STD. MON. South ¼ Cor. Sec. 19.
33'
33.08
85°55'40"
Fence
317.05'
Set Pipe
33'
33.02
88°07'30"
33.05
Set Pipe
33'
South Line Section 19
REGISTERED HIGHWAY ENG.
CERTIFICATE EXPIRES
WILLIAM T. KEPLINGER
DEC. 31, 1946
ARIZONA, U.S.A.
AREA
2.425 Acres Gross
0.479 " Roadway
1.946 Acres Net.
Plat of a Portion of the
E 600 ft. SE¼ SW¼ Sec 19. T1N. R3E.
G & SR. B & M.
More particularly described as follows:—
Begin at the South ¼ Corner of Section 19, thence North along the North-South Mid-Section Line 353.5 feet, thence southwesterly to a point 313.4 ft West and 321.01 ft North of said South ¼ Corner, thence South 321.01 ft. to a point on the South line of Sec. 19 and 313.4 ft West of said South ¼ Corner, thence East 313.4 ft along said South line to the place of beginning, Except the South 33 feet and Except the East 33 ft for Roadway.
Lateral
314.02'
280.94' Fence
280.38'
Fence
313.4'
℄ BROADWAY
94°04'20"
91°52'30"
13.26'
2.79'
287.98
321.01'
Fence Varies
33.03
Set Pipe
33'
286.6'
Bar in Fence Cor. 2.21' South of Corner.
Pipe S.W. Cor. E600' SE¼ SW¼ Sec 19.

DIN # 58332-1