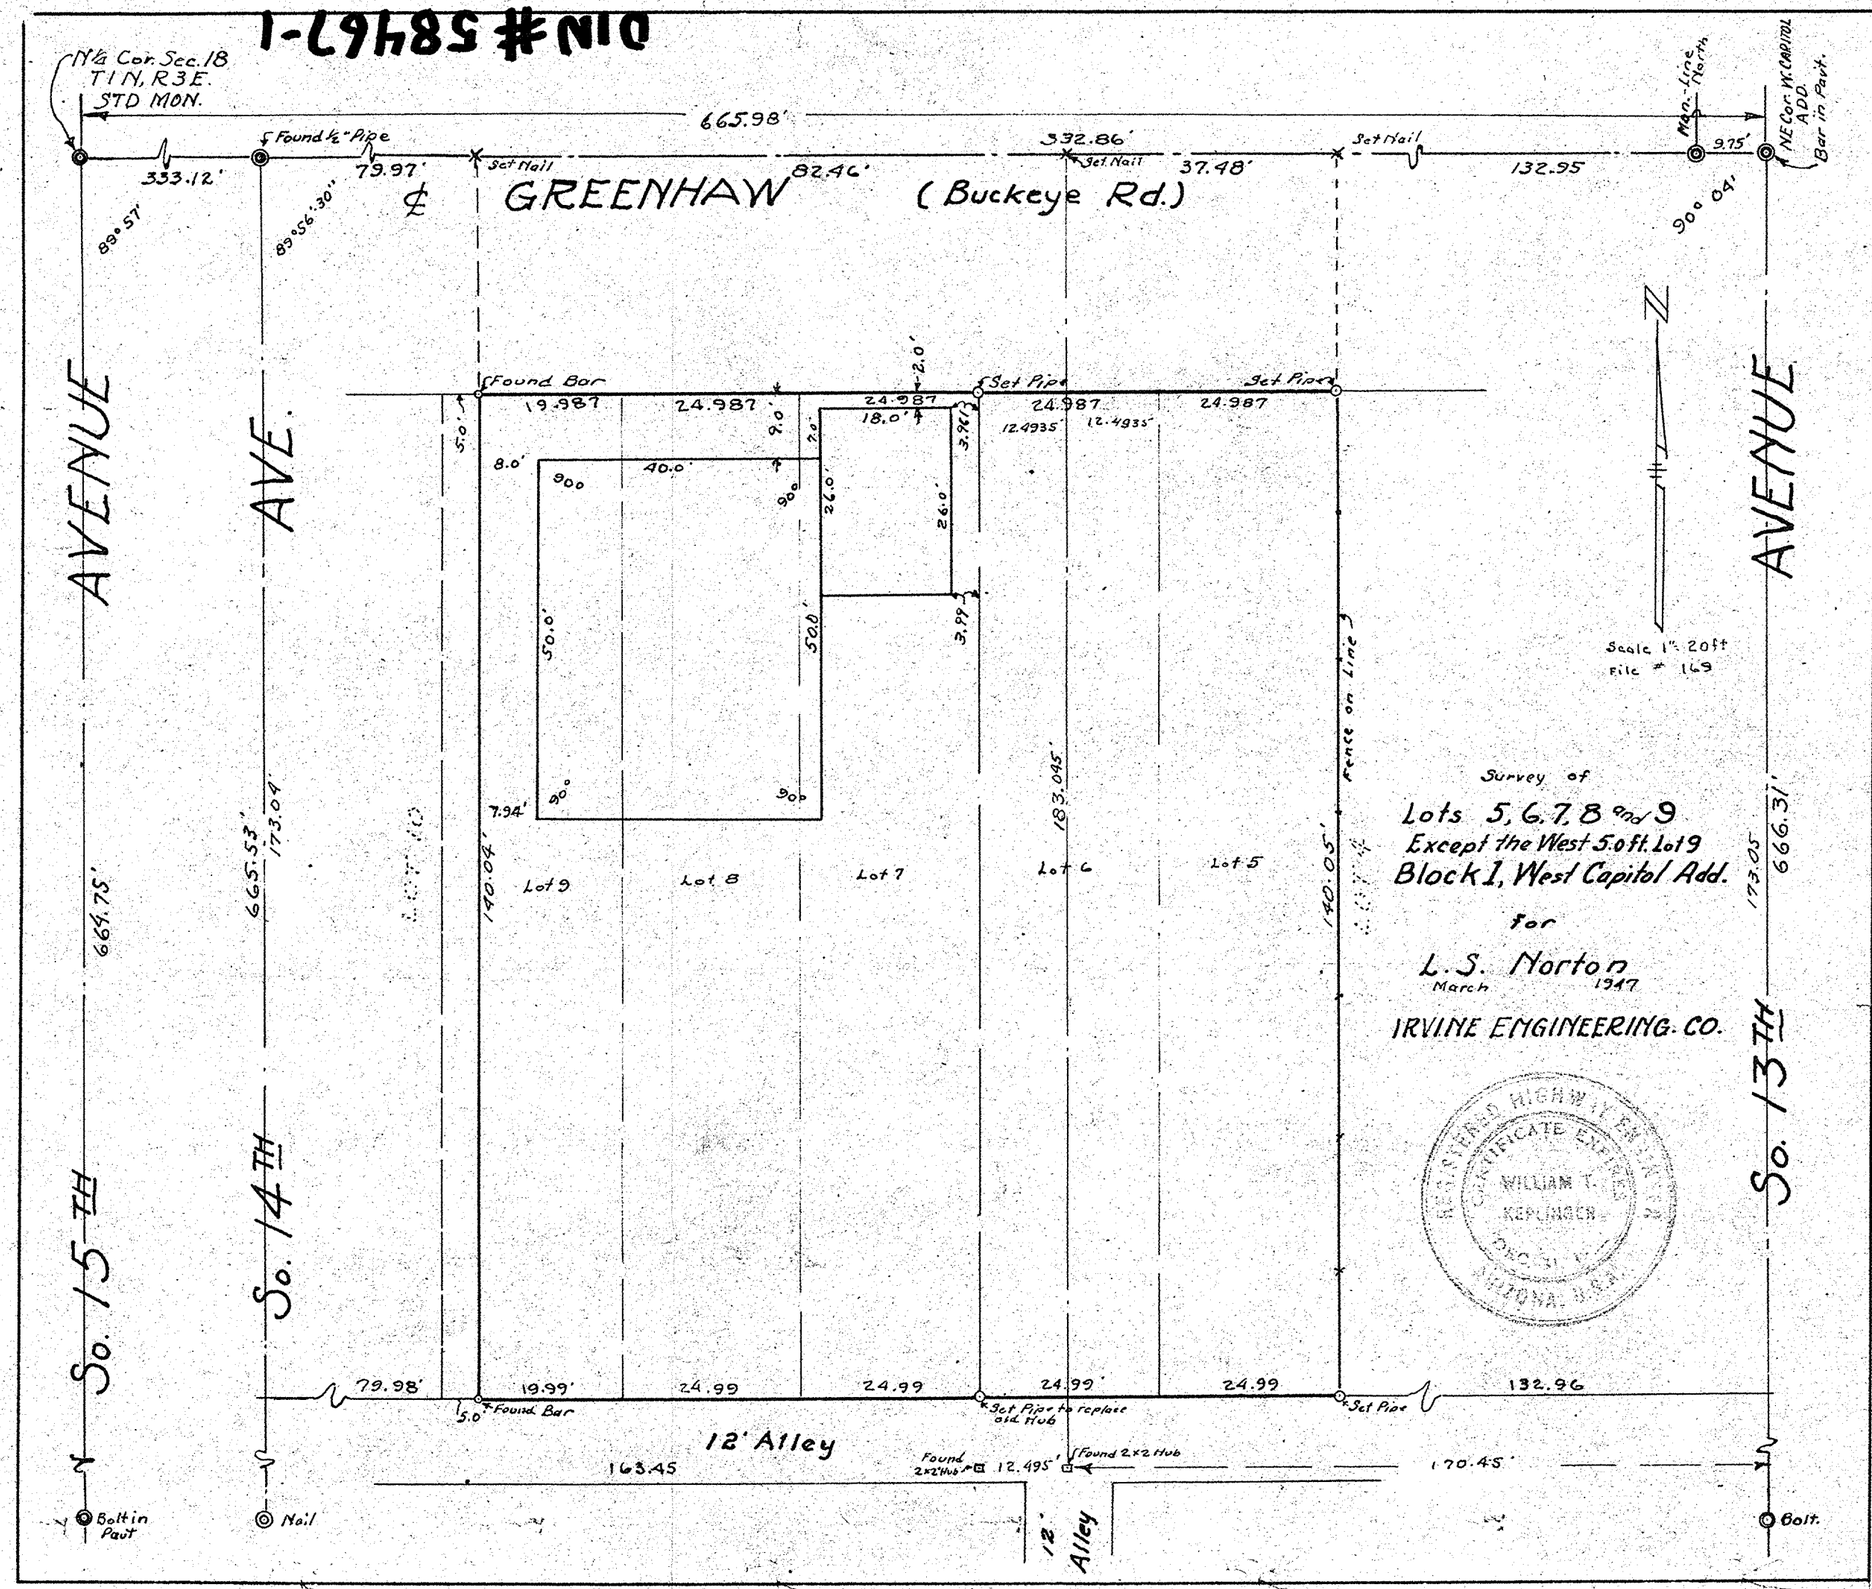
DIN # 58467-1
N¼ Cor. Sec. 18
T1N, R3E.
STD MON.
665.98'
Found ½" Pipe
333.12'
79.97'
Set Nail
82.46'
332.86'
Set Nail
37.48'
Set Nail
132.95
Man.-Line North
9.75'
NE Cor. W. CAPITOL ADD.
Bar in Pavt.
89°57'
89°56'30"
90°04'
℄ GREENHAW (Buckeye Rd.)
AVENUE
AVE.
AVENUE
Found Bar
Set Pipe
Set Pipe
19.987
24.987
24.987
24.987
24.987
18.0'
12.4935'
12.4935'
2.0'
9.0'
7.0'
3.961'
8.0'
40.0'
90°
90°
26.0'
26.0'
50.0'
50.0'
3.99'
7.94'
90°
90°
Fence on Line
183.045'
140.04'
140.05'
Lot 9
Lot 8
Lot 7
Lot 6
Lot 5
664.75'
665.53'
173.04'
173.05'
666.31'
So. 15TH
So. 14TH
So. 13TH
Scale 1" = 20 ft
File # 169
Survey of
Lots 5, 6, 7, 8 and 9
Except the West 5.0 ft. Lot 9
Block 1, West Capitol Add.
for
L. S. Norton
March 1947
IRVINE ENGINEERING CO.
REGISTERED HIGHWAY ENGINEER
CERTIFICATE EXPIRES
WILLIAM T. KEPLINGER
ARIZONA, U.S.A.
79.98'
19.99'
24.99
24.99
24.99
24.99
132.96
5.0'
Found Bar
Set Pipe to replace old Hub
Set Pipe
12' Alley
163.45
Found 2x2 Hub
12.495'
Found 2x2 Hub
170.45'
12' Alley
Bolt in Pavt
Nail
Bolt.