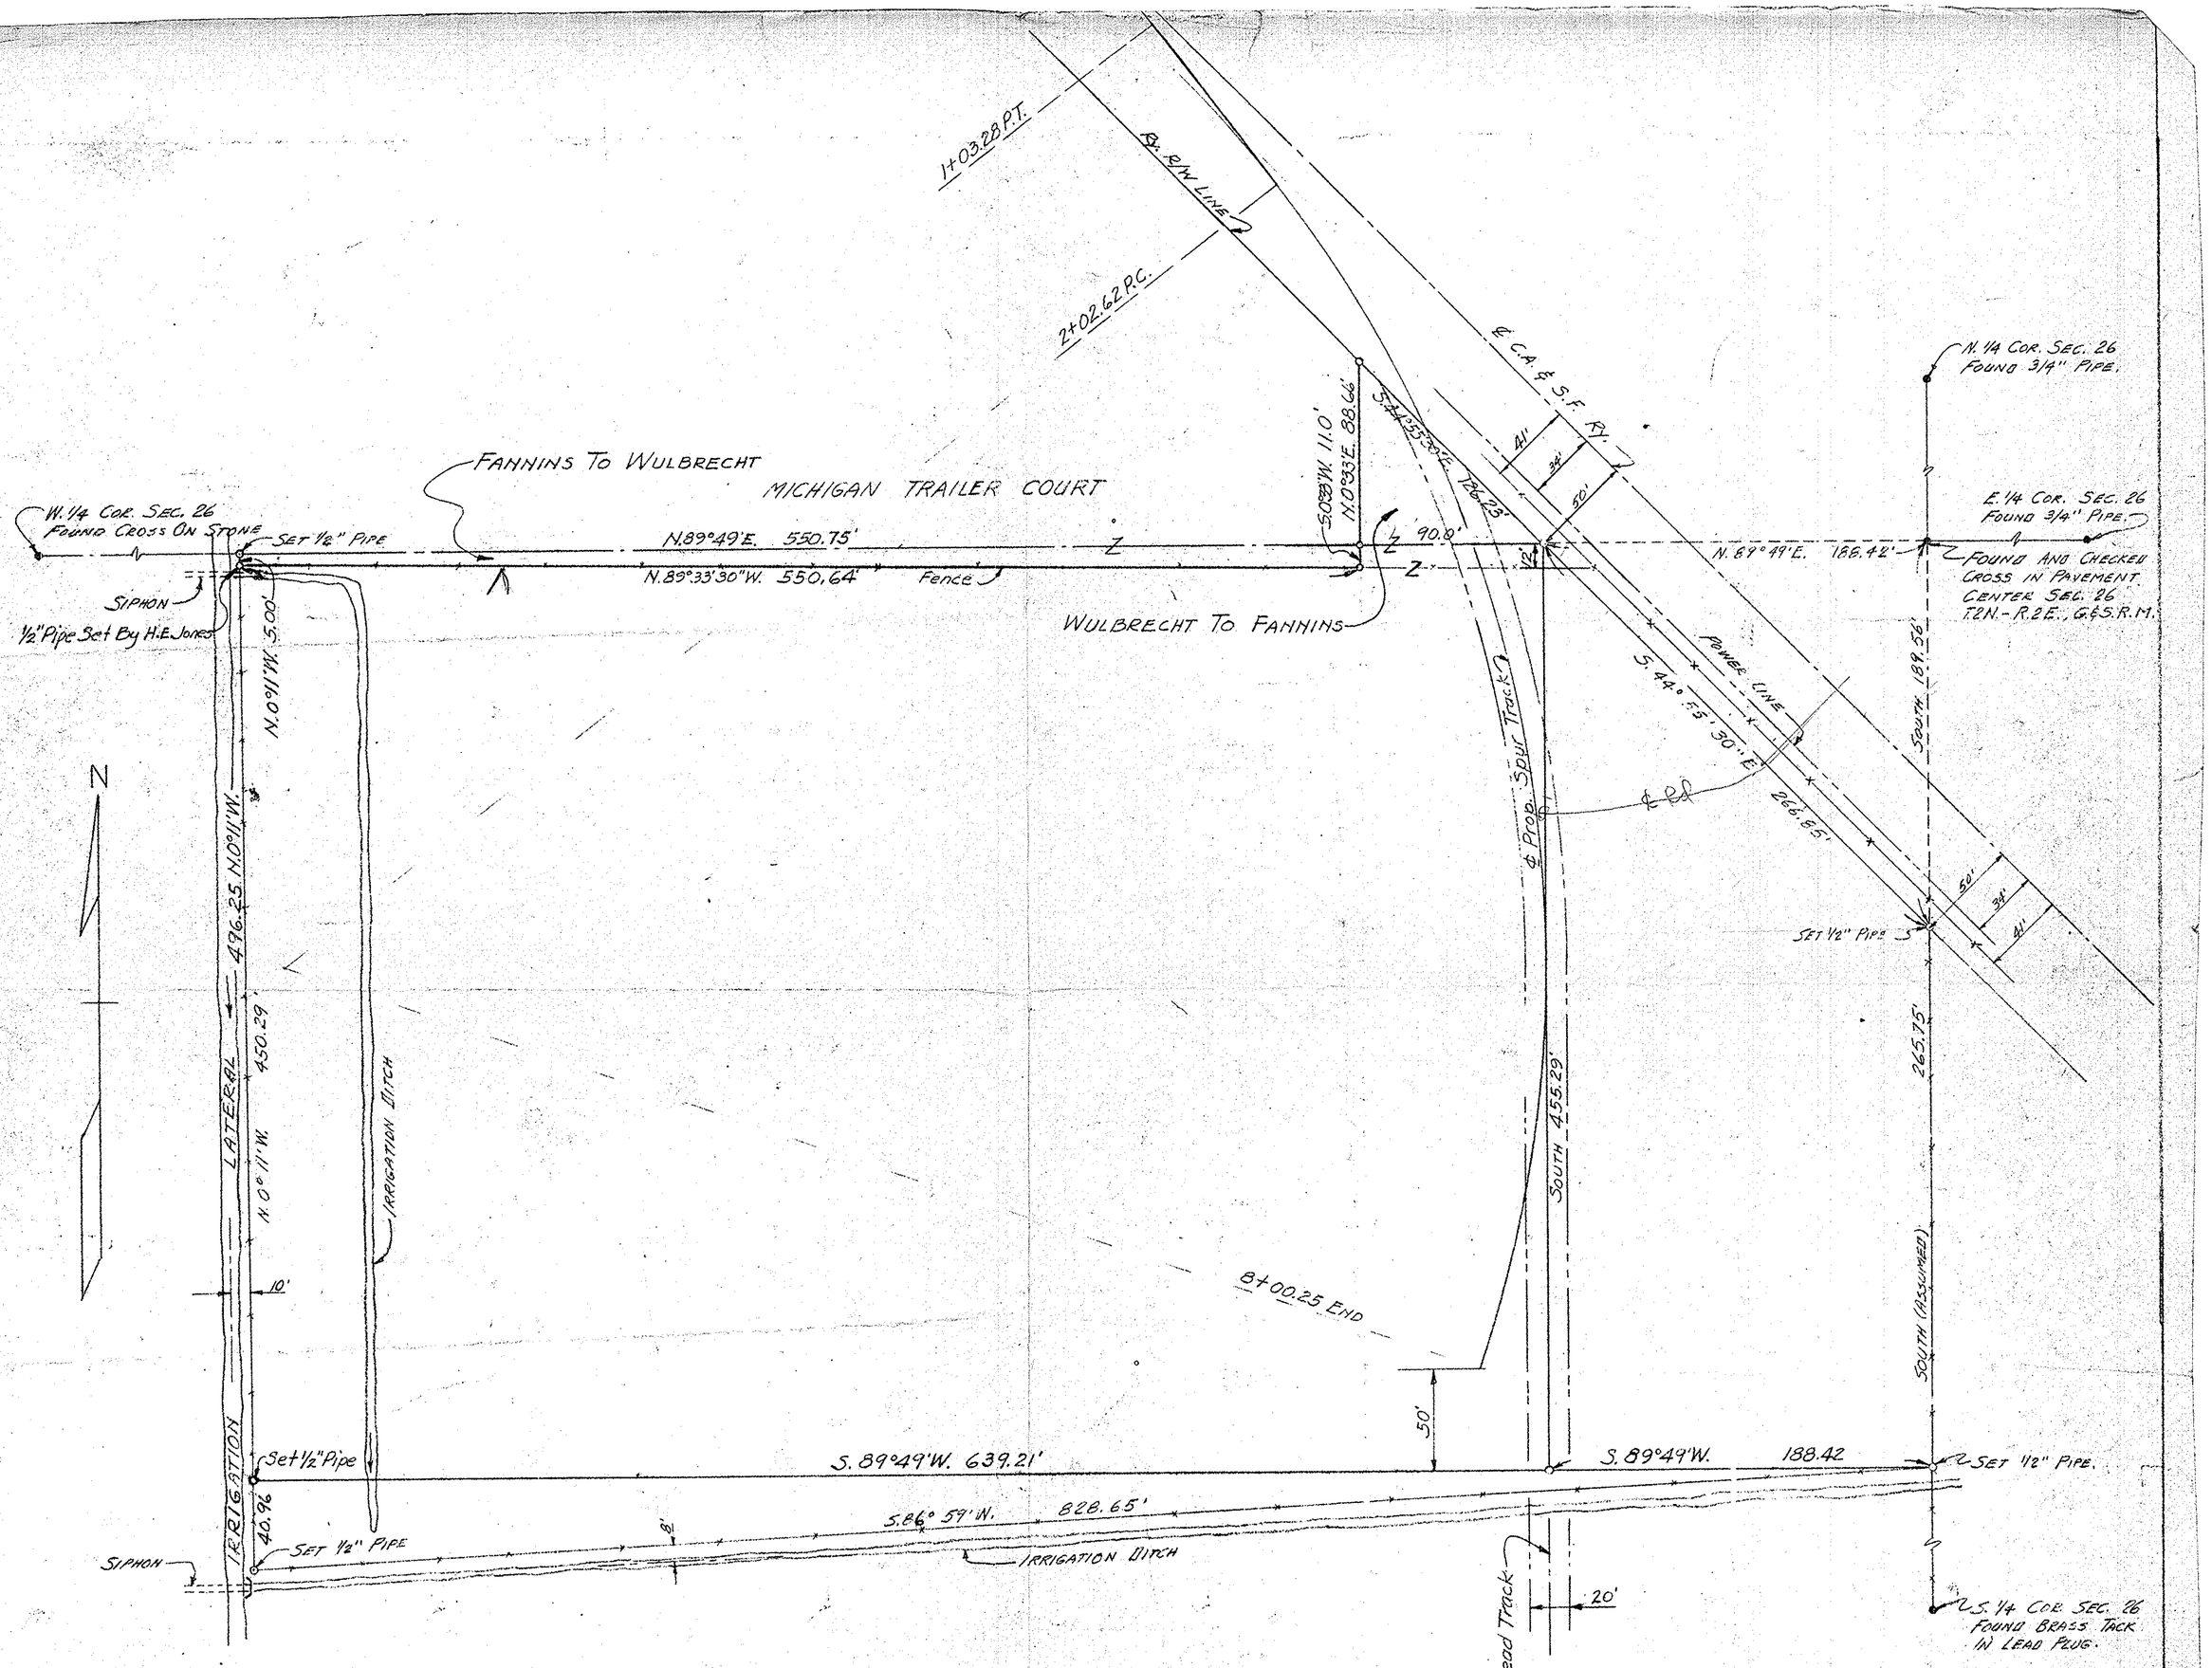


| | | |
|---|---|---|
| ~~DESIGNED BY~~ SURVEYED BY KWH | SURVEY OF FANNIN PROPERTY NEAR THE CENTER OF SEC. 26 T.2N.-R.2E. | JOB NO. 468 |
| DRAWN BY KWH | | SHEET NO. 1 of 1 |
| CHECKED BY HHW | | DRAWING NO. 262 |
| SCALE 1" = 50' | WILLIAMS ENGINEERING CO. CIVIL AND STRUCTURAL ENGINEERS PHOENIX, ARIZONA | DATE JULY 50 |

DIN#58666-1

10-25-50. Added "Fannins To Wulbrecht" & "Wulbrecht To Fannins"
" " " " New Location Prop Spur Track.