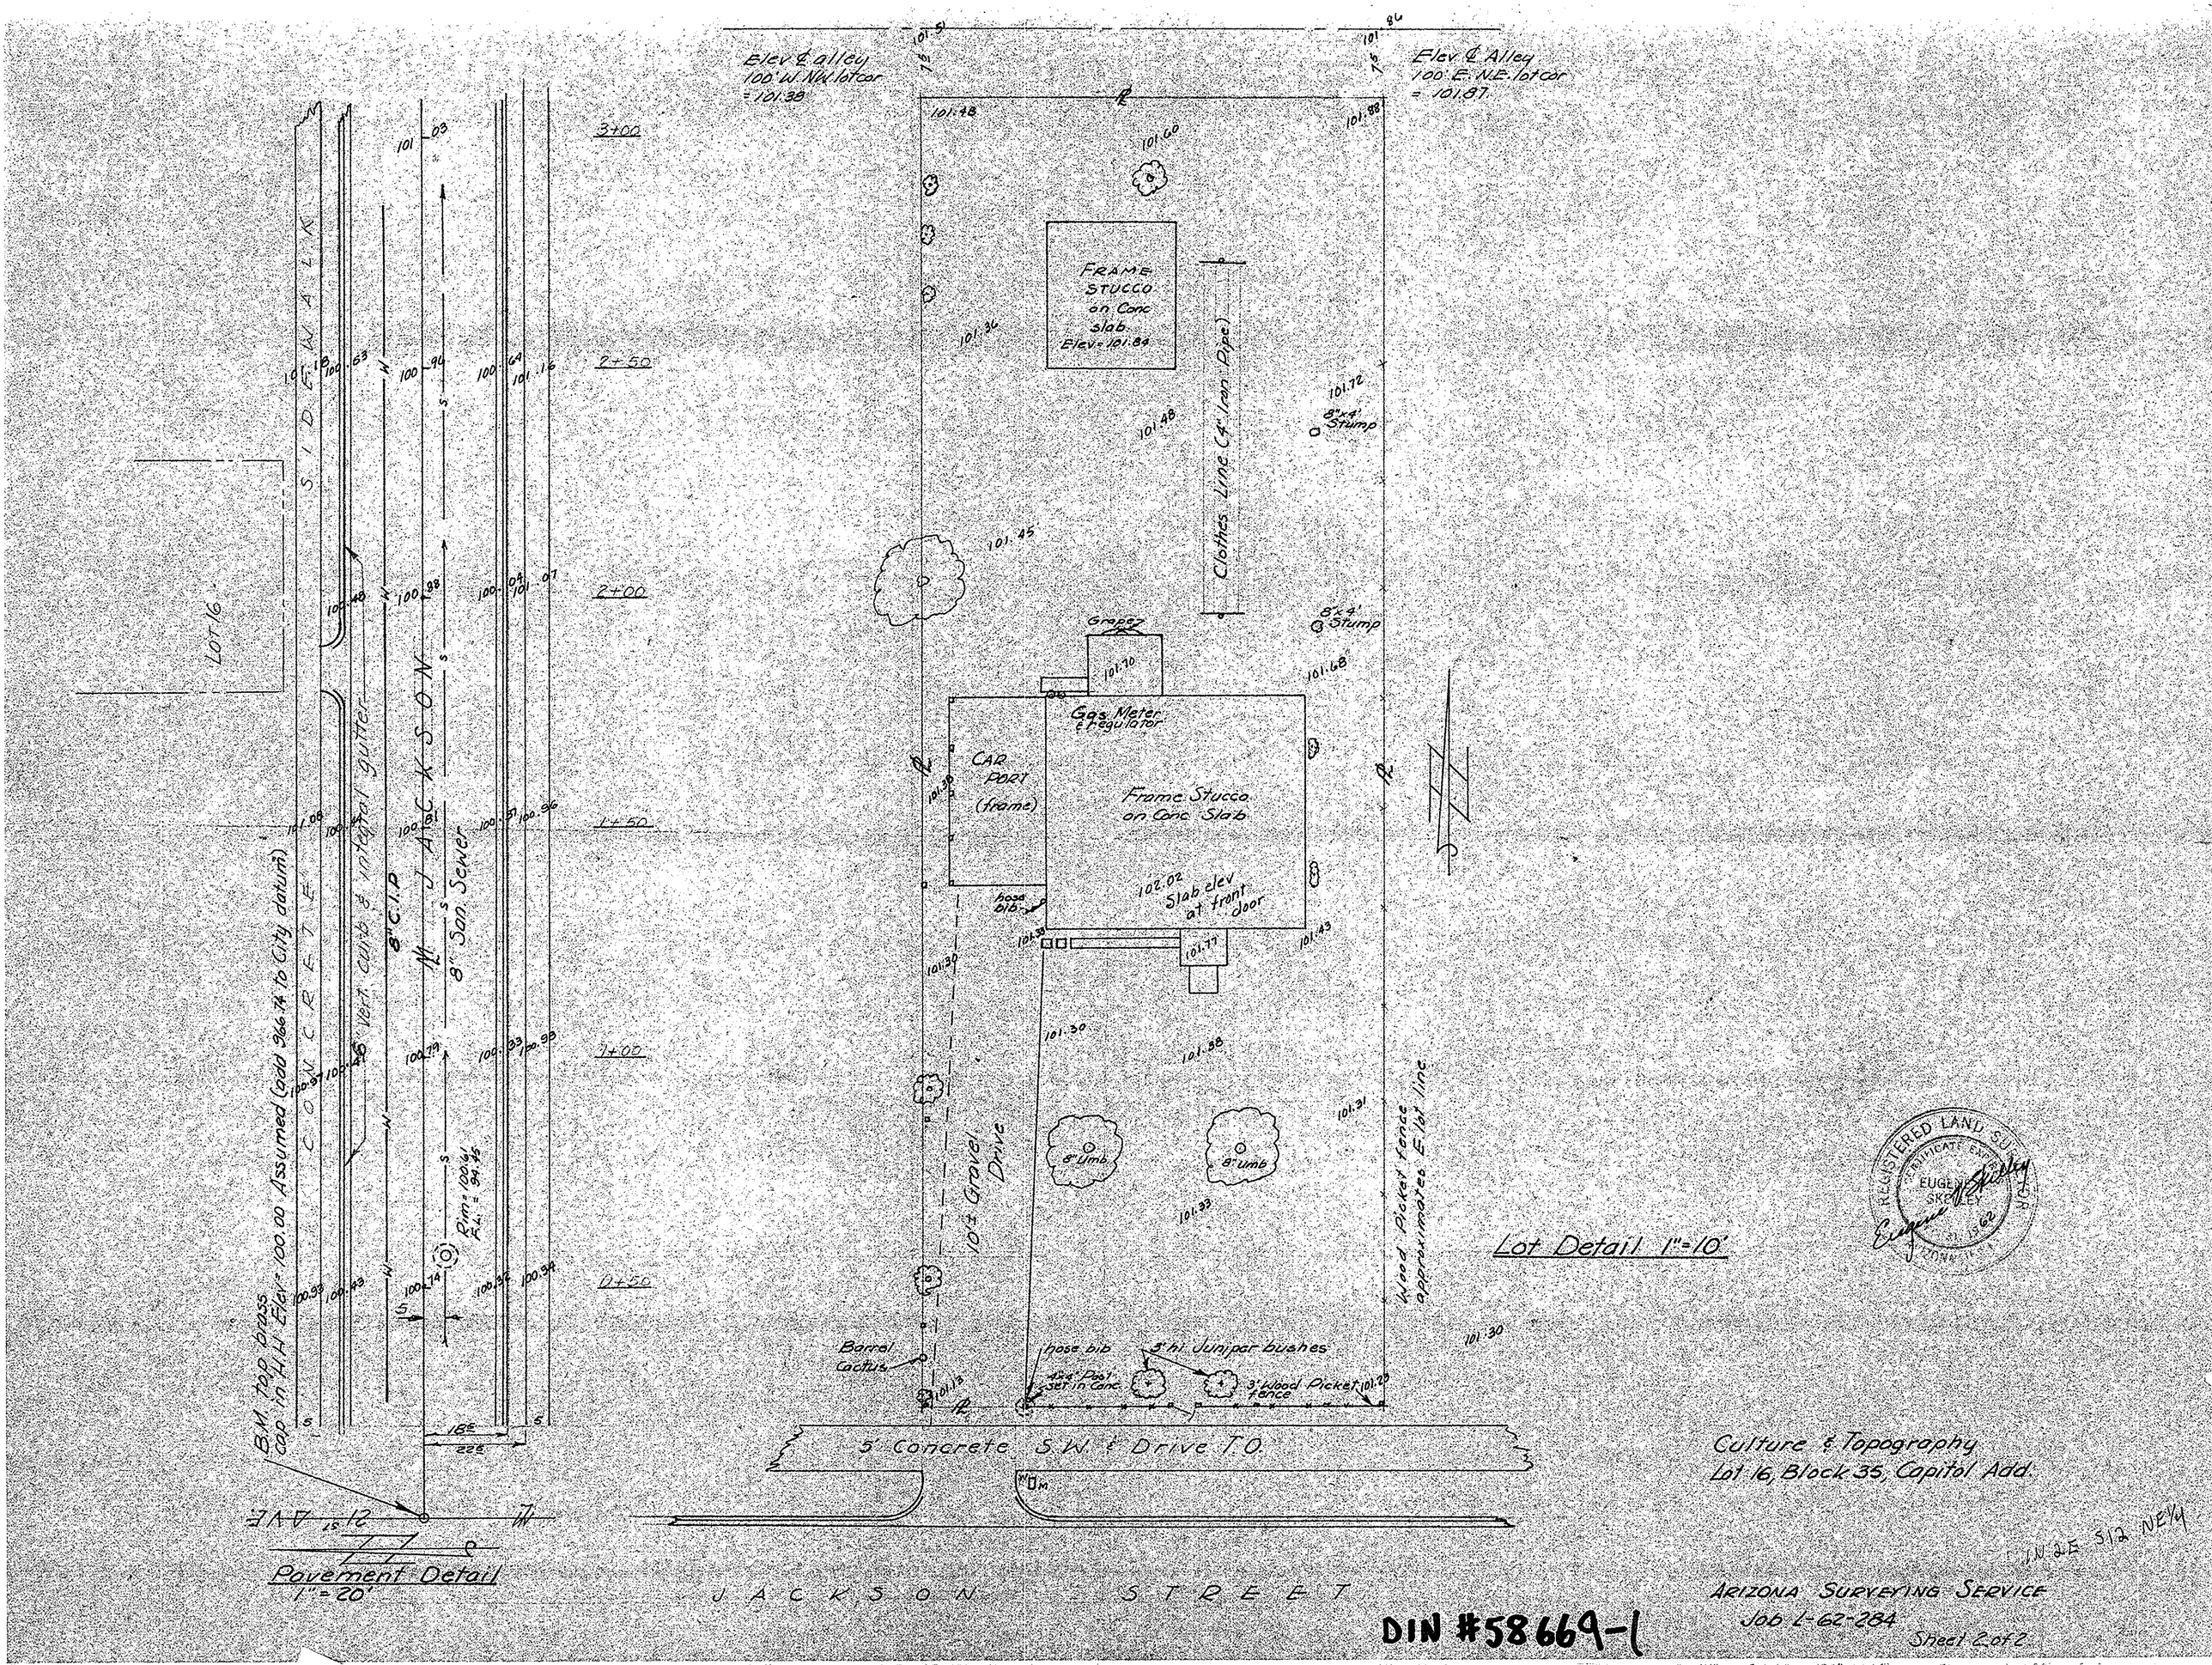

Elev ℄ alley 100' W. NW lot cor = 101.38
Elev ℄ Alley 100' E. NE lot cor = 101.87
FRAME STUCCO on Conc slab Elev = 101.84
Clothes Line (4" Iron Pipe)
8"x4' Stump
Grape
Gas Meter & regulator
CAR PORT (frame)
Frame Stucco on Conc Slab
102.02 Slab elev at front door
hose bib
8" Umb
10'± Gravel Drive
Wood Picket fence approximates E lot line
Barrel Cactus
3' hi Juniper bushes
3' Wood Picket fence
5' Concrete S.W. & Drive T.O.
Lot 16
SIDEWALK
CONCRETE
6" Vert. curb & integral gutter
8" C.I.P.
8" San. Sewer
JACKSON
B.M. top brass cap in H.H. Elev = 100.00 Assumed (add 966.74 to City datum)
Rim = 100.61 F.L. = 94.45
3+00
2+50
2+00
1+50
1+00
0+50
21st AVE
Pavement Detail 1" = 20'
JACKSON STREET
Lot Detail 1" = 10'
REGISTERED LAND SURVEYOR
EUGENE SKELLEY
Culture & Topography
Lot 16, Block 35, Capitol Add.
ARIZONA SURVEYING SERVICE
Job L-62-284
Sheet 2 of 2
DIN #58669-1