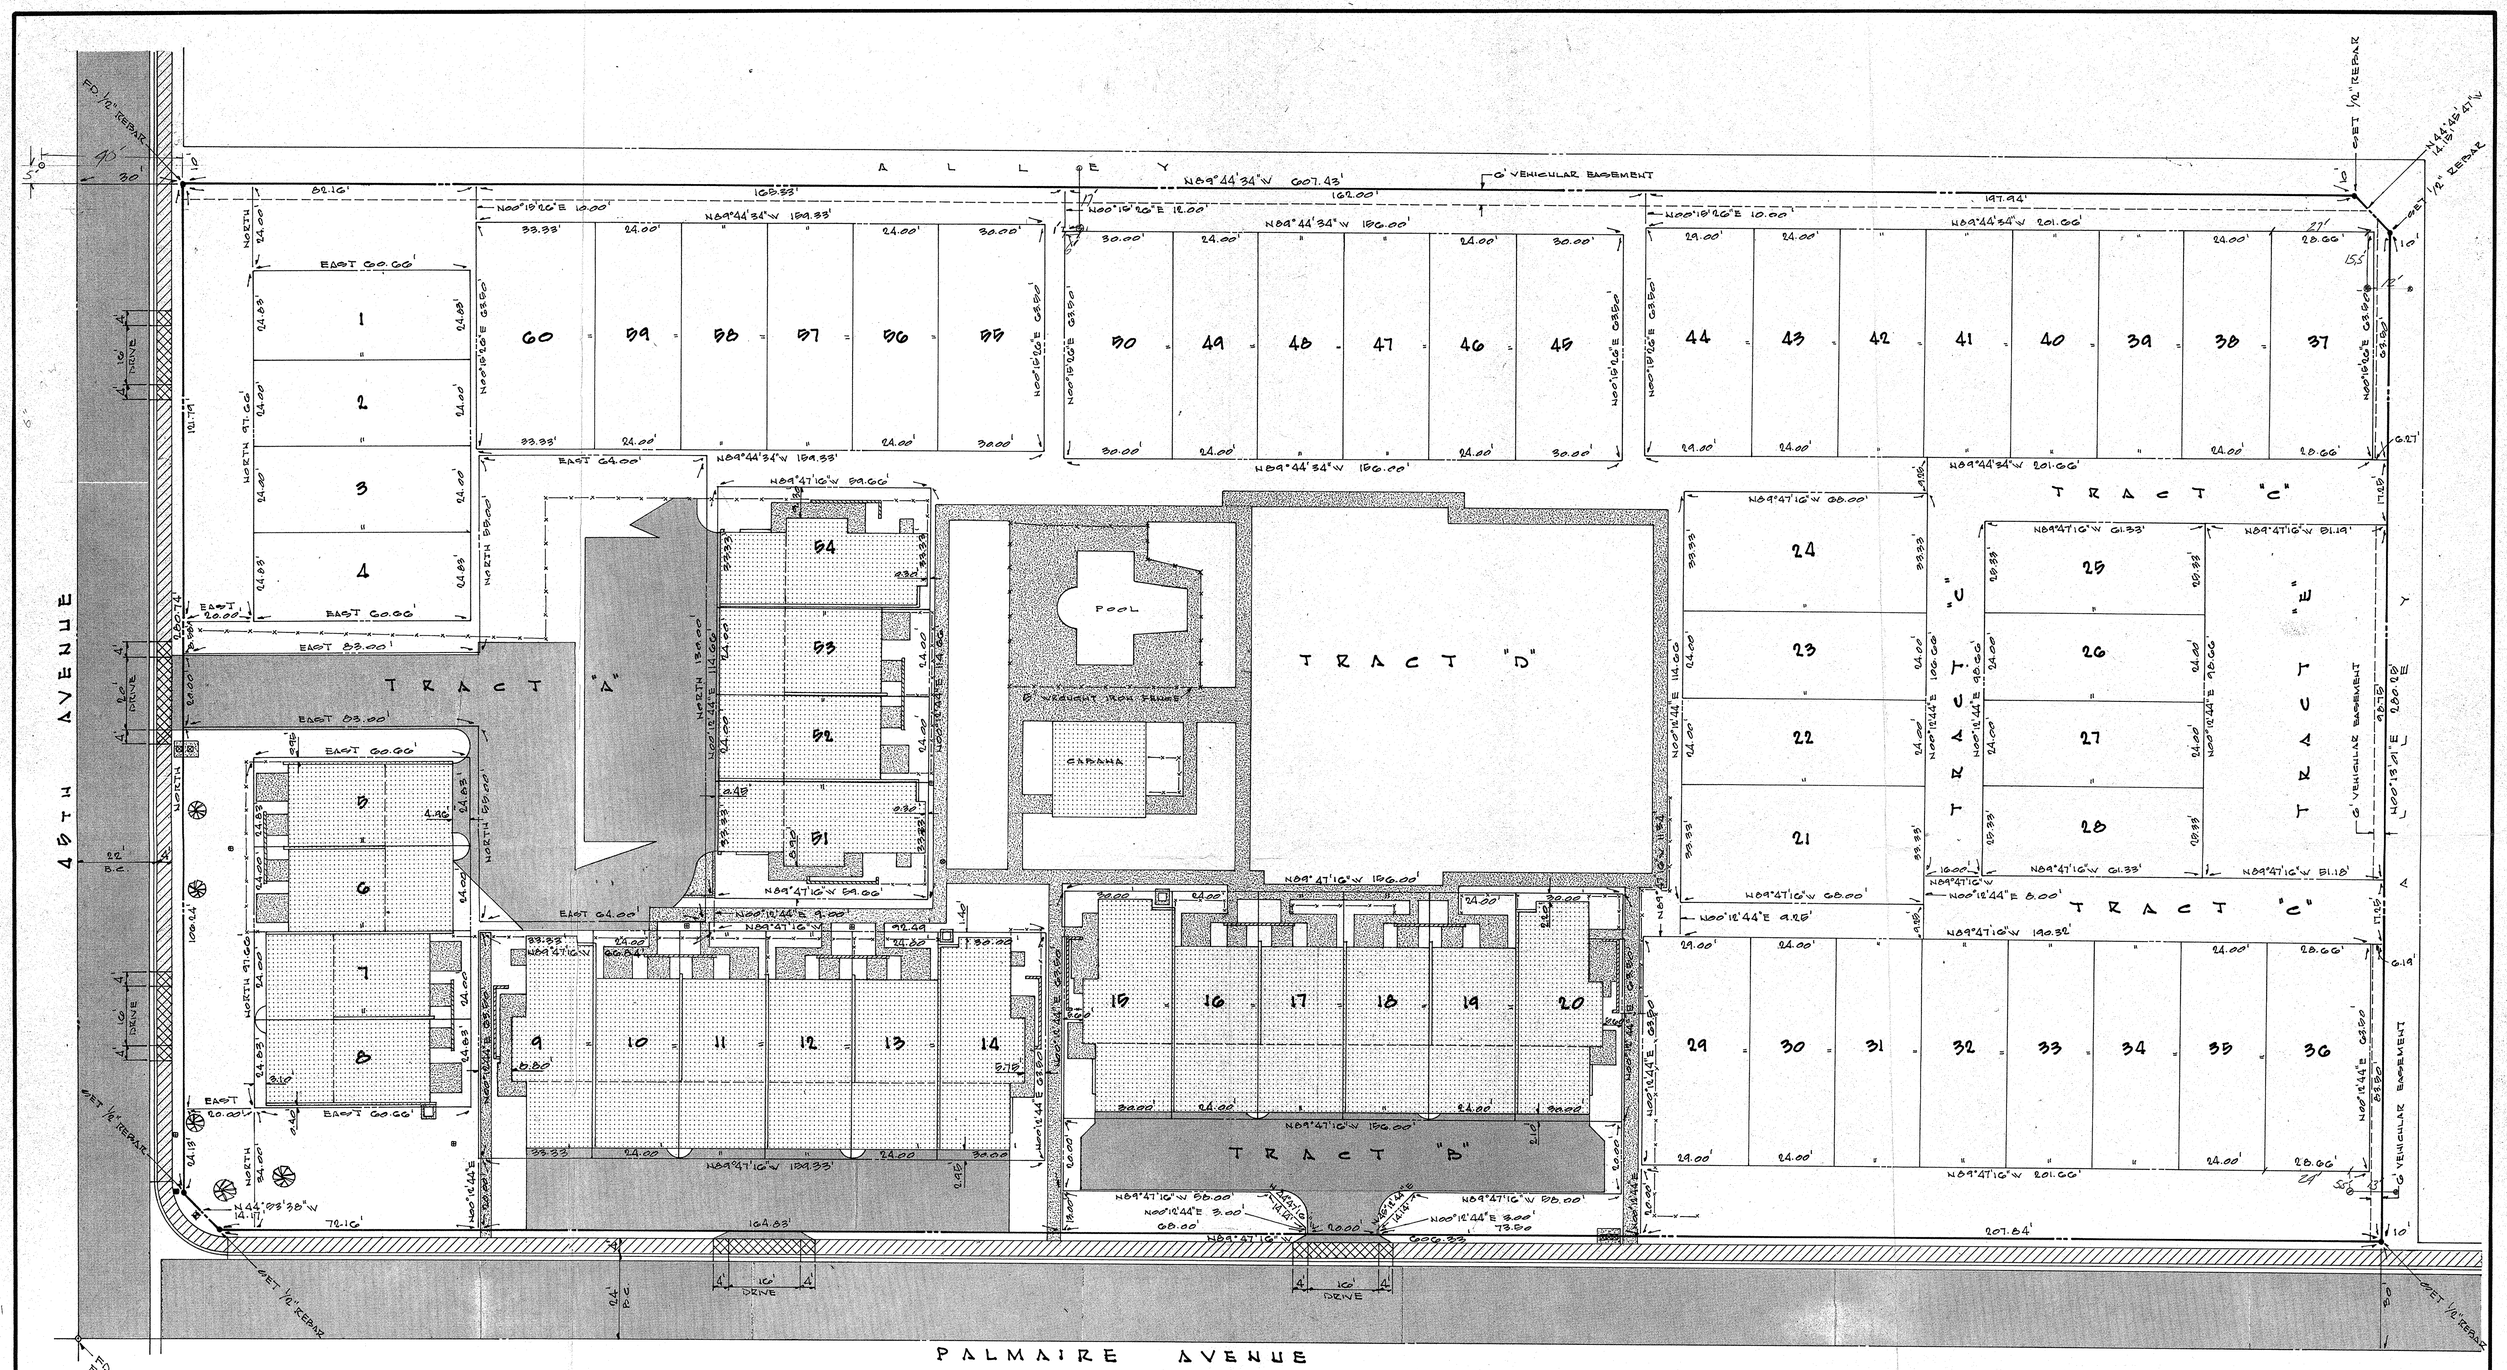

LEGEND

- ASPHALT PAVING
- CONCRETE
- BUILDINGS
- 5' HIGH WOOD FENCE OR AS NOTED
- POWER POLE
- TELE. RISER
- WATER METER
- WATER VALVE
- FIRE HYDRANT
- TRANSFORMER
- SCREEN WALL
- 4" & 5" DIA. TREES

N

SCALE: 1" = 20'

CERTIFICATE

THIS IS TO CERTIFY THAT THE PREMISES SHOWN HEREON WERE SURVEYED UNDER MY SUPERVISION DURING THE MONTH OF AUGUST, 1977.
SET 1/2" REBAR OR P-K NAIL (IN ASPHALT) AT ALL VACANT AND DEVELOPED LOTS.
ALL CORNERS WERE SET OR FOUND AS SHOWN AT PROPERTY BOUNDARY LINES.
NO ENCROACHMENTS WERE FOUND TO EXIST.

DIN 58685

ASSOCIATED ENGINEERS Civil Consultants Phoenix Arizona	A.L.T.A. SURVEY PALMAIRE AVE. & 45TH AVE. GLENDALE, ARIZONA	REVISED:
		REVISED:
	GLENCOURT ONE AMENDED	REVISED: 8/19/77
		DATE: 8/4/77
	DRAWN BY: CHK: SHEET 1 OF 1	JOB NO. 172-2