CAVE BUTTES DETENTION BASIN
PROJECT NO. 806-07
SHEET 2 OF 5

119-50

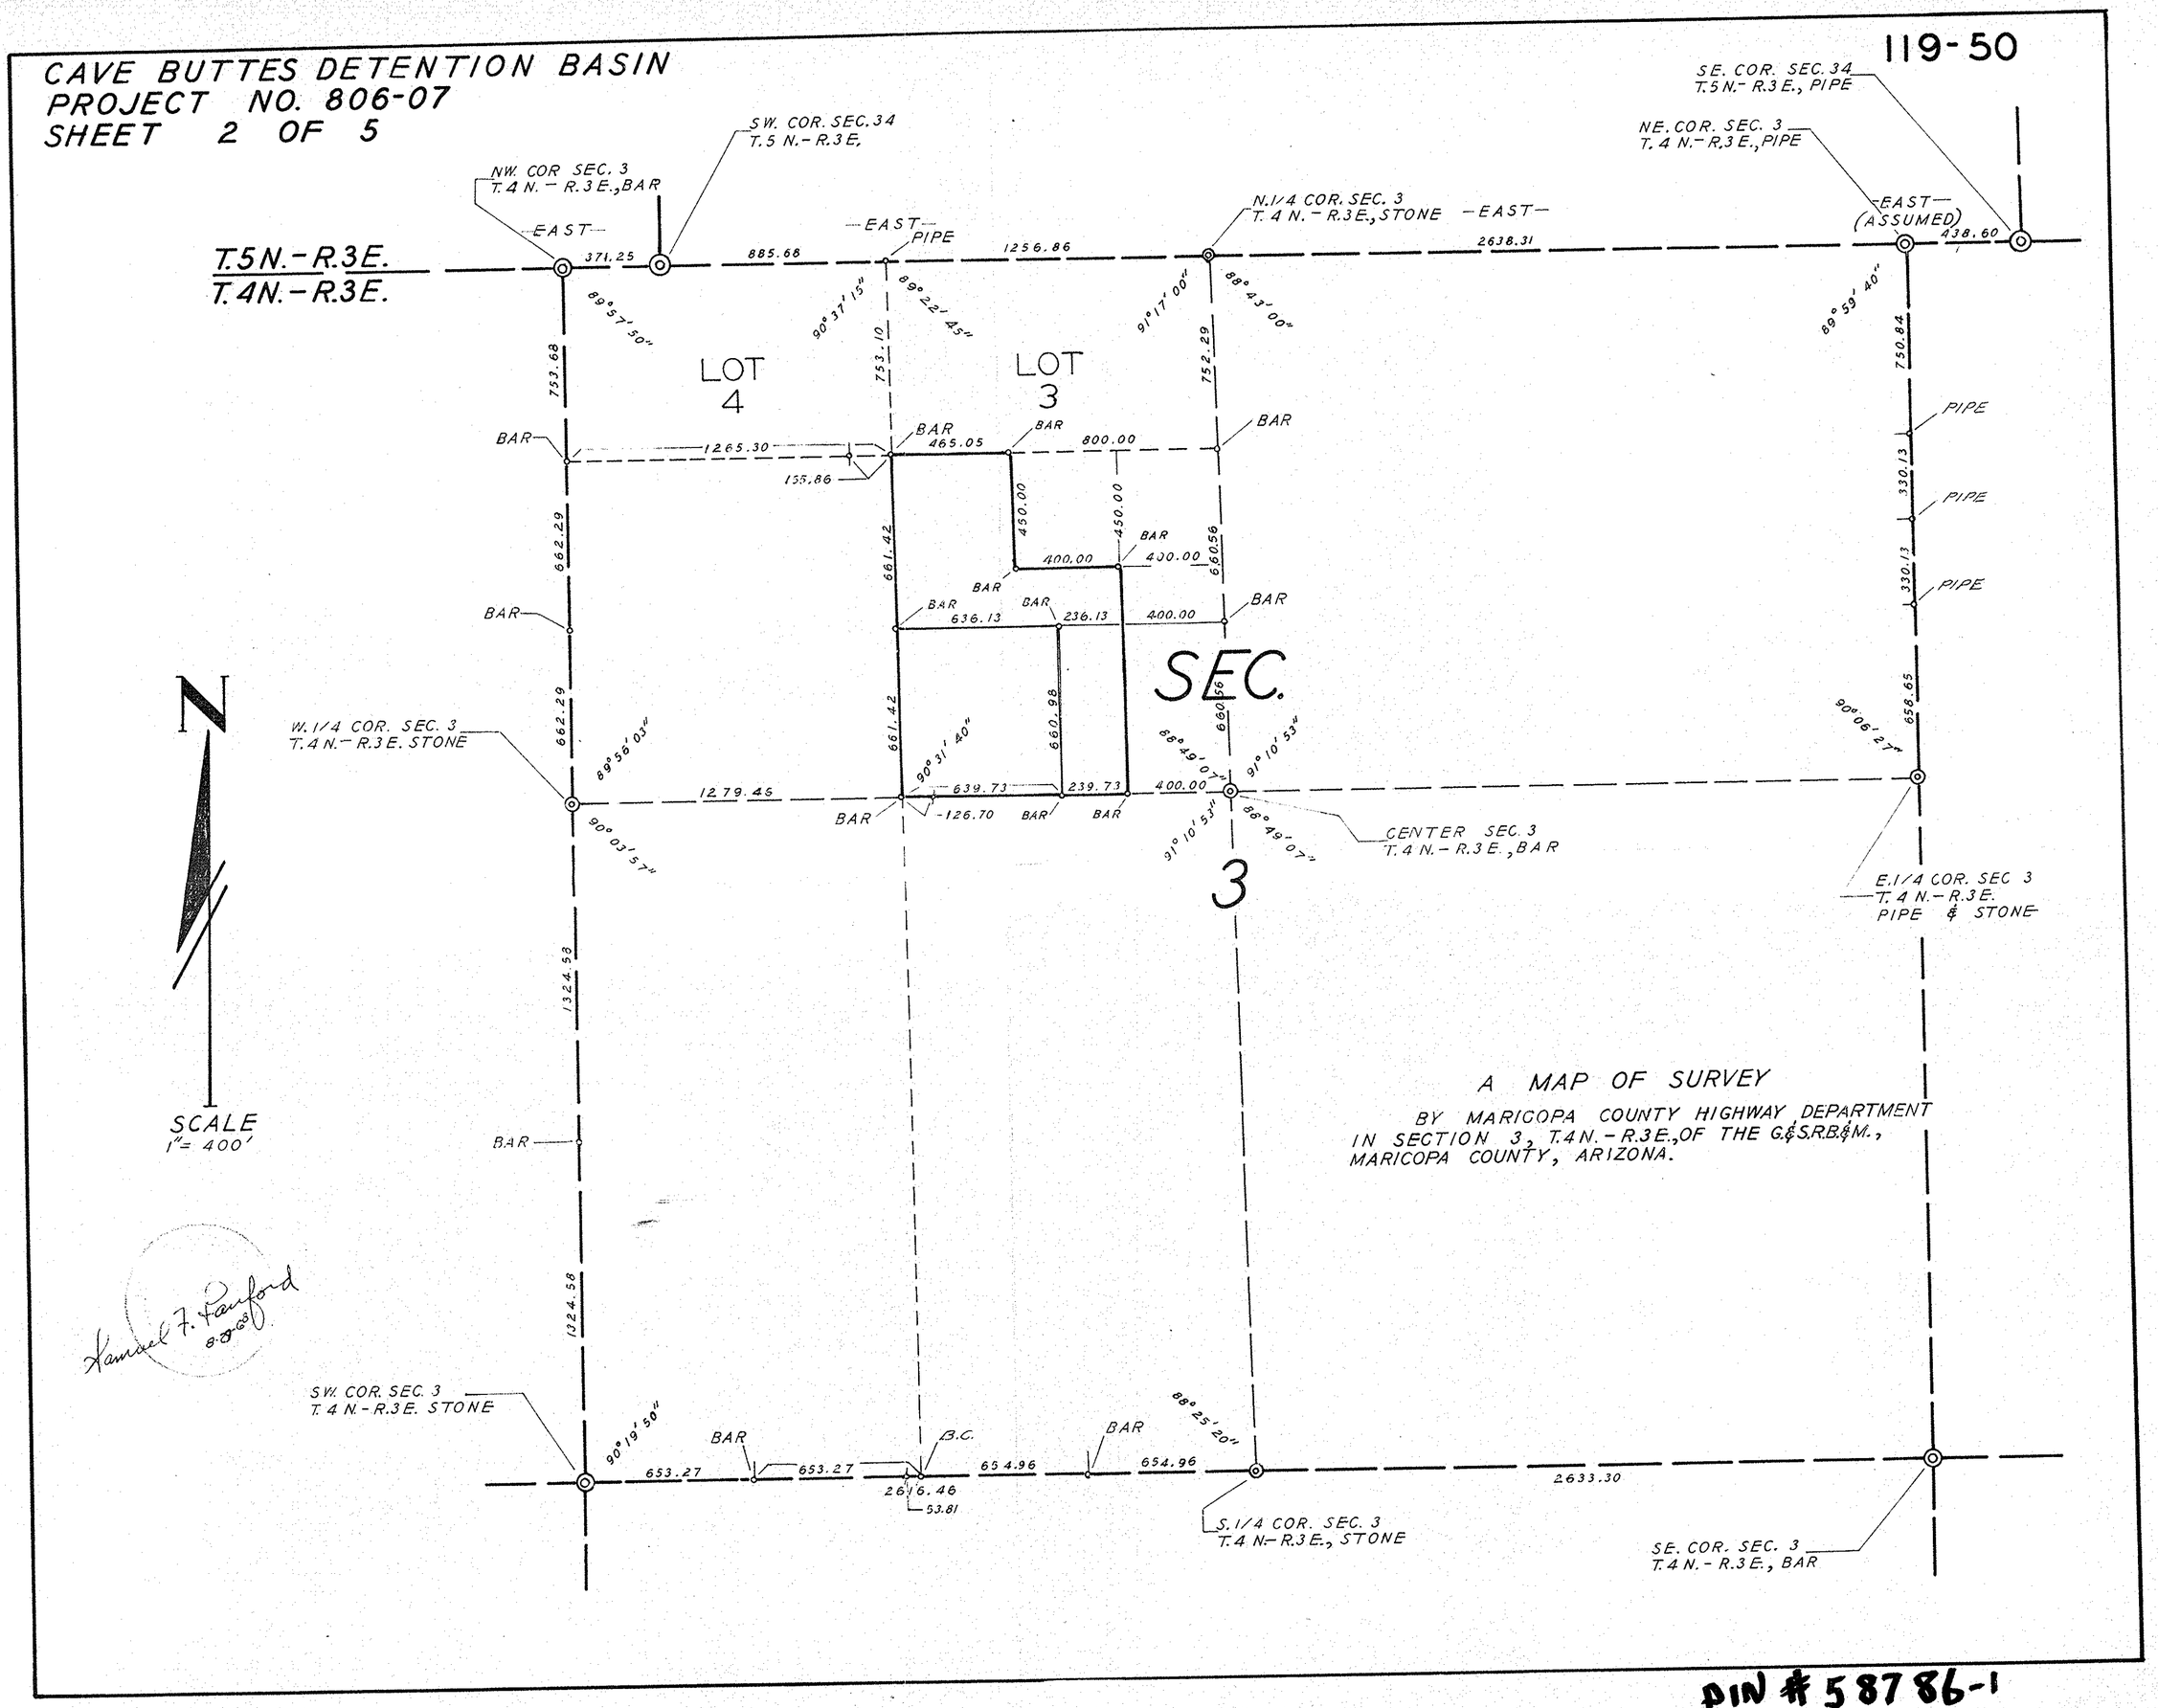

DIN # 58786-1