CAVE BUTTES DETENTION BASIN
PROJECT NO. 806-07
SHEET 3 OF 5

120-1

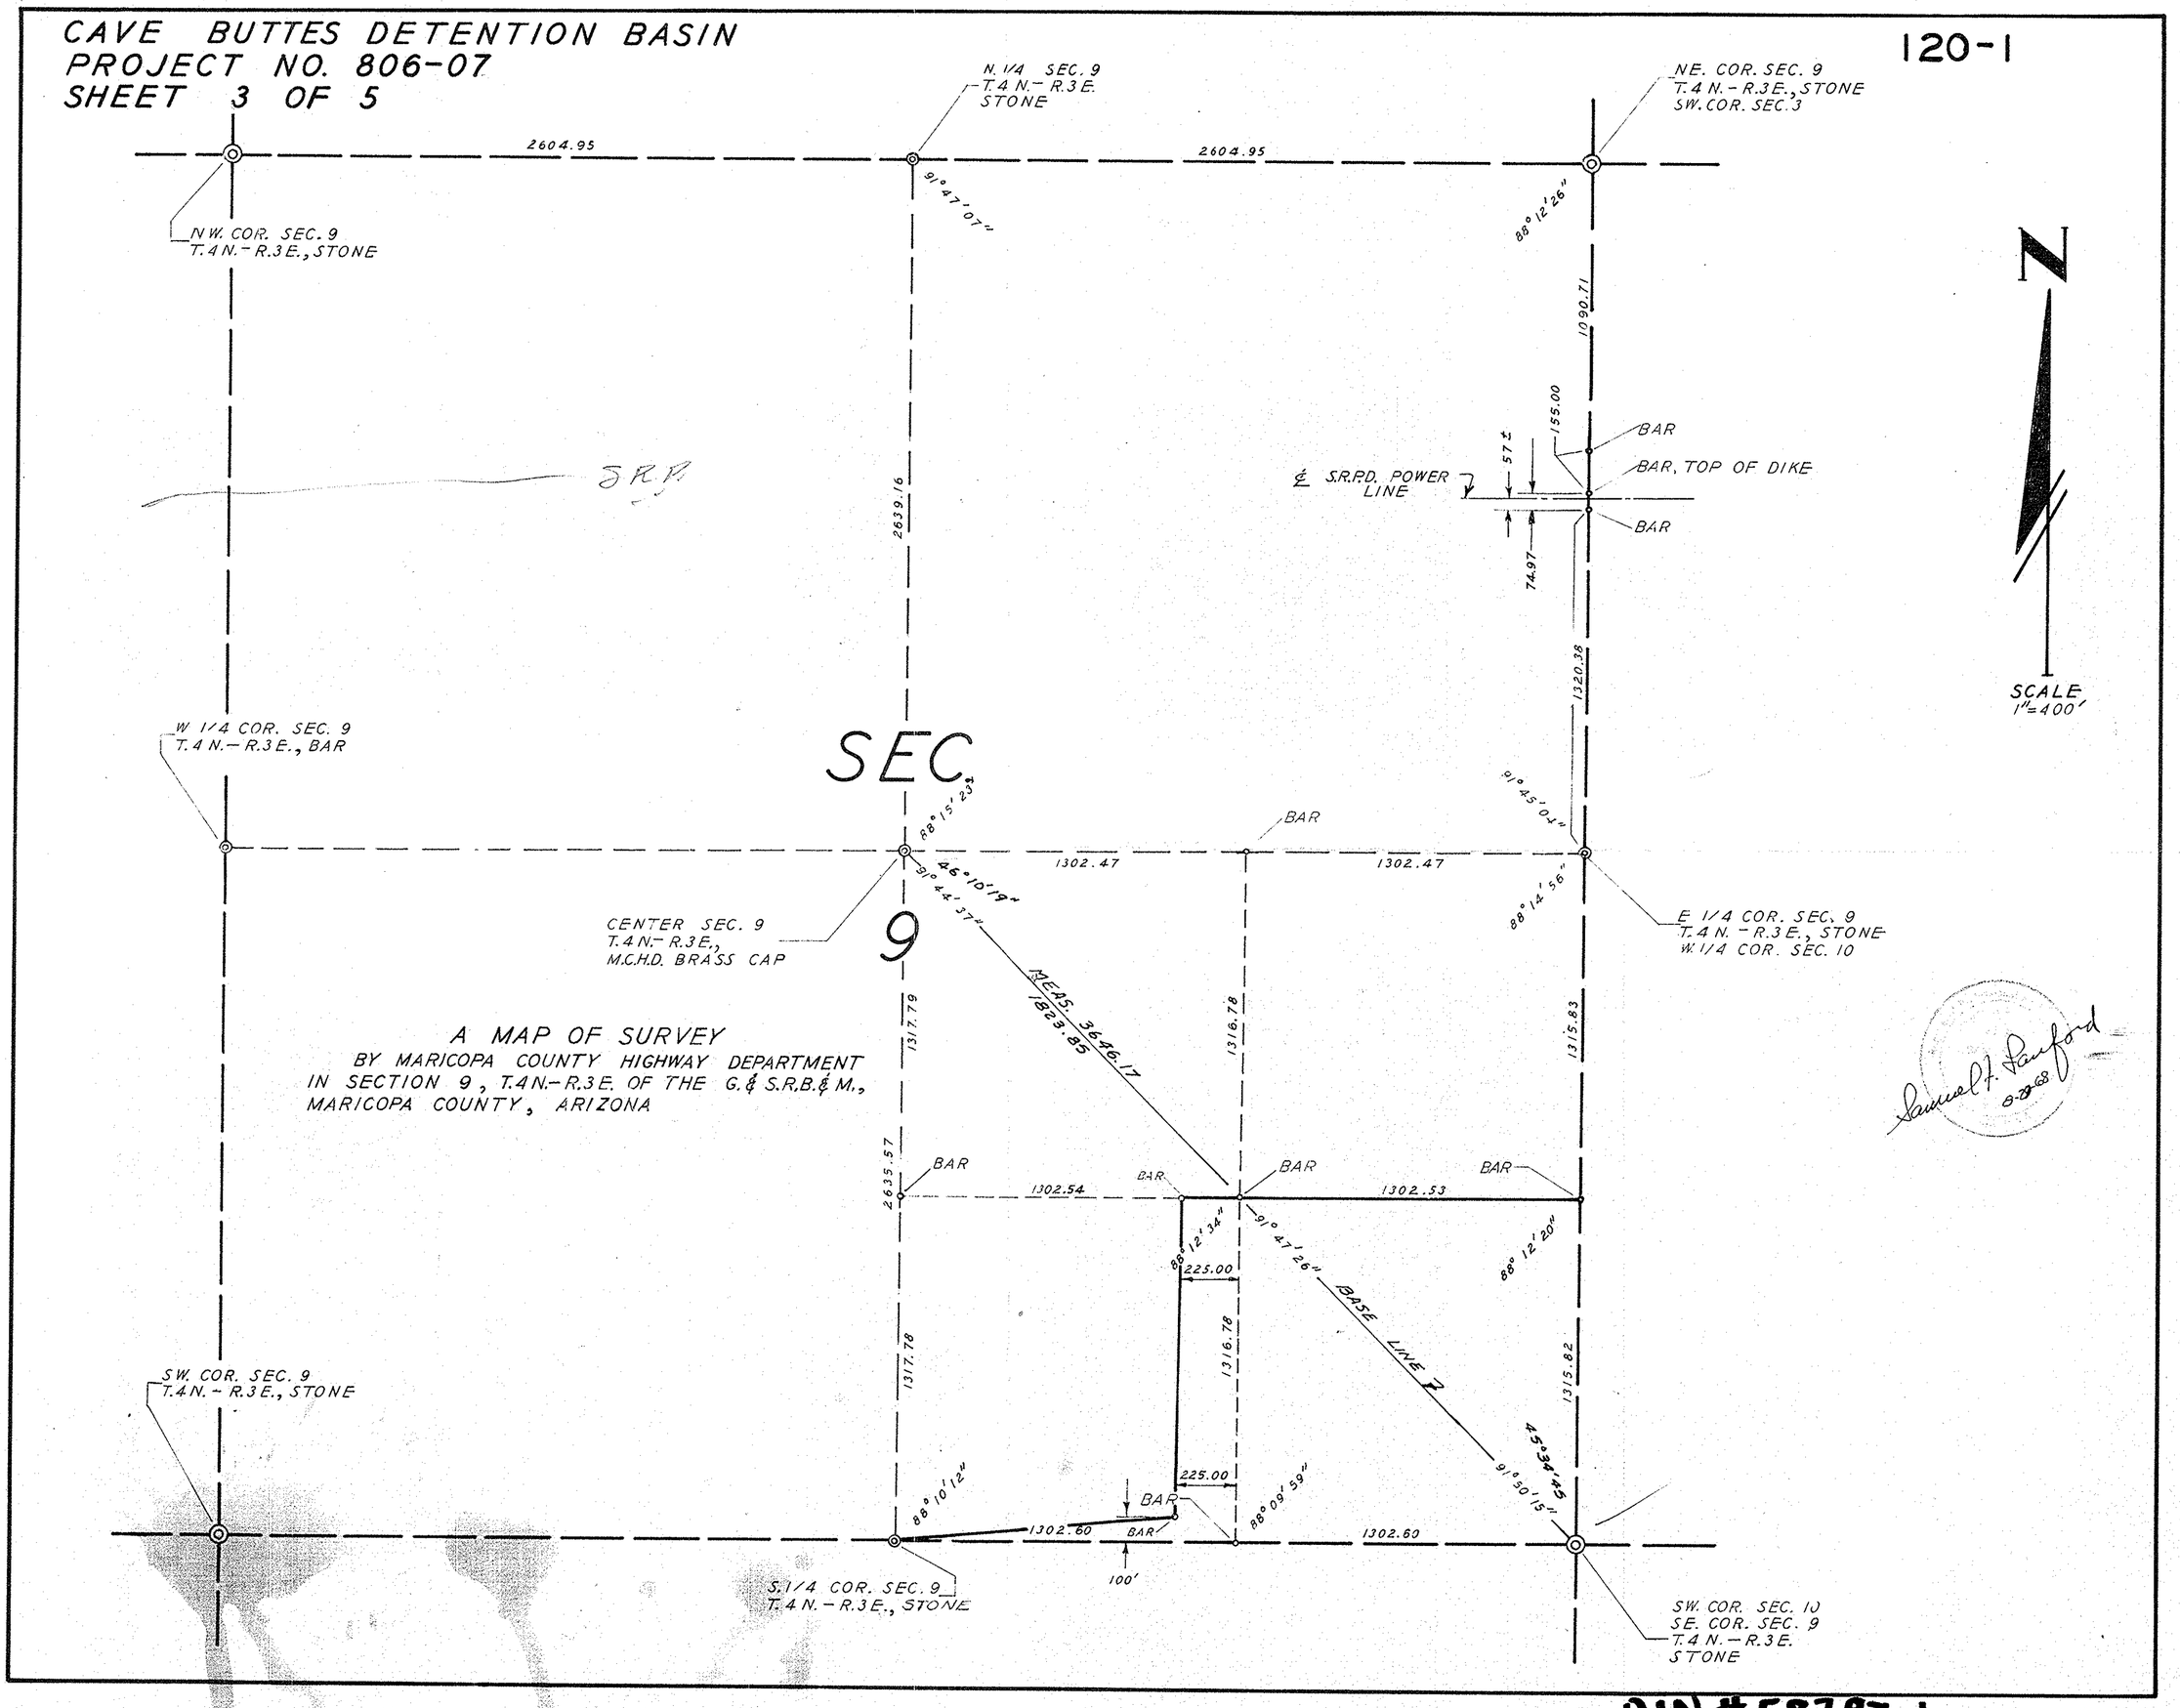

DIN #58787-1