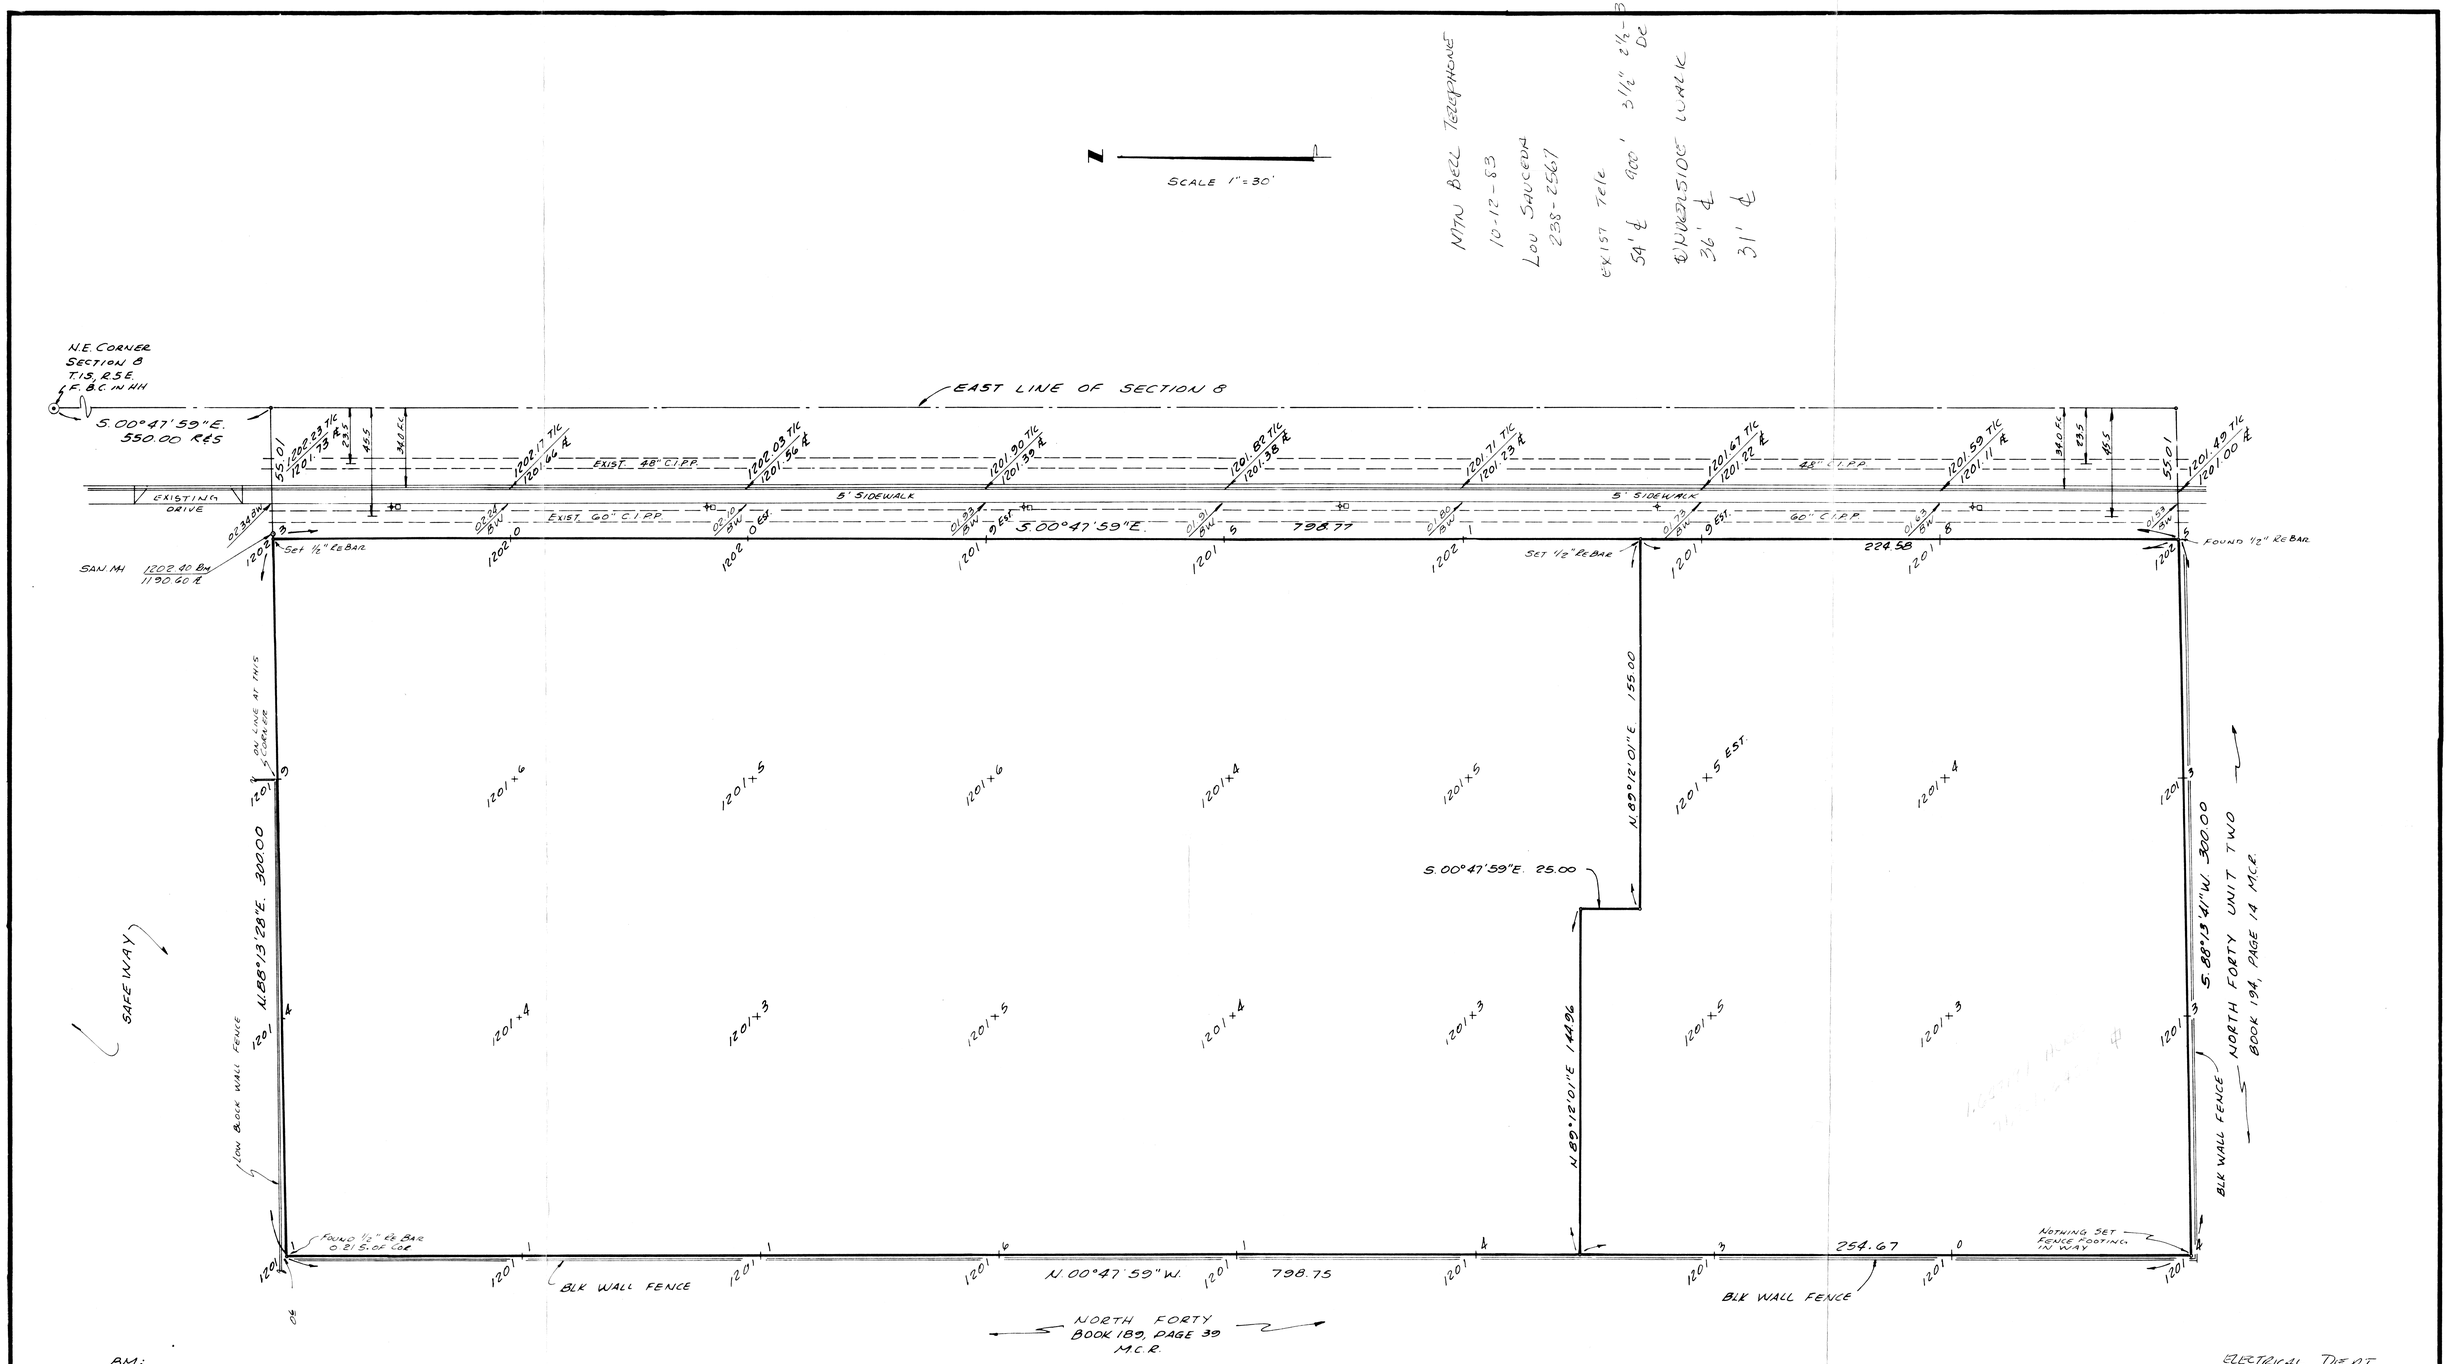

BM:
CHISELED SQUARE IN TOP
OF CURB NW CORNER
GUADALUPE & ALMA SCHOOL RDS
ELEV. 1203.18
CITY OF MESA DATUM

LEGEND
1201.5 EXISTING GRADE
T/C TOP OF CURB
F/L FLOW LINE (GUTTER)
✢ LIGHT POLE
▫ ELECTRIC BOX

TOPOGRAPHICAL SURVEY

PART OF N.E. 1/4 OF SECTION 8, T.1S., R.5E.
G.&S.R.B&M. MARICOPA COUNTY, ARIZONA

DIN 59182-2

NOTES:
1. SITE IS COVERED WITH MANY PILES OF VERY POOR FILL MATERIAL THE ELEVATIONS SHOWN DO NOT REFLECT THESE PILES.
2. UTILITIES SHOWN HEREON WERE TAKEN IN PART FROM CITY OF MESA & S.R.P. RECORDS AND THERE IS NO GUARANTEE THAT THEY ARE IN THE LOCATION INDICATED IN THESE RECORDS.

ELECTRICAL DEPT.
730 N MESA
DEAN BENTZ
(LIGHT POLE POWER BETWEEN BSW & IRR PIPE)
10-12-83

TMA
ENGINEERS & SURVEYORS
734 E. BROADWAY
MESA, ARIZONA
(602) 898-1682

TMA 83022
9-21-83