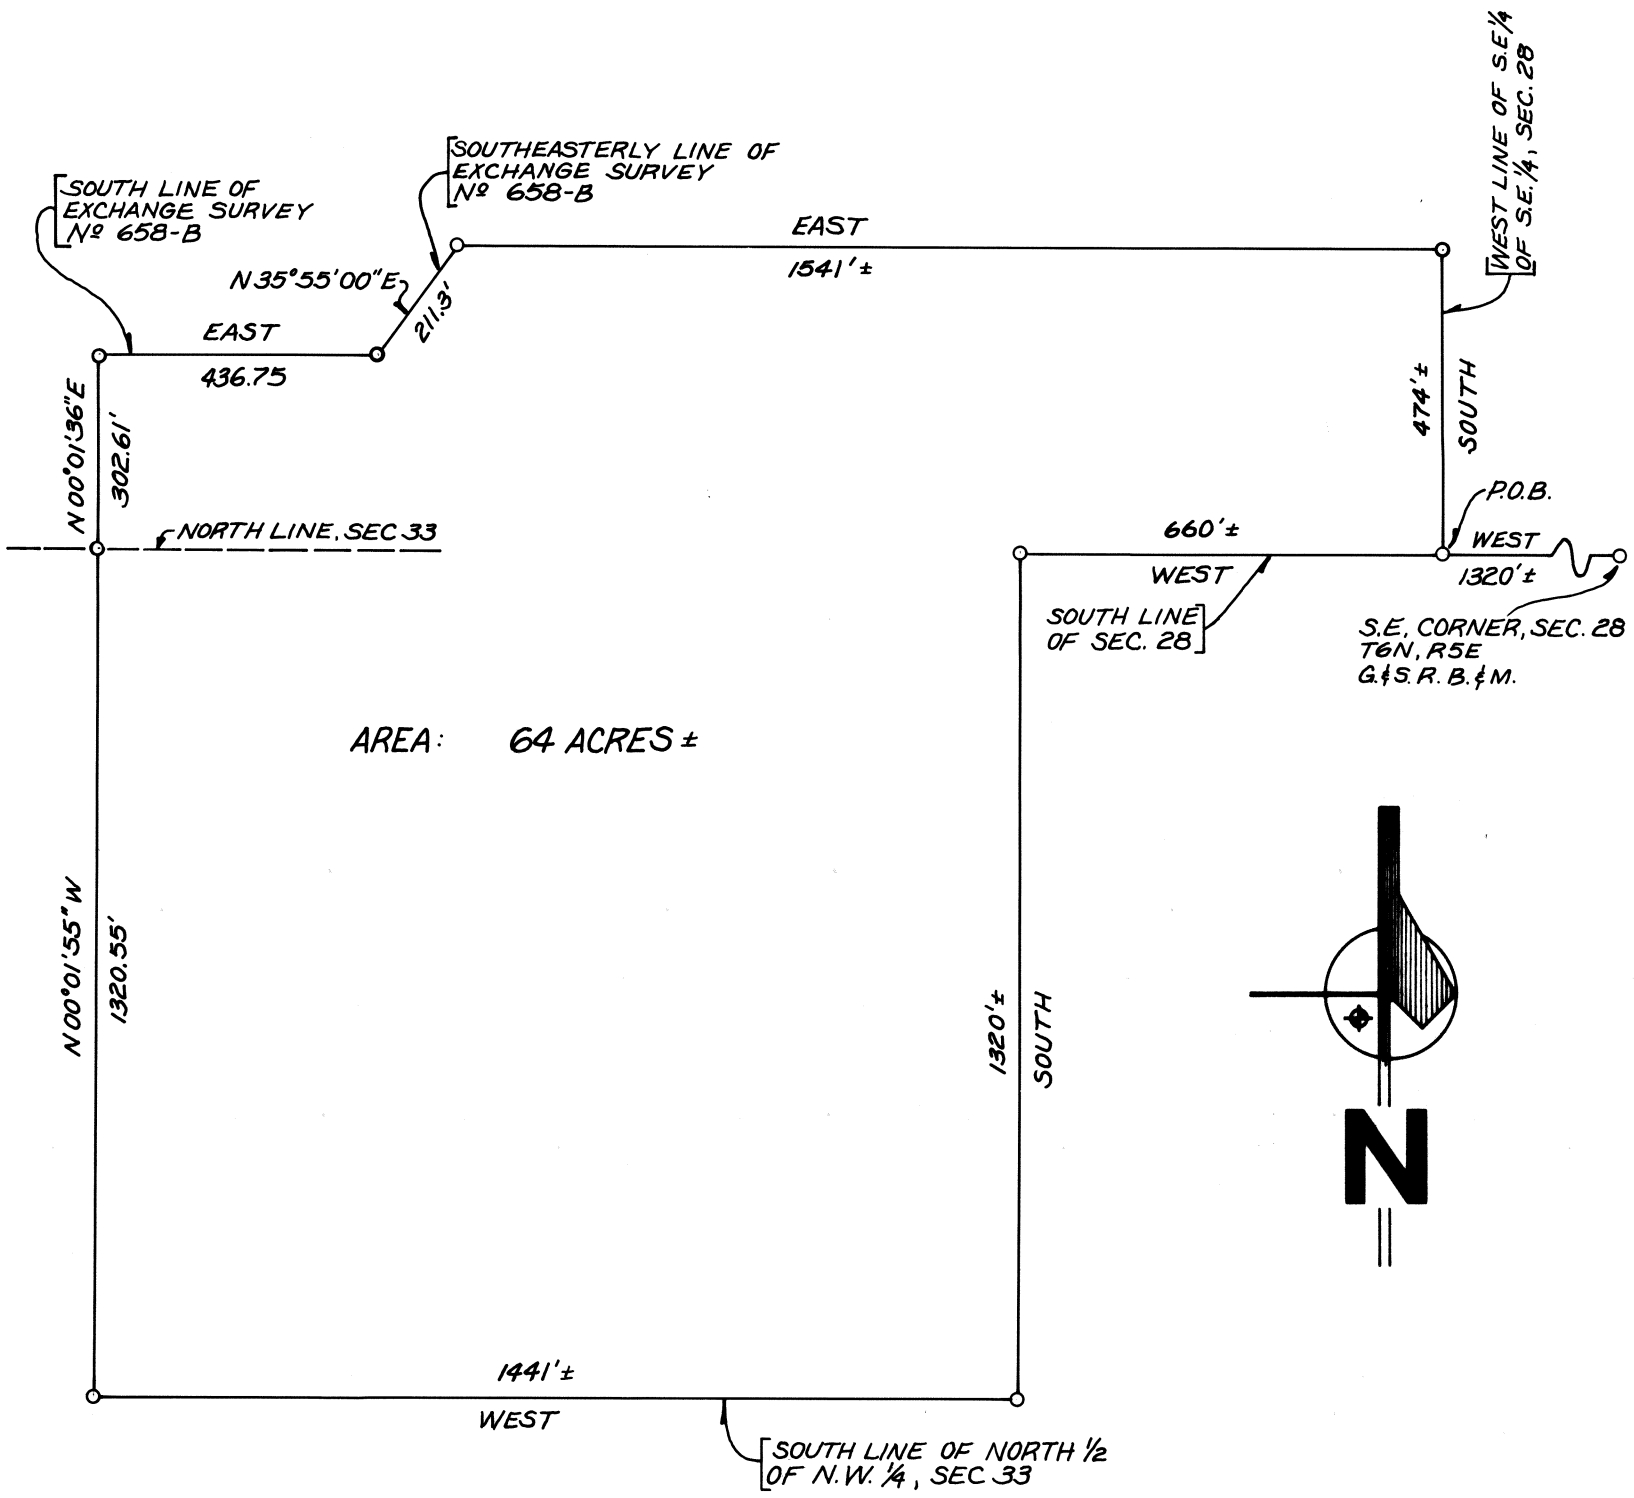

DIN 59226-1

SOUTH PARCEL

T6N R5E

878-10

ASSOCIATED ENGINEERS
Civil Consultants
Phoenix Arizona