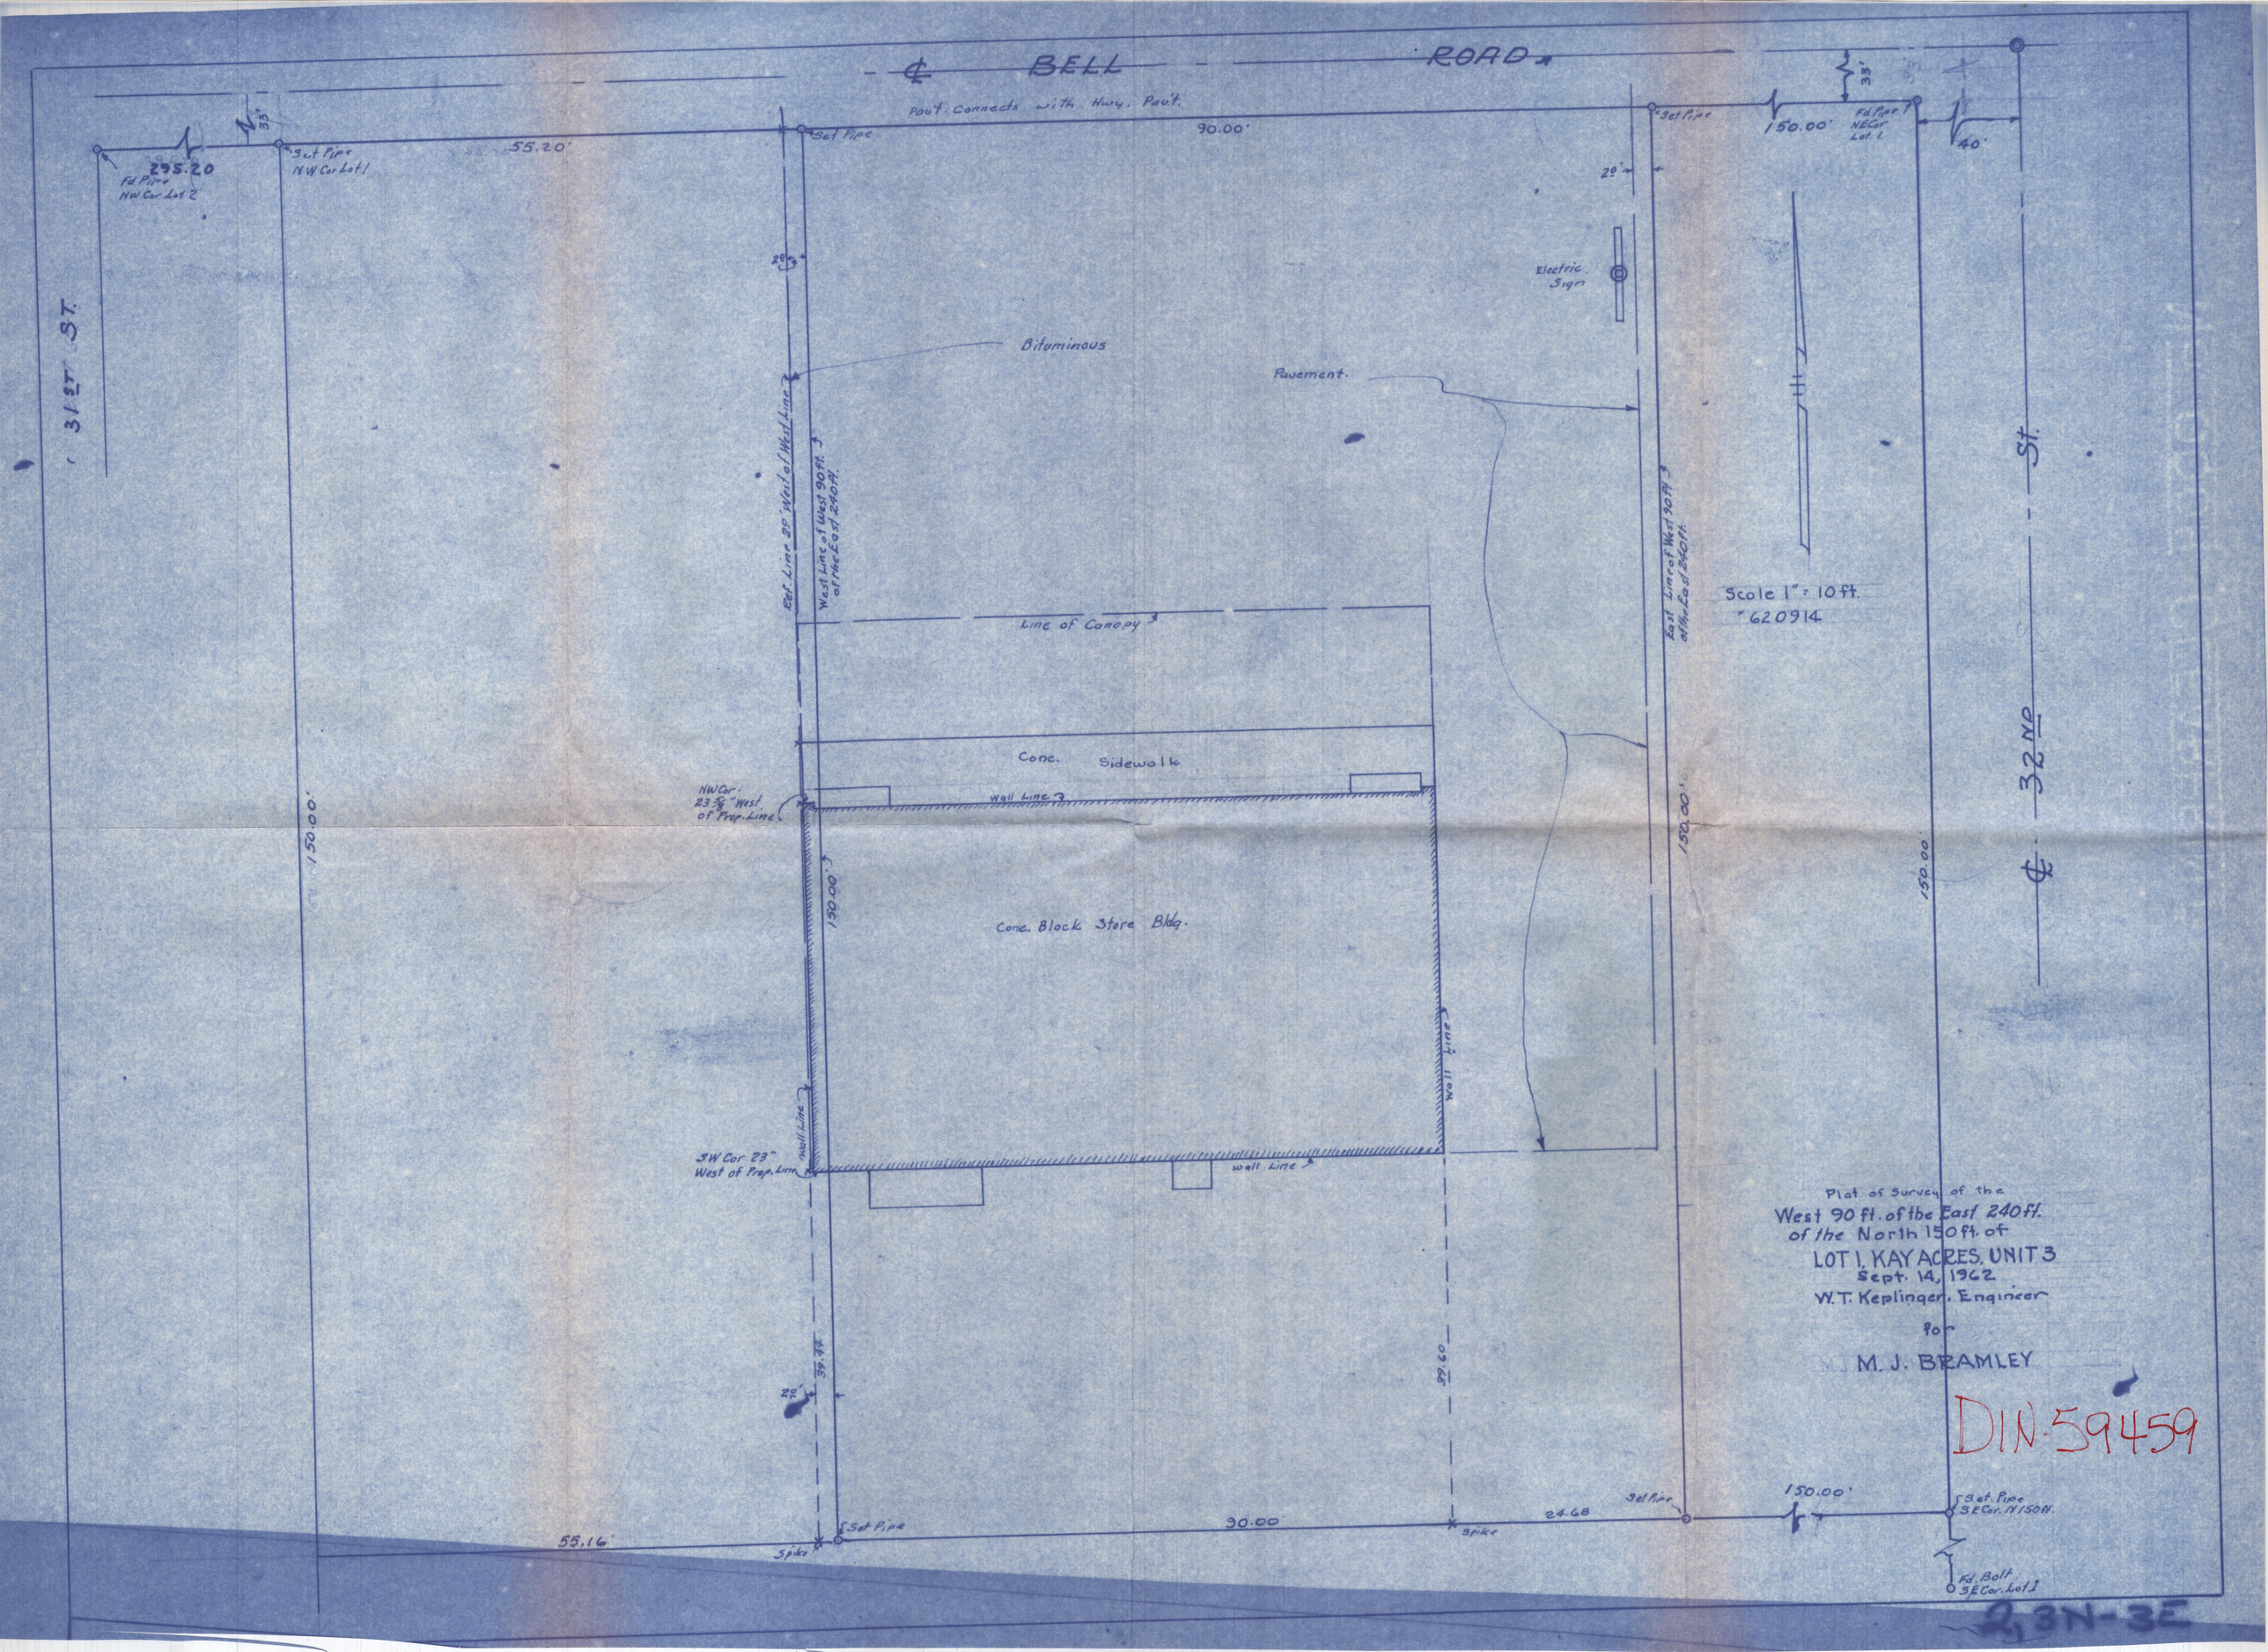

BELL ROAD
Pav't. Connects with Hwy. Pav't.
31ST ST.
32ND St.
295.20
Fd Pipe NW Cor Lot 2
Set Pipe NW Cor Lot 1
55.20'
Set Pipe
90.00'
Set Pipe
150.00'
Fd Pipe NE Cor Lot 1
40'
33'
Electric Sign
Bituminous
Pavement.
Ref. Line 20' West of West Line
West Line of West 90 ft. of the East 240 ft.
East Line of West 90 ft. of the East 240 ft.
Line of Canopy
Conc. Sidewalk
NW Cor. 23 5/8" West of Prop. Line
Wall Line
150.00'
Conc. Block Store Bldg.
SW Cor 23" West of Prop. Line
Wall Line
39.44
39.60
Scale 1" = 10 ft.
"620914
Plat of Survey of the
West 90 ft. of the East 240 ft.
of the North 150 ft. of
LOT 1, KAY ACRES, UNIT 3
Sept. 14, 1962
W.T. Keplinger, Engineer
for
M. J. BRAMLEY
DIN-59459
55.16'
Spike
Set Pipe
90.00'
Spike
24.68
Set Pipe
150.00'
Set Pipe SE Cor. N 150 ft.
Fd. Bolt SE Cor. Lot 1
2, 3N-3E