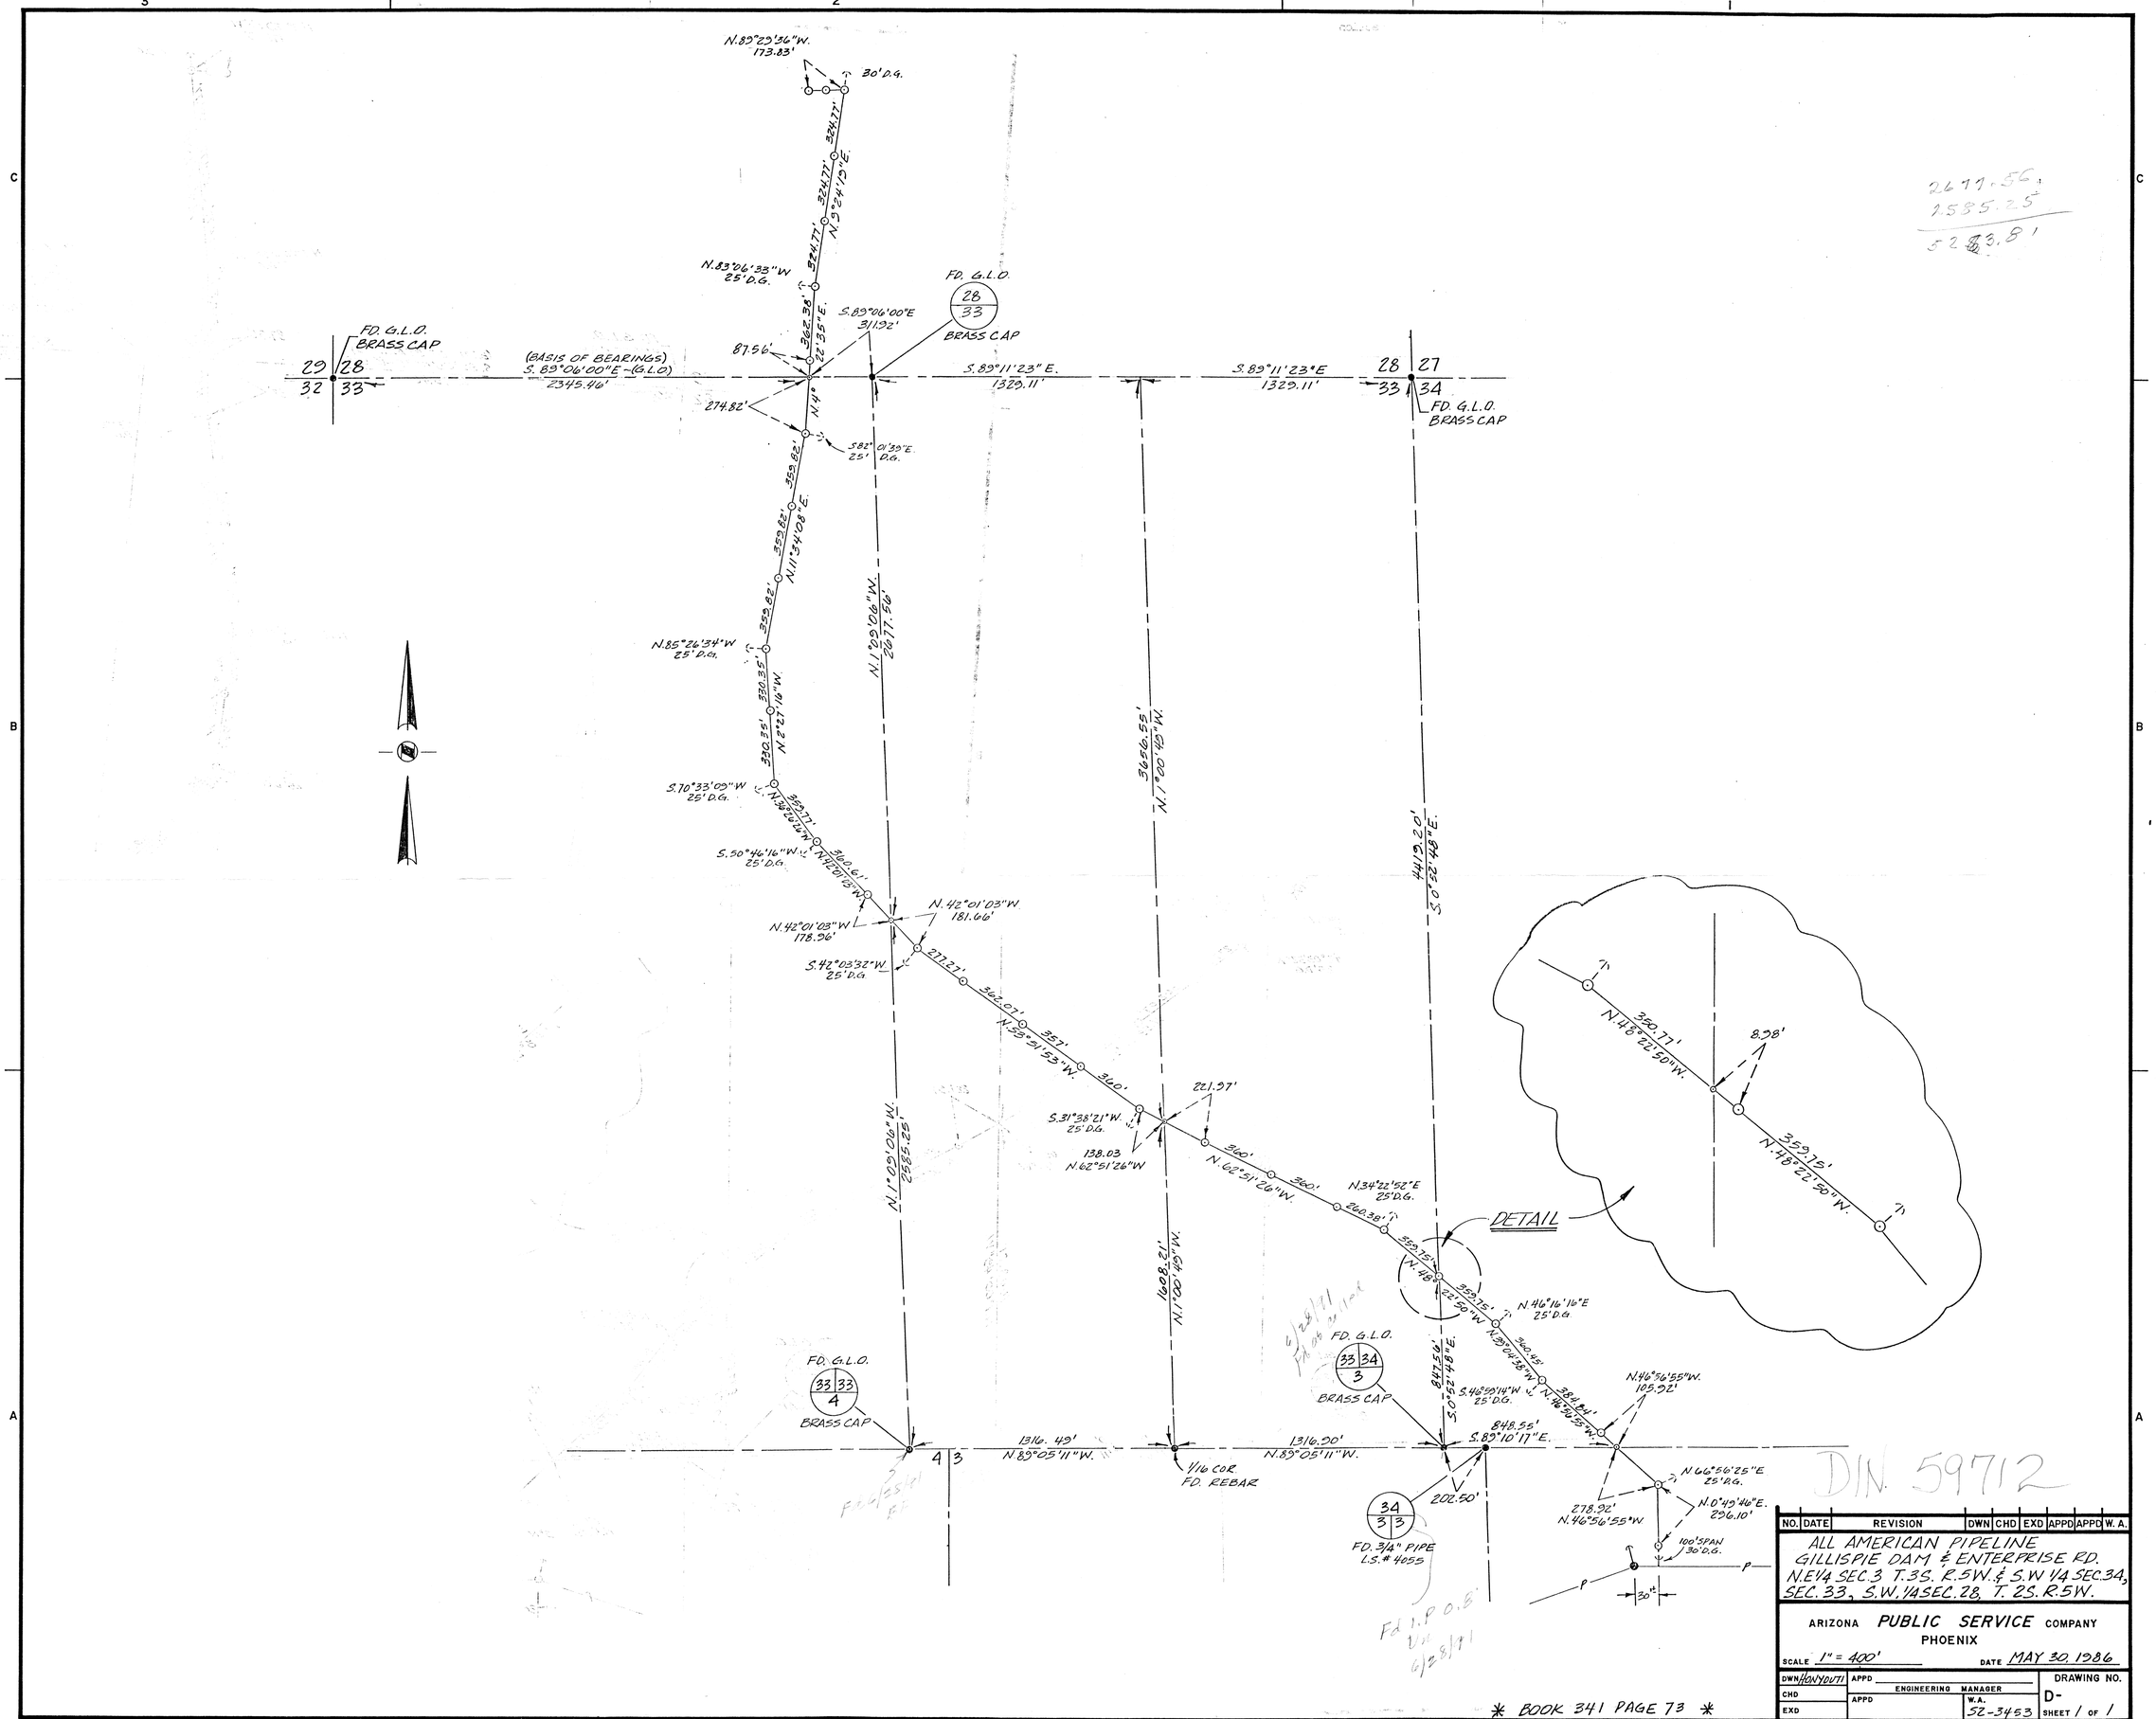

NO.	DATE	REVISION	DWN	CHD	EXD	APPD	APPD	W. A.

ALL AMERICAN PIPELINE
GILLISPIE DAM & ENTERPRISE RD.
N.E.1/4 SEC.3 T.3S. R.5W. & S.W 1/4 SEC.34,
SEC.33, S.W. 1/4 SEC.28, T. 2S. R.5W.

ARIZONA **PUBLIC SERVICE** COMPANY
PHOENIX

SCALE 1" = 400' DATE MAY 30, 1986

DWN HONYDUTI	APPD	ENGINEERING MANAGER	DRAWING NO. D-
CHD			
EXD	APPD	W.A. 52-3453	SHEET 1 OF 1

MAP # 86-9515