# REPORT OF SURVEY
## FOR
## PARADISE VALLEY SCHOOLS
## MARICOPA CO. DIST NO. 69
## OF
## THE GREENWAY SCHOOL SITE AS SHOWN IN BOOK OF DEEDS 249, PAGE 250, DOCKET 480, PAGE 410 & DOCKET 3583, PAGE 94, ALL IN MARICOPA CO. RECORDS.

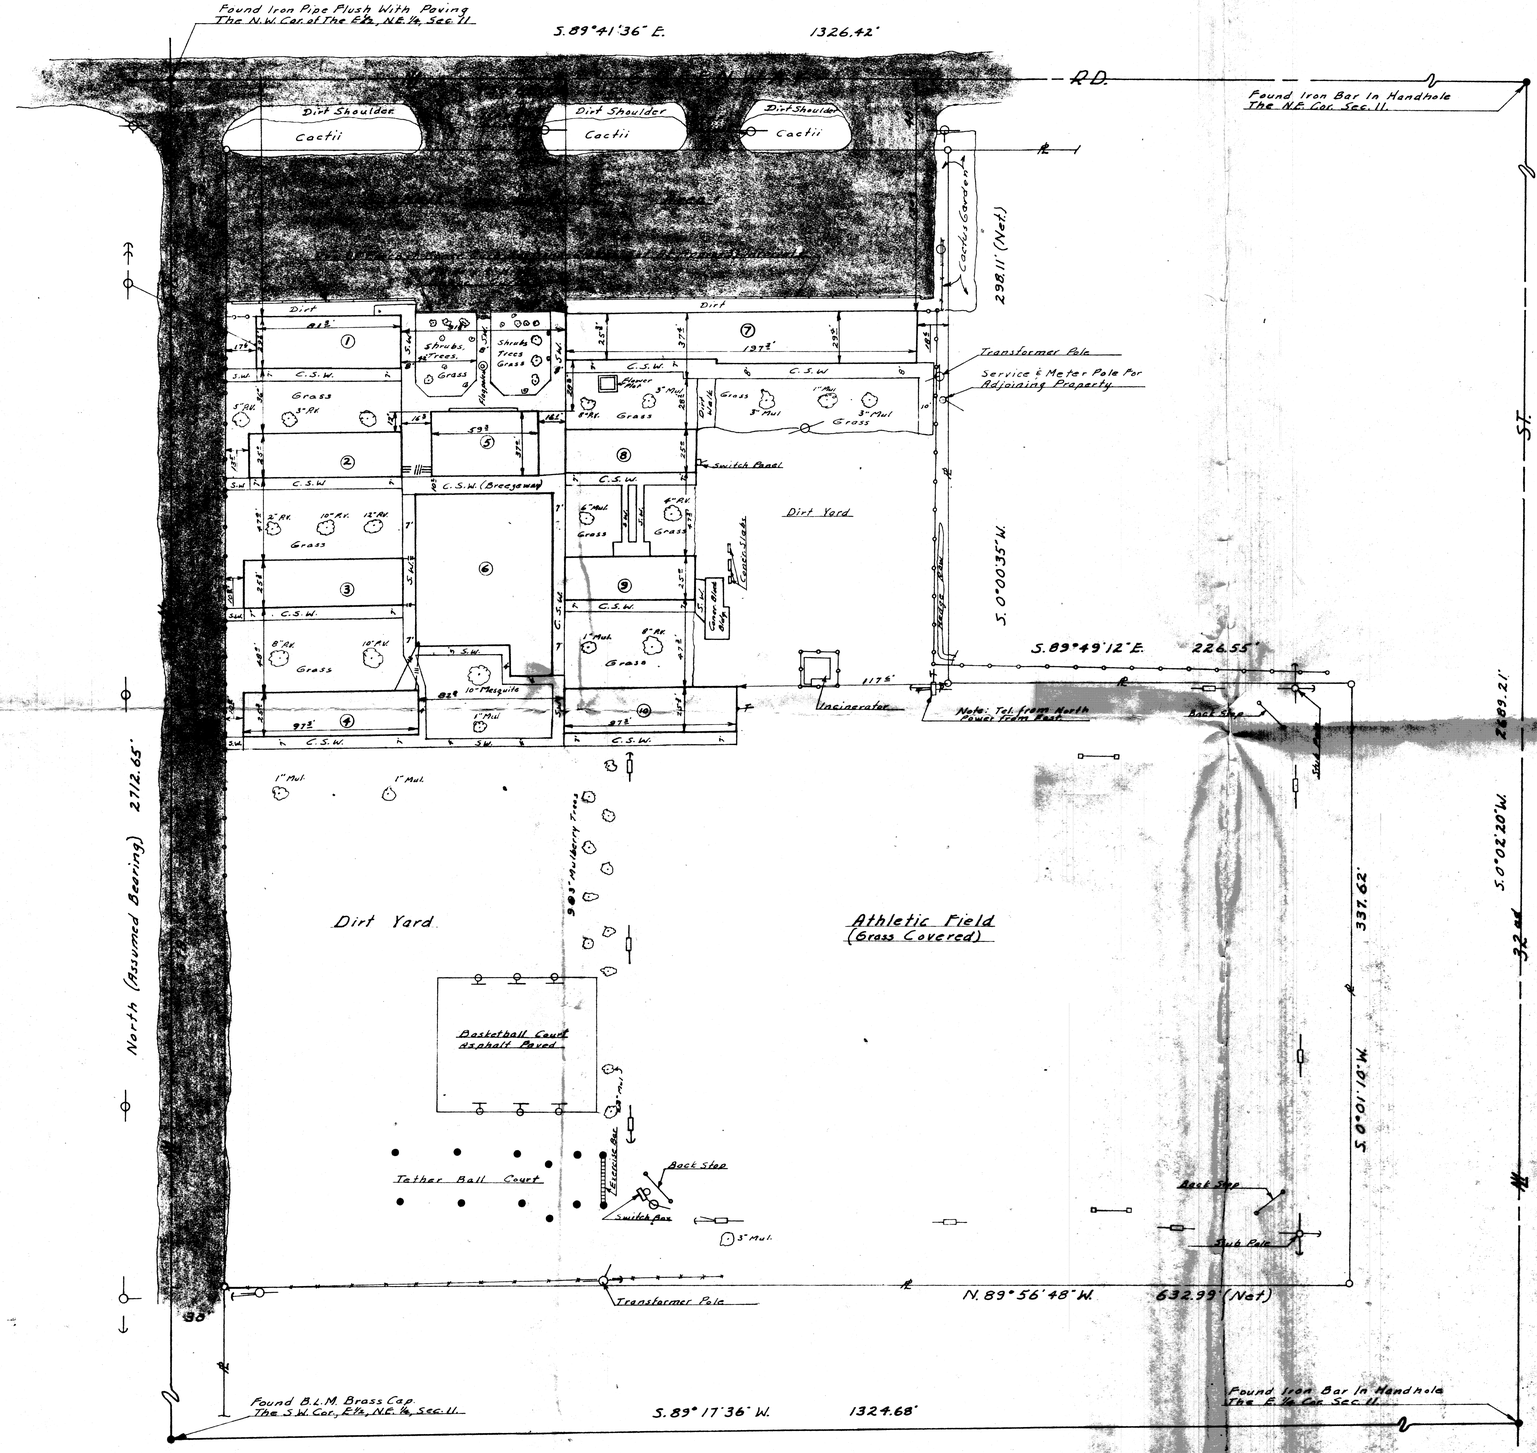


N

Scale 1" = 40'

LEGEND

- ○ = ½" Iron Pipe Set For Property Corners.
- P = Property Line.
- ⊕ = Number Assigned Building Per Ref. These Sheets Only.
- S.W. = Concrete Sidewalk.
- C.S.W. = Colored Sidewalk.
- ○ = Flood Light Pole.
- ○ = Power Pole.
- T.P. = Tel. Pole.
- ⊢ = Pole Anchor.
- ○—○ = Chain Link Fence.
- = Other Type Fence.
- ⊙ 5" P.V. = 3" dia. Trunk Palo Verde Tree.
- ⊙ 5" Mul. = 3" dia. Trunk Mulberry Tree.
- = Overhead Power.

Note: R/W on Greenway Road and 30th St. shown hereon are according to Docket 1929, Page 216, M.C.R.
Note: Building Lines shown are outside face of wall. Buildings 1, 2, 3 & 4 have 6"x8" Piers outside of walls on the North and South sides with a 2' Roof Overhang on the North Side. Building 10 is the same as 1 thru 4. Buildings 8 & 9 have 2' wide Piers at each end of the North side together with a 2' Roof Overhang on the North.

This will certify that the survey shown hereon was made under my supervision during January and February 1966.

Registered Land Surveyor Certificate No. 1681 Stanley Kelley Arizona U.S.A.

DIN 59738-1


ARIZONA SURVEYING SERVICE
1114 N 7th St. PHOENIX ARIZONA


Drawing No. EPI-65-443 Sheet No. 1 of 3 Sheets

# REPORT OF SURVEY
FOR
## PARADISE VALLEY SCHOOLS
MARICOPA CO. DIST. NO. 69
OF
THE GREENWAY SCHOOL SITE AS SHOWN IN BOOK OF DEEDS 249, PAGE 250, DOCKET 480, PAGE 410 & DOCKET 3583, PAGE 94, ALL IN MARICOPA CO. RECORDS.

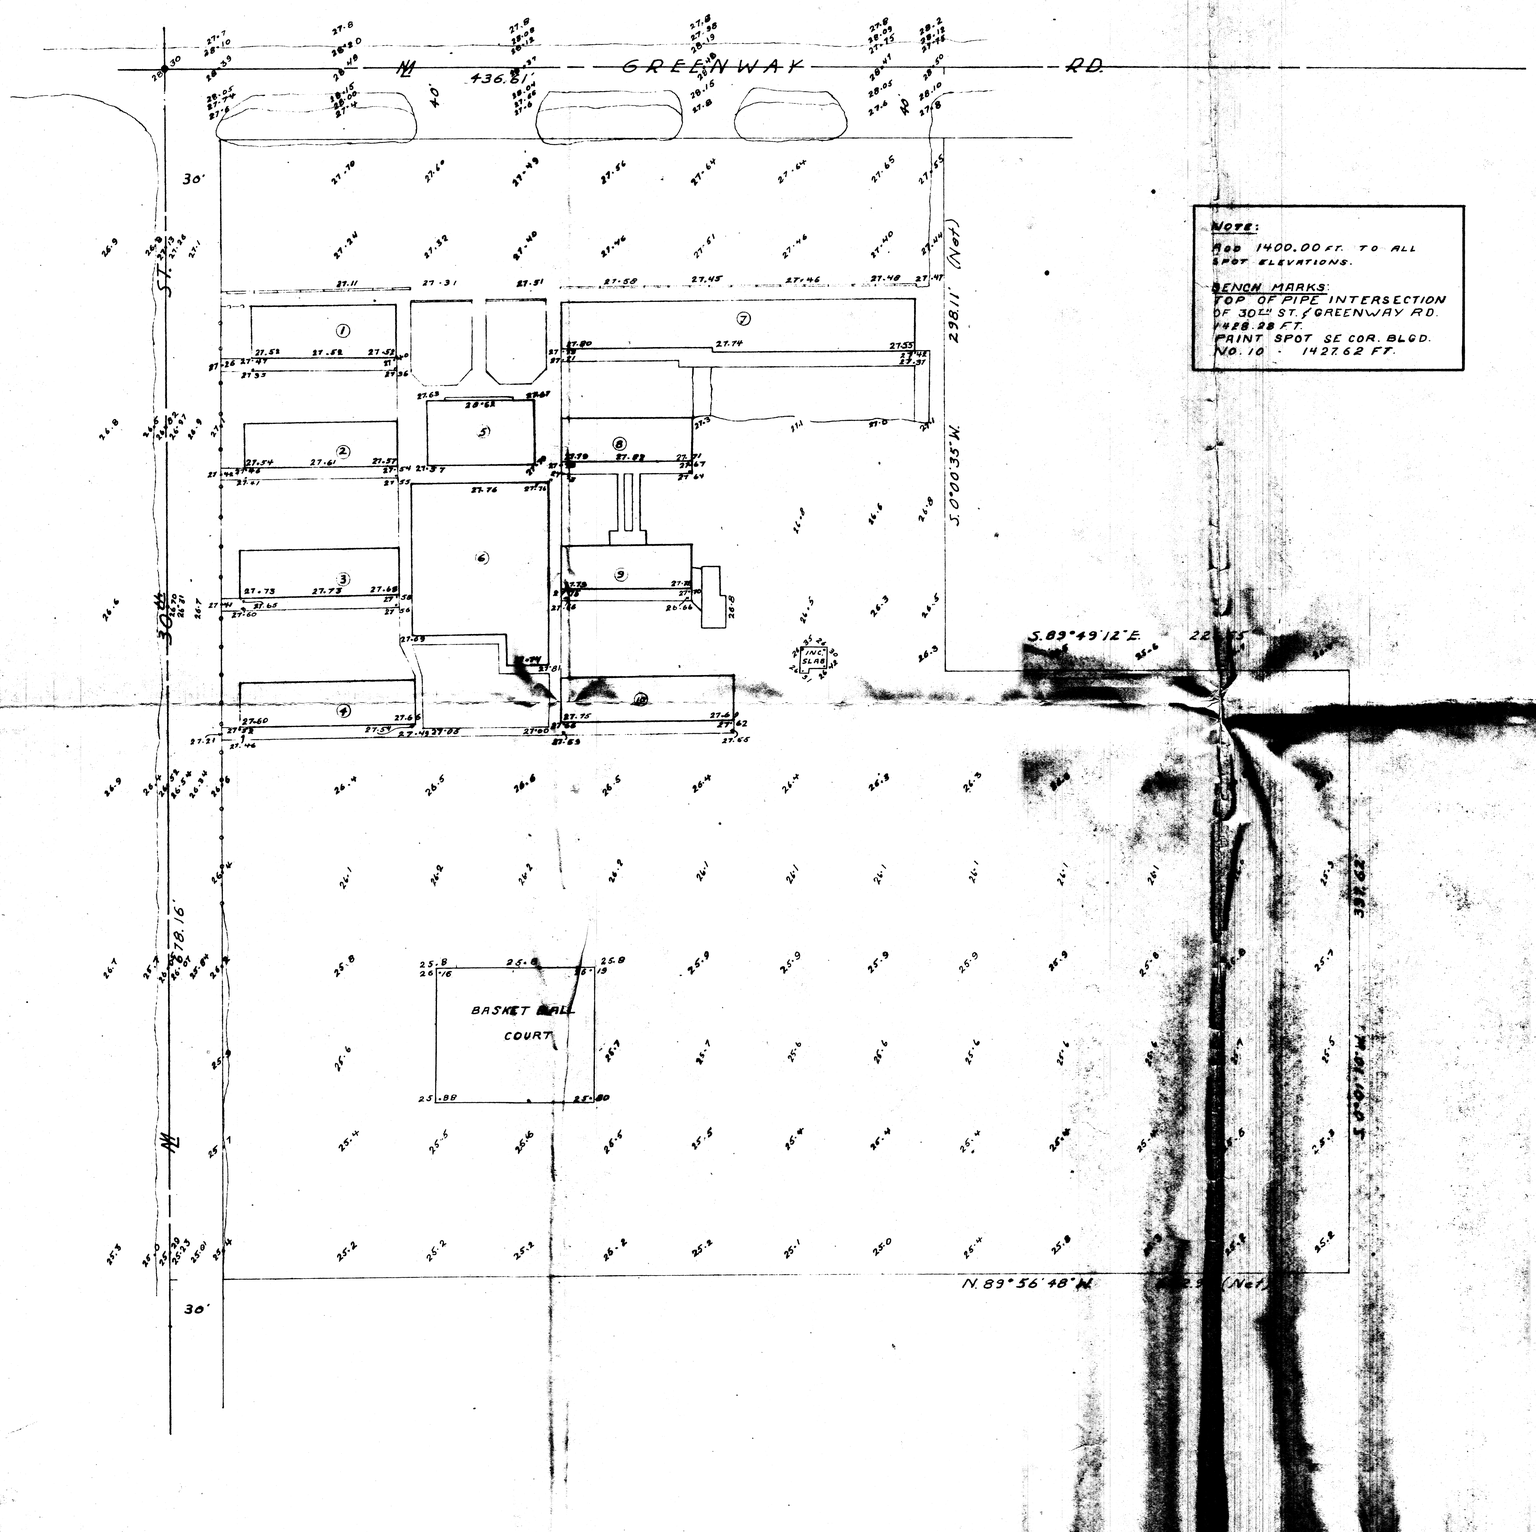


**NOTE:**
ADD 1400.00 FT. TO ALL SPOT ELEVATIONS.

**BENCH MARKS:**
TOP OF PIPE INTERSECTION OF 30TH ST. & GREENWAY RD.
ELEV. 28.28 FT.
PAINT SPOT SE COR. BLDG. NO. 10 - 1427.62 FT.

N

Scale 1" = 40'

REGISTERED LAND SURVEYOR
CERTIFICATE NO.
1083
EUGENE ZEIS
ARIZONA U.S.A.

ELEVATION DATA DIN 59738-2

ARIZONA SURVEYING SERVICE
114 N. 7TH ST. PHOENIX ARIZONA

DRAWING NO. EPL-65-443, SHEET NO. 2 OF 3 SHEETS.

# REPORT OF SURVEY
FOR
# PARADISE VALLEY SCHOOLS
MARICOPA CO. DIST. NO. 69
OF
THE GREENWAY SCHOOL SITE As SHOWN IN BOOK OF DEEDS 249, PAGE 250, DOCKET 480, PAGE 410 & DOCKET 3583, PAGE 94, ALL IN MARICOPA CO. RECORDS.

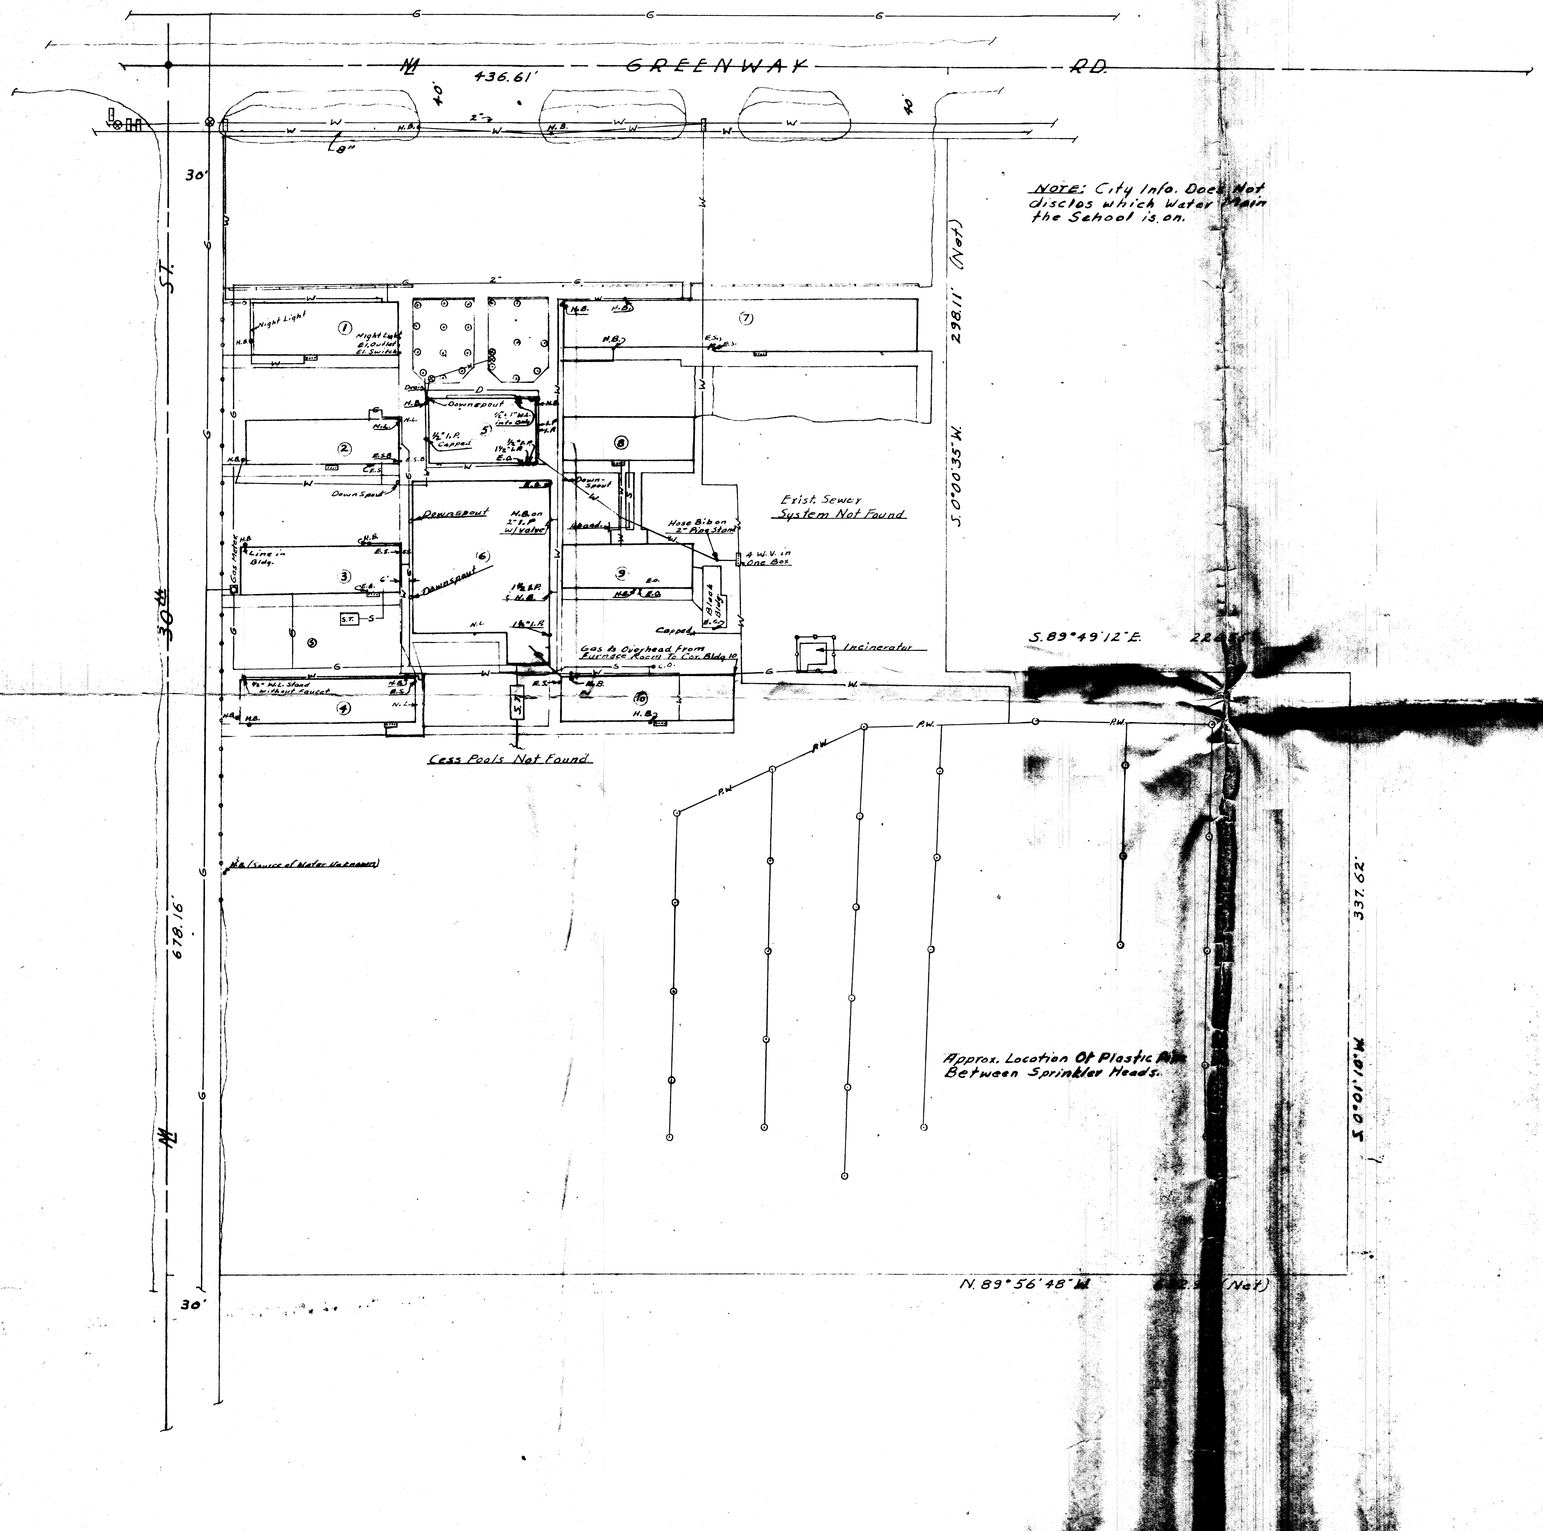


Scale 1" = 40'

LEGEND

- N.L. - Night Light
- H.B. - Hose-bib (Water Hydrant.
- E.S.B. - Elec. Switch Box.
- E.O. - Elec. Outlet.
- E.S. - Elec. Switch.
- M.V. or W.V. - Water Valve.
- S.T. - Septic Tank.
- Irrigation Sprinkler Head.
- Cesspool.
- Drinking Fountain
- S — Sewer Line, G.V. - Gas Valve
- G — Gas Line
- W — Water Line
- P.W. — Plastic Water Line
- Water Meter.

REGISTERED LAND SURVEYOR CERTIFICATE NO. 1681 STANLEY E. BAILEY ARIZONA, U.S.A.

DIN 59738-3

UNDERGROUND INFORMATION


ARIZONA SURVEYING SERVICE
1114 N. 7th St. PHOENIX ARIZONA


DRAWING No. EPL-65-443, SHEET No. 3 of 3 SHEETS