## LEGAL DESCRIPTION

TRACT A, EDZEL PLACE AS SHOWN ON THE PLAT OF RECORD IN BOOK 81 AT PAGE 0, RECORDS OF MARICOPA COUNTY, ARIZONA.

SCALE: 1" = 40'

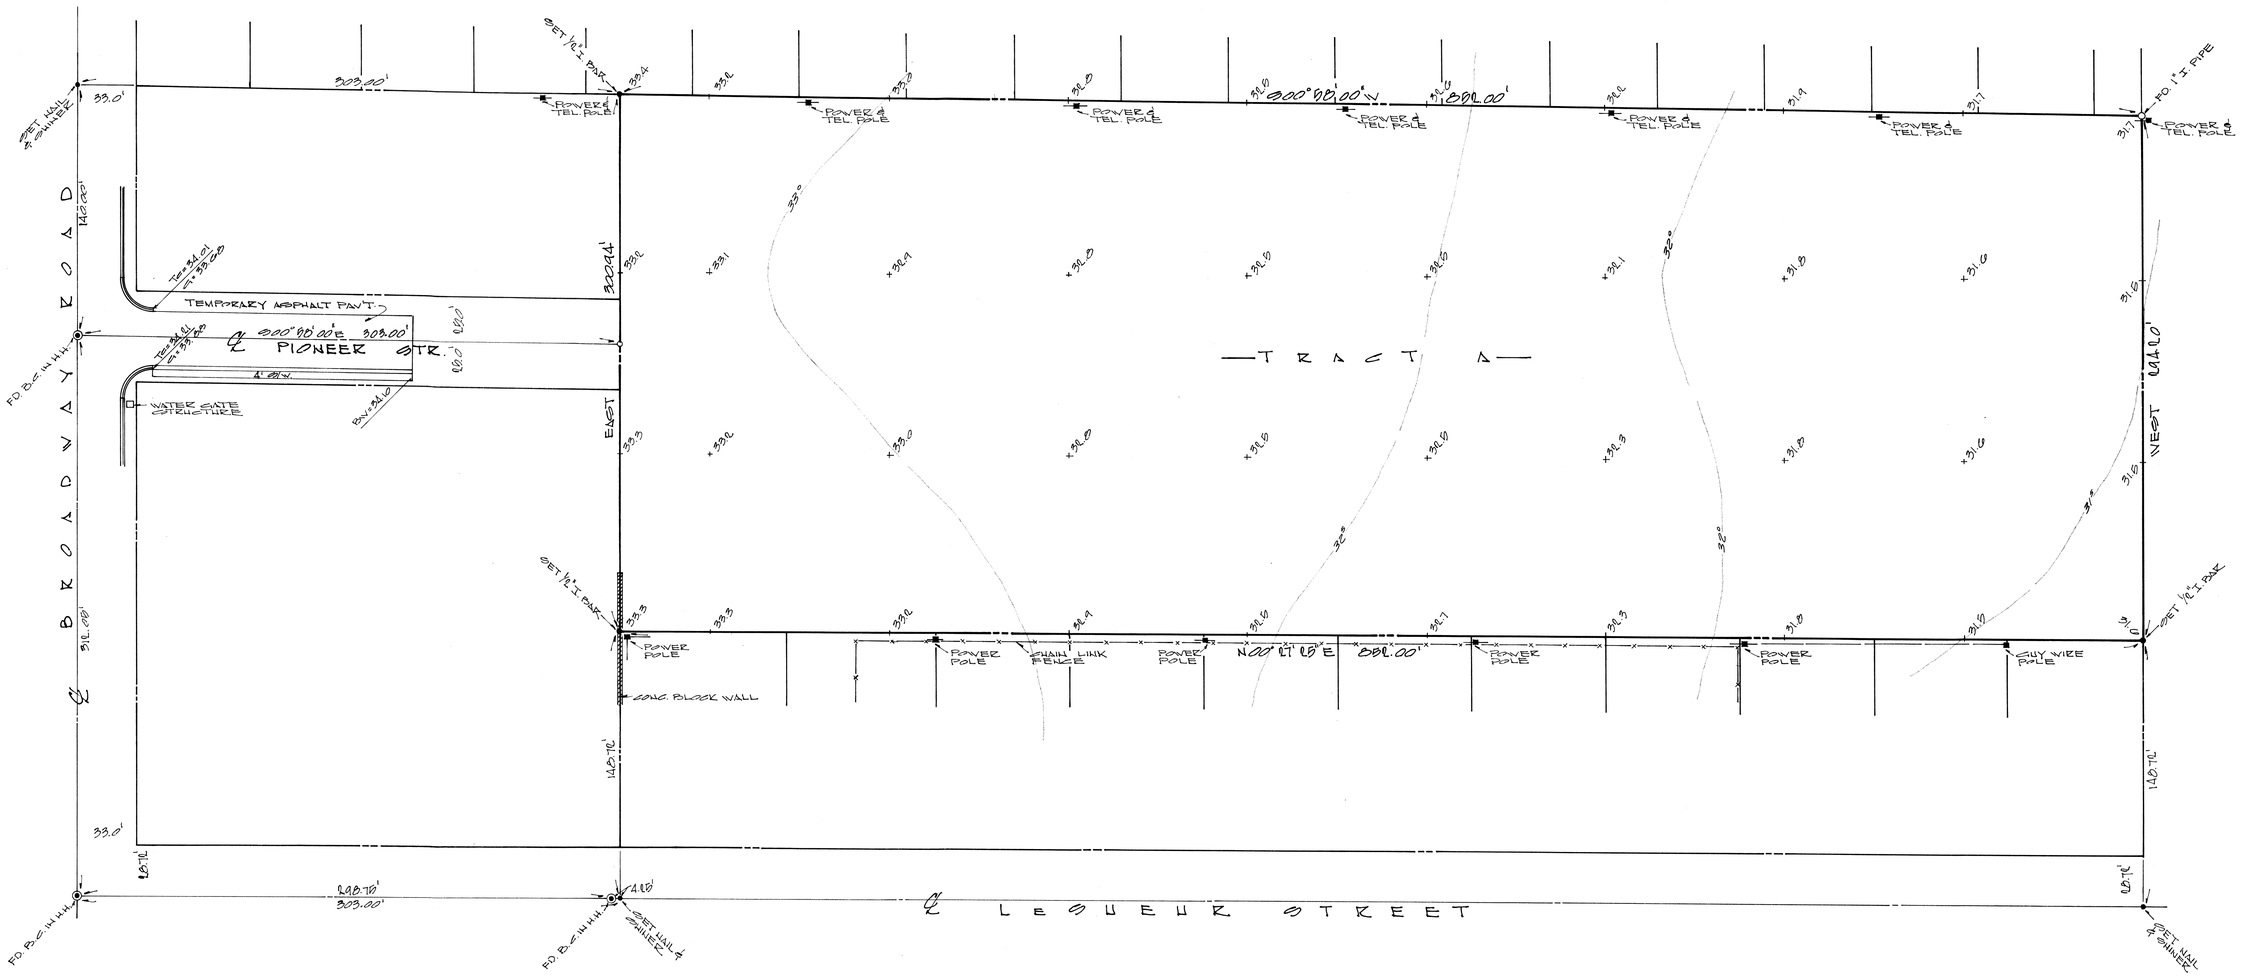


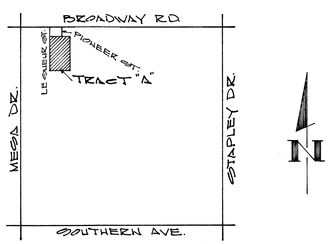


VICINITY MAP
N.T.S.

## BENCH MARK

CHISELED "□" PAINTED RED ON NORTHEAST CORNER OF WATER GATE STRUCTURE IN THE SOUTHWEST CORNER OF INTERSECTION OF BROADWAY RD. & PIONEER STR.
ELEV. = 1030.71

## NOTE

ADD 1000' TO ALL GRADES SHOWN FOR TRUE ELEVATIONS.

## CERTIFICATE

I CERTIFY BY MY SEAL AND SIGNATURE HEREON THAT THE SURVEY OF THE PROPERTY HEREIN SHOWN WAS PERFORMED UNDER MY DIRECTION DURING THE MONTH OF MARCH, 1971.
ALL CORNERS WERE SET OR FOUND AS SHOWN.

DIN 59892

| | | |
|---|---|---|
| ASSOCIATED ENGINEERS<br>Civil Consultants<br>Phoenix Arizona | RESULTS OF SURVEY<br>BROADWAY RD. & PIONEER ST.<br>MESA, ARIZONA. | REVISED:<br>REVISED:<br>REVISED:<br>DATE: 3-23-1971 |
| | DRAWN BY: D.O.D. CHK: SHEET 1 OF 1 | JOB NO. 171-0 |

26/14/5E

R1-314