Survey & Descriptions of

PORTIONS of LOTS 7 & 8, EVANS ADDITION TO ORANGEWOOD, BLOCK 3

for

J.B.W. DAUGHERTY

Sept. 1952

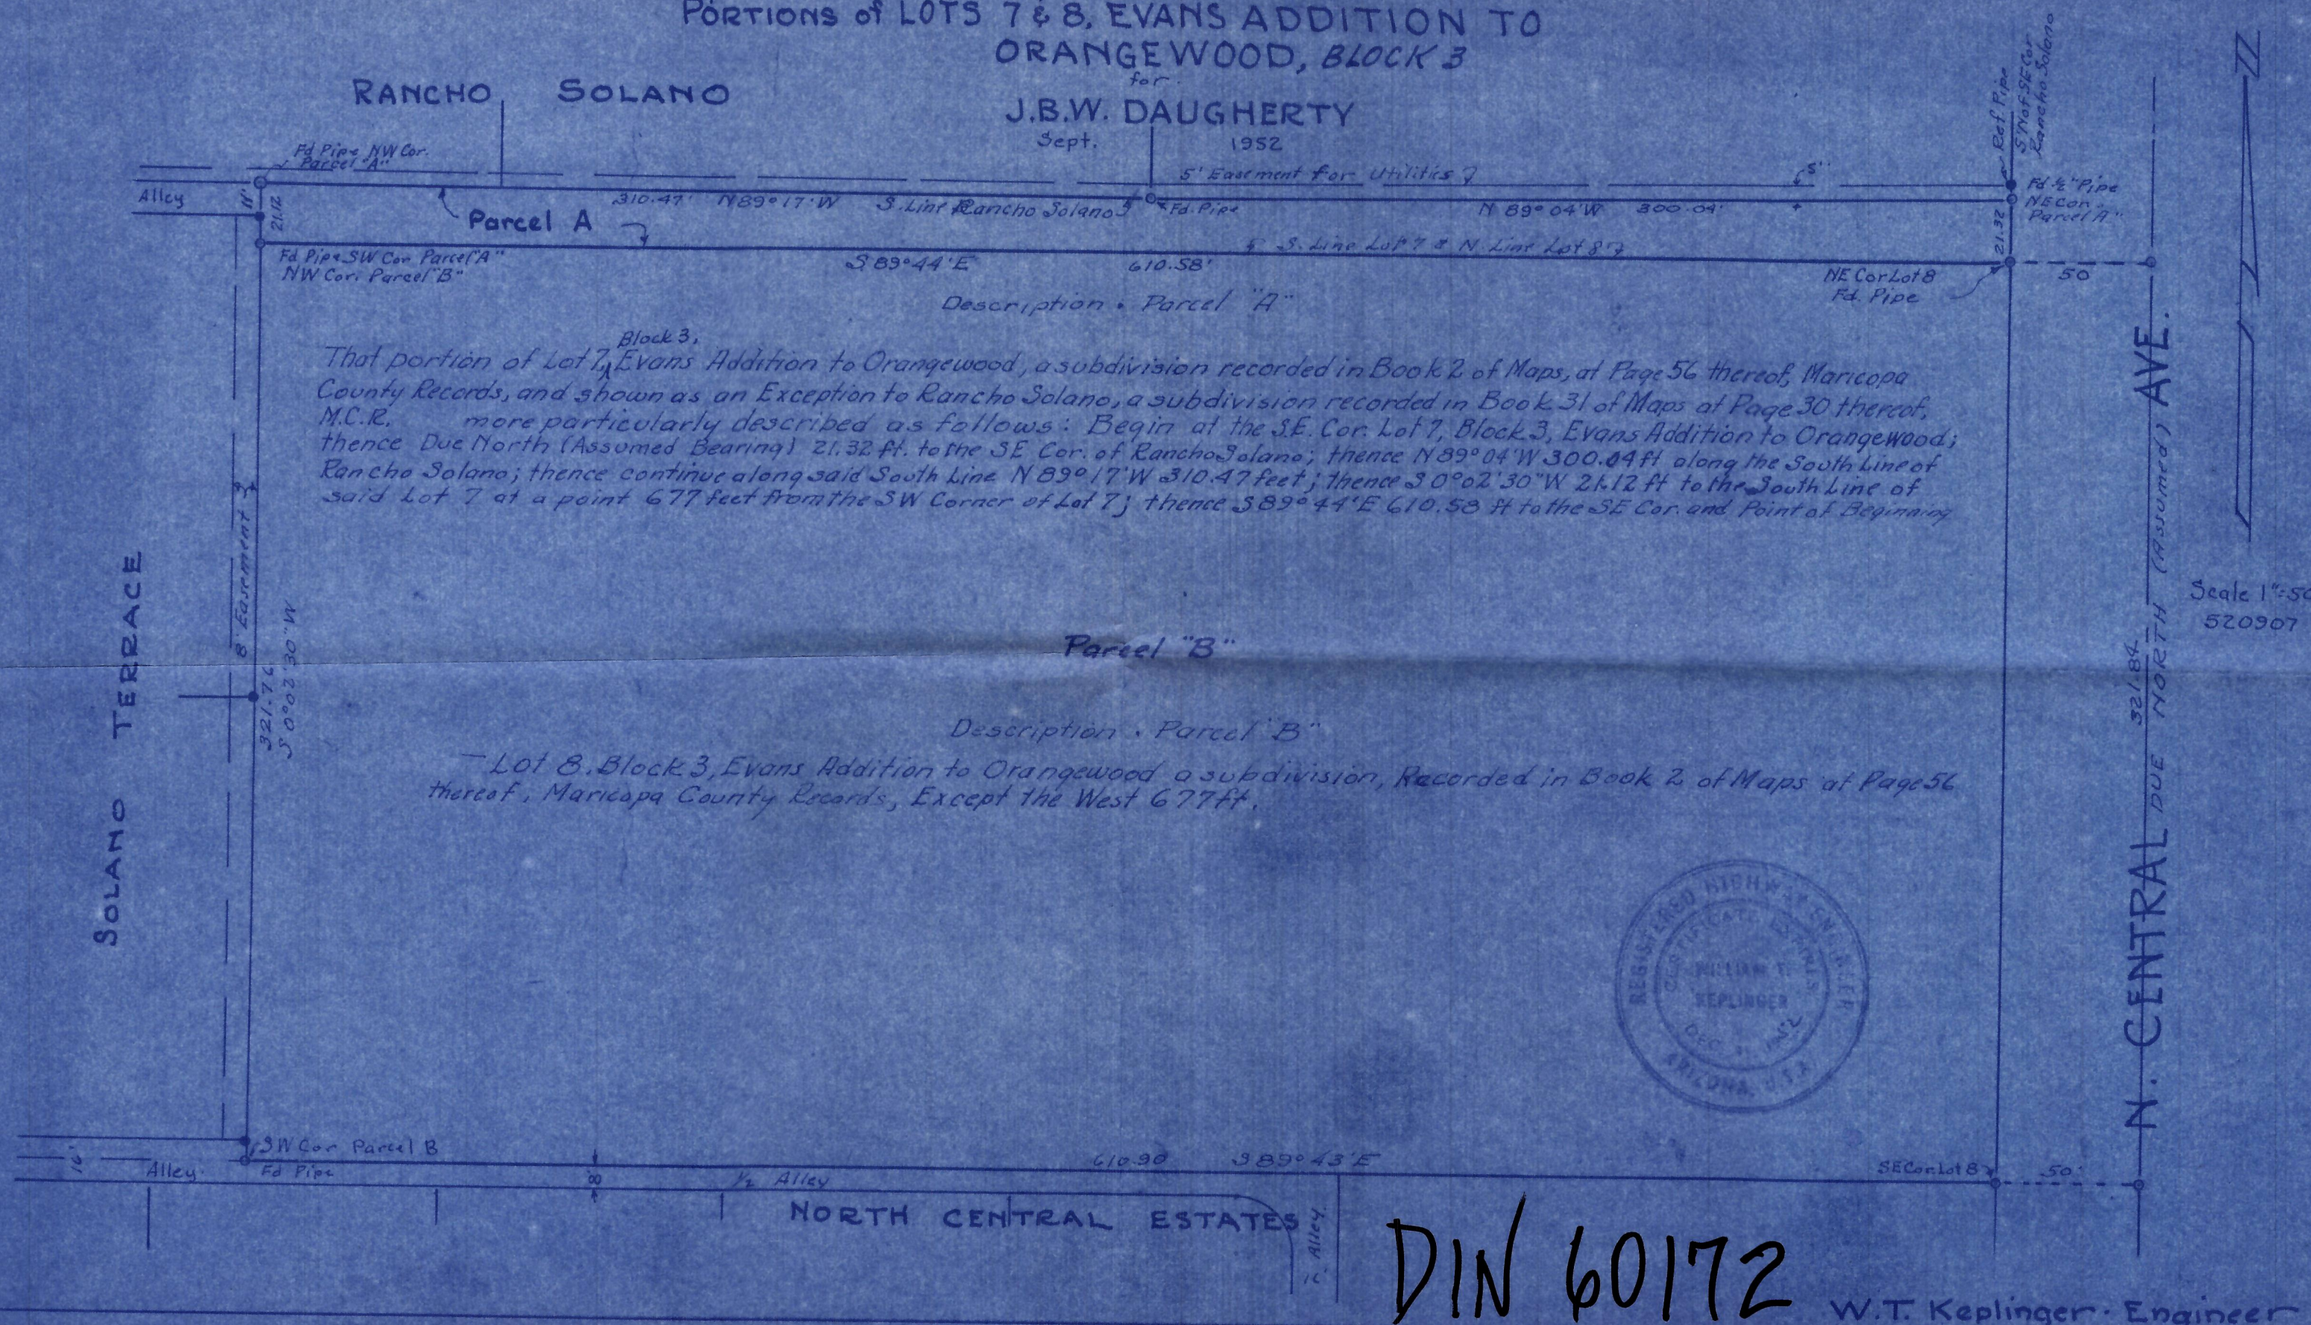

DIN 60172

W.T. Keplinger - Engineer

17, 2N-3E