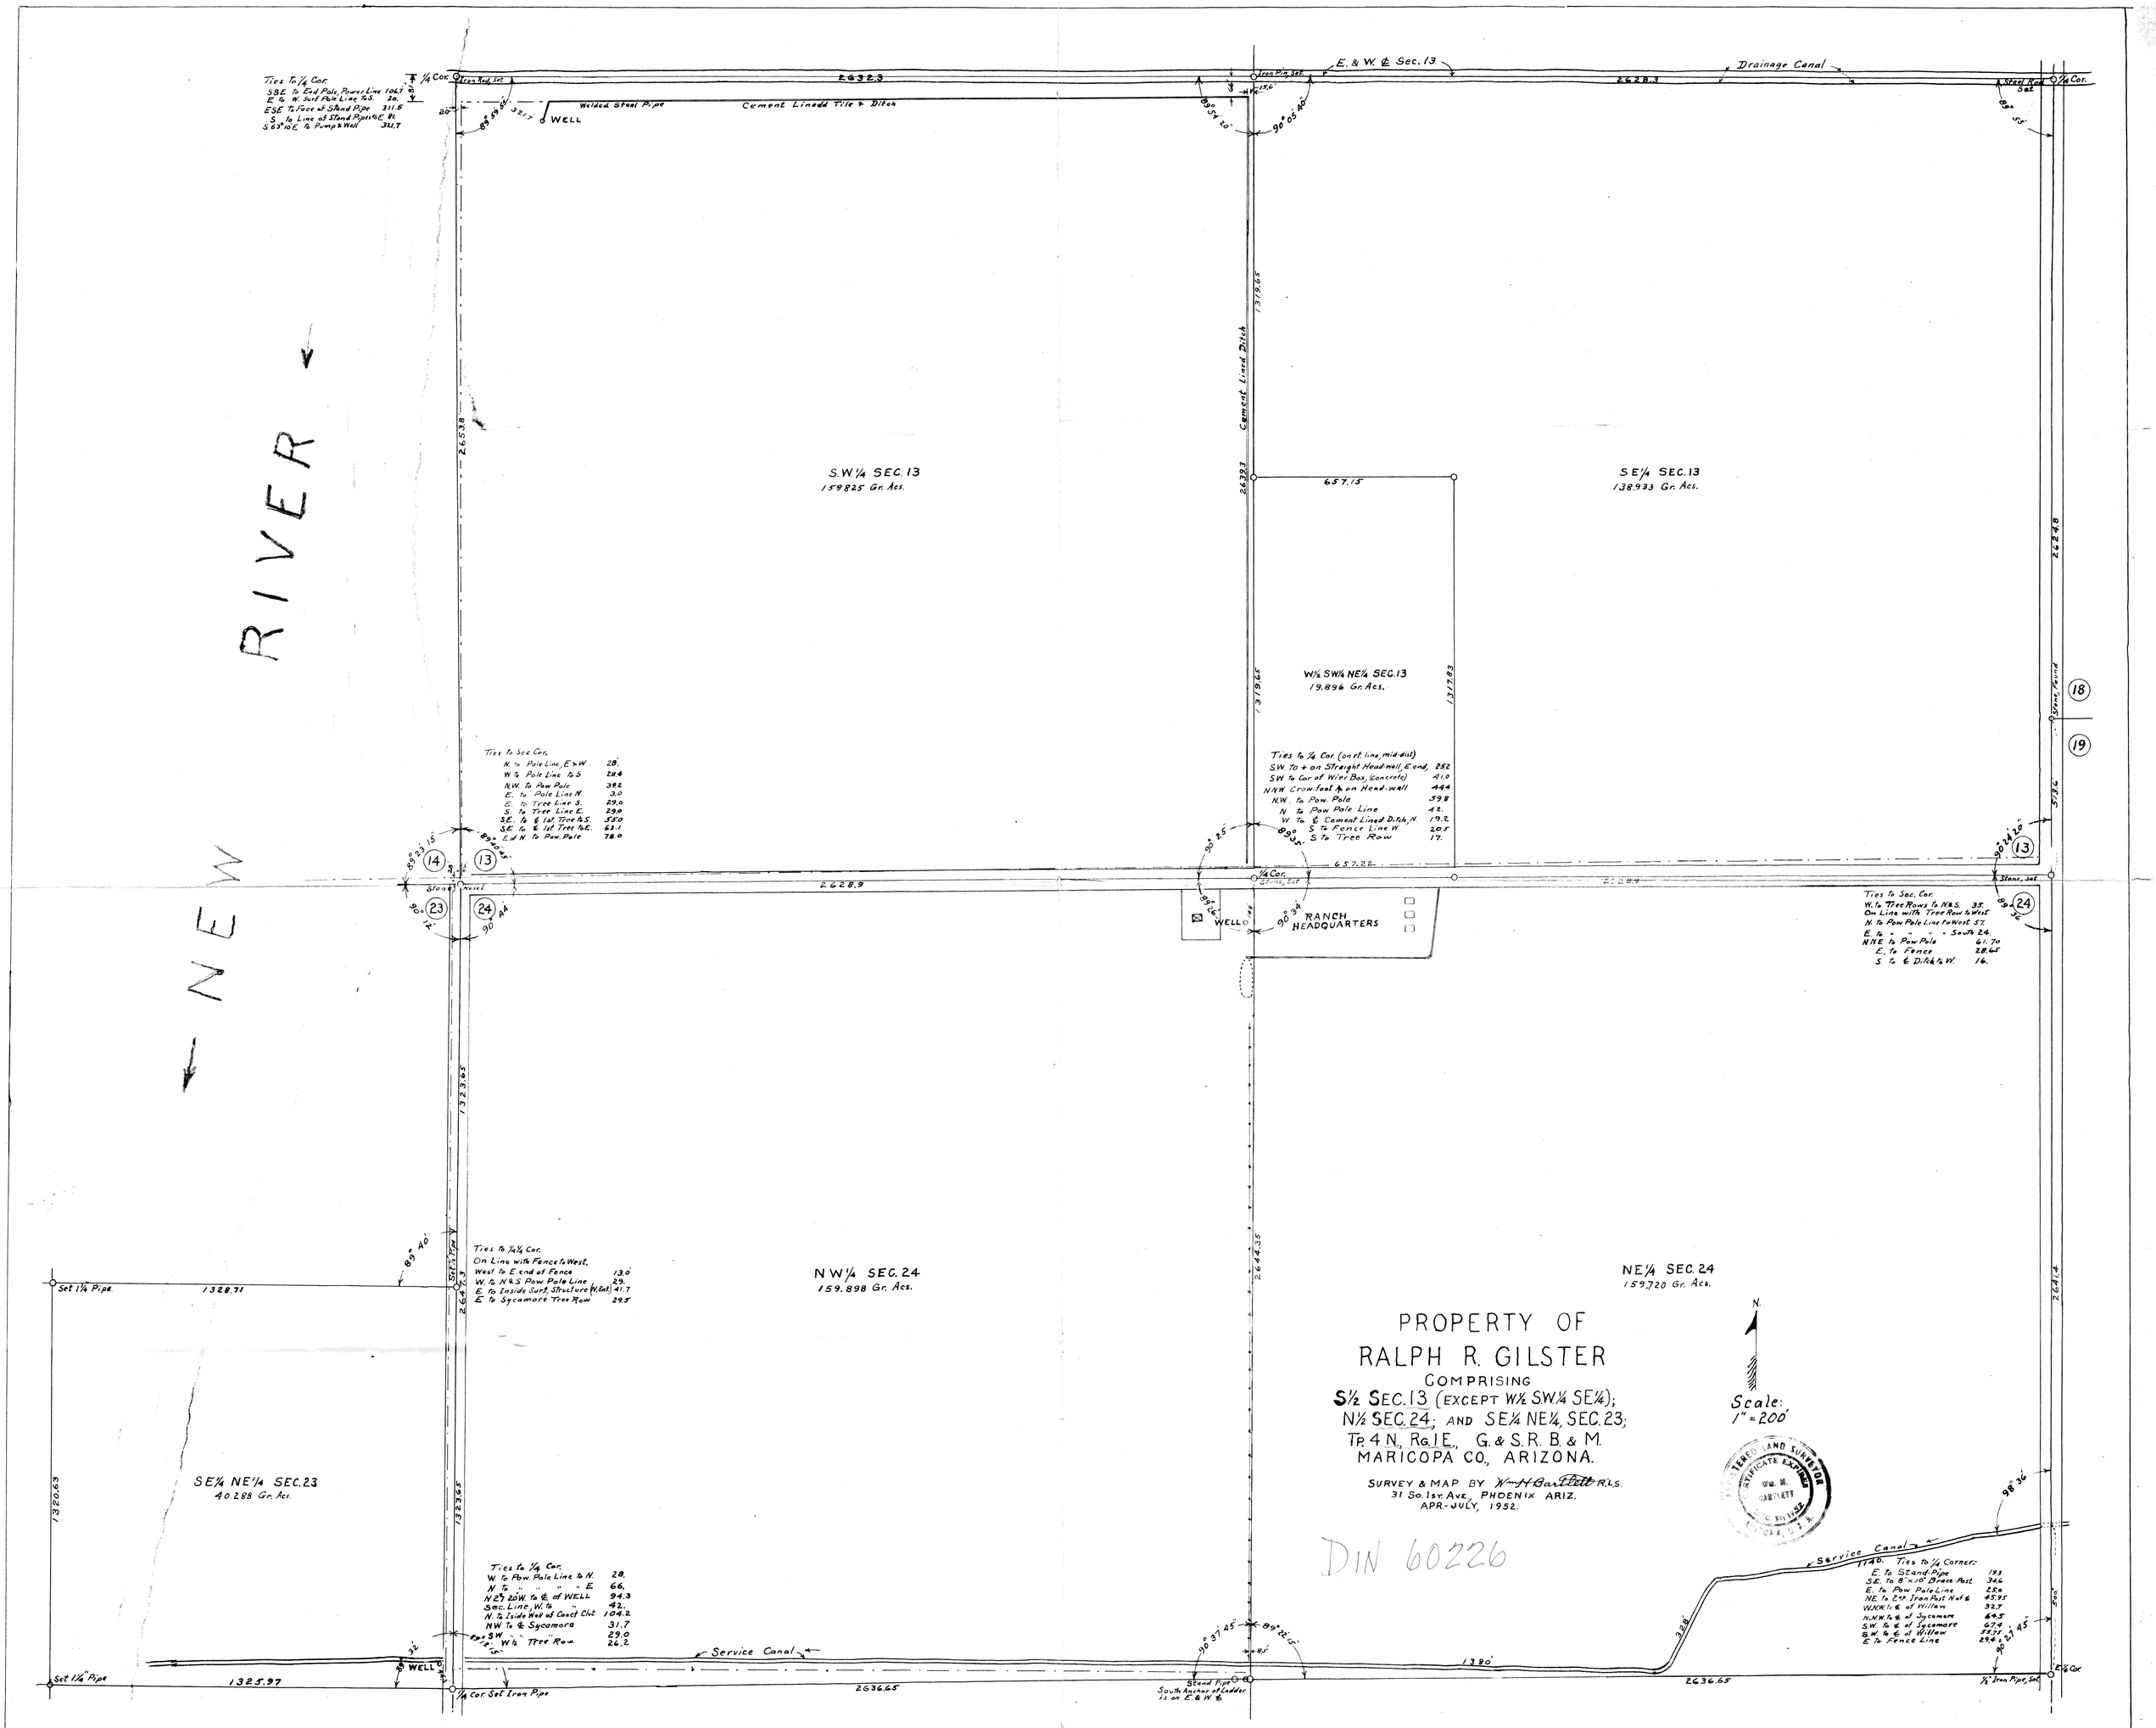

PROPERTY OF
RALPH R. GILSTER
COMPRISING
S½ SEC. 13 (EXCEPT W½ SW¼ SE¼);
N½ SEC. 24; AND SE¼ NE¼, SEC. 23;
Tp. 4 N., Rg. 1 E., G. & S. R. B. & M.
MARICOPA CO., ARIZONA.
SURVEY & MAP BY W. H. Bartlett R.L.S.
31 So. 1st Ave., PHOENIX ARIZ.
APR.-JULY, 1952.
Scale: 1" = 200'
DIN 60226
NEW RIVER
S.W.¼ SEC. 13
159.825 Gr. Acs.
SE¼ SEC. 13
138.933 Gr. Acs.
W½ SW¼ NE¼ SEC. 13
19.896 Gr. Acs.
NW¼ SEC. 24
159.898 Gr. Acs.
NE¼ SEC. 24
159.720 Gr. Acs.
SE¼ NE¼ SEC. 23
40.288 Gr. Acs.
RANCH HEADQUARTERS
WELL
Welded Steel Pipe
Cement Lined Tile & Ditch
Cement Lined Ditch
Drainage Canal
Service Canal
E. & W. ℄ Sec. 13
Ties to ¼ Cor.
SSE to End Pole, Power Line 106.7
E to W. Surf. Pole Line to S. 20.
ESE to Face of Stand Pipe 311.5
S to Line of Stand Pipes to E 81.
S 63° 10' E to Pump & Well 321.7
Ties to Sec. Cor.
N. to Pole Line, E & W 28.
W. to Pole Line to S 28.4
N.W. to Pow. Pole 39.2
E. to Pole Line N 3.0
E. to Tree Line S. 29.0
S. to Tree Line E. 29.0
S.E. to ℄ 1st Tree to S. 55.0
S.E. to ℄ 1st Tree to E. 63.1
E. of N. to Pow. Pole 78.0
Ties to ¼ Cor. (on rt. line, mid-dist)
S.W. to + on Straight Head-wall, E end, 25.2
S.W. to Cor. of Wier Box, (concrete) 41.0
N.N.W. Crow-foot ⅄ on Head-wall 44.4
N.W. to Pow. Pole 59.8
N. to Pow. Pole Line 42.
W. to ℄ Cement Lined Ditch, N. 19.2
S. to Fence Line W 20.5
S. to Tree Row 17.
Ties to Sec. Cor.
W. to Tree Rows to N & S. 35.
On Line with Tree Row to West
N. to Pow. Pole Line to West 57.
E. to " " " South 24.
N.N.E. to Pow. Pole 61.70
E. to Fence 28.65
S. to ℄ Ditch to W. 16.
Ties to ¼¼ Cor.
On Line with Fence to West.
West to E. end of Fence 13.0
W. to N & S Pow. Pole Line 29.
E. to Inside Surf. Structure (W. Ent.) 41.7
E. to Sycamore Tree Row 29.5
Ties to ¼ Cor.
W. to Pow. Pole Line to N. 28.
N. to " " " E 66.
N 2° 20' W. to ℄ of WELL 94.3
Sec. Line, W. to " 42.
N. to Inside Wall of Conct. Cht. 104.2
NW to ℄ Sycamore 31.7
SW " " " 29.0
W. to Tree Row 26.2
Ties to ¼ Corner:
E. to Stand-Pipe 19.3
S.E. to 8" x 10" Brace Post 34.6
E. to Pow. Pole Line 25.0
NE to 2nd Iron Post N of ℄ 45.95
W.N.W. to ℄ of Willow 32.7
N.N.W. to ℄ of Sycamore 64.5
S.W. to ℄ of Sycamore 67.4
S.W. to ℄ of Willow 55.75
E. to Fence Line 29.4
Set 1¼ Pipe
1328.71
1325.97
1320.63
1323.65
2632.3
2628.3
2628.9
2636.65
2644.35
2641.4
2624.8
1319.65
1317.83
657.15
657.22
1380'
1140'
Stand Pipe South Anchor of Ladder is on E. & W. ℄
¼ Cor. Set Iron Pipe
½" Iron Pipe, Set
Stone, Set
Stone, Found
Iron Pin, Set
Steel Rod, Set
Iron Rod, Set